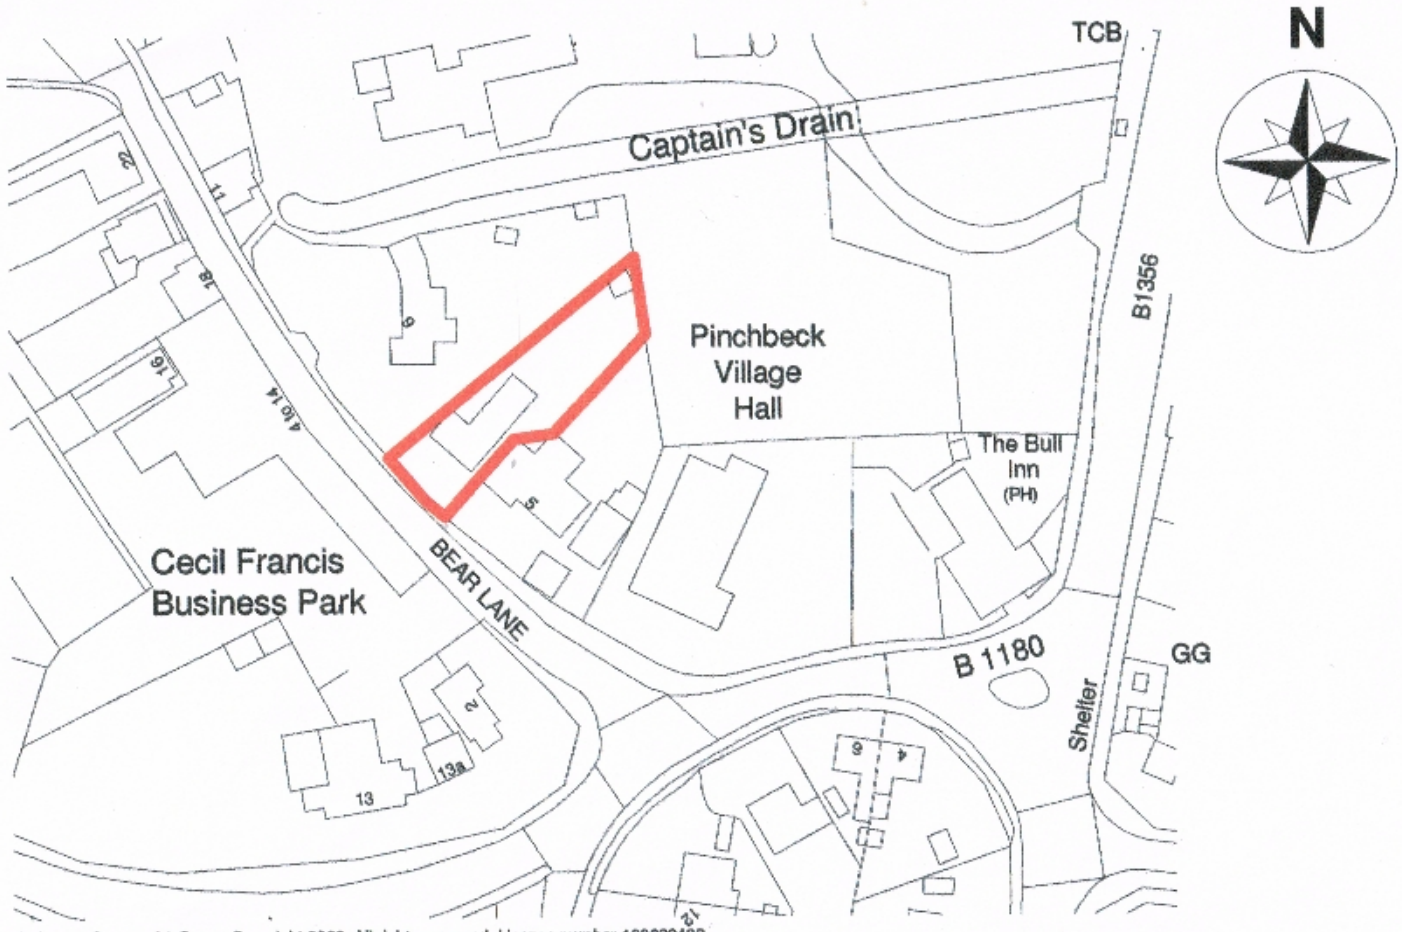


Ordnance Survey, (c) Crown Copyright 2022. All rights reserved. Licence number 100022432

Site Plan

1 : 1250

0 10 20 30 40 50m