






This drawing is copyright of DT Architects. Do not scale from this drawing. Check all dimensions onsite. The contractor shall bring any discrepancies immediately to the notice of the Architect.

Drawing Notes:

The internal Layout shown on this plan is indicative only.



Proposed condensing unit or similar to be approved

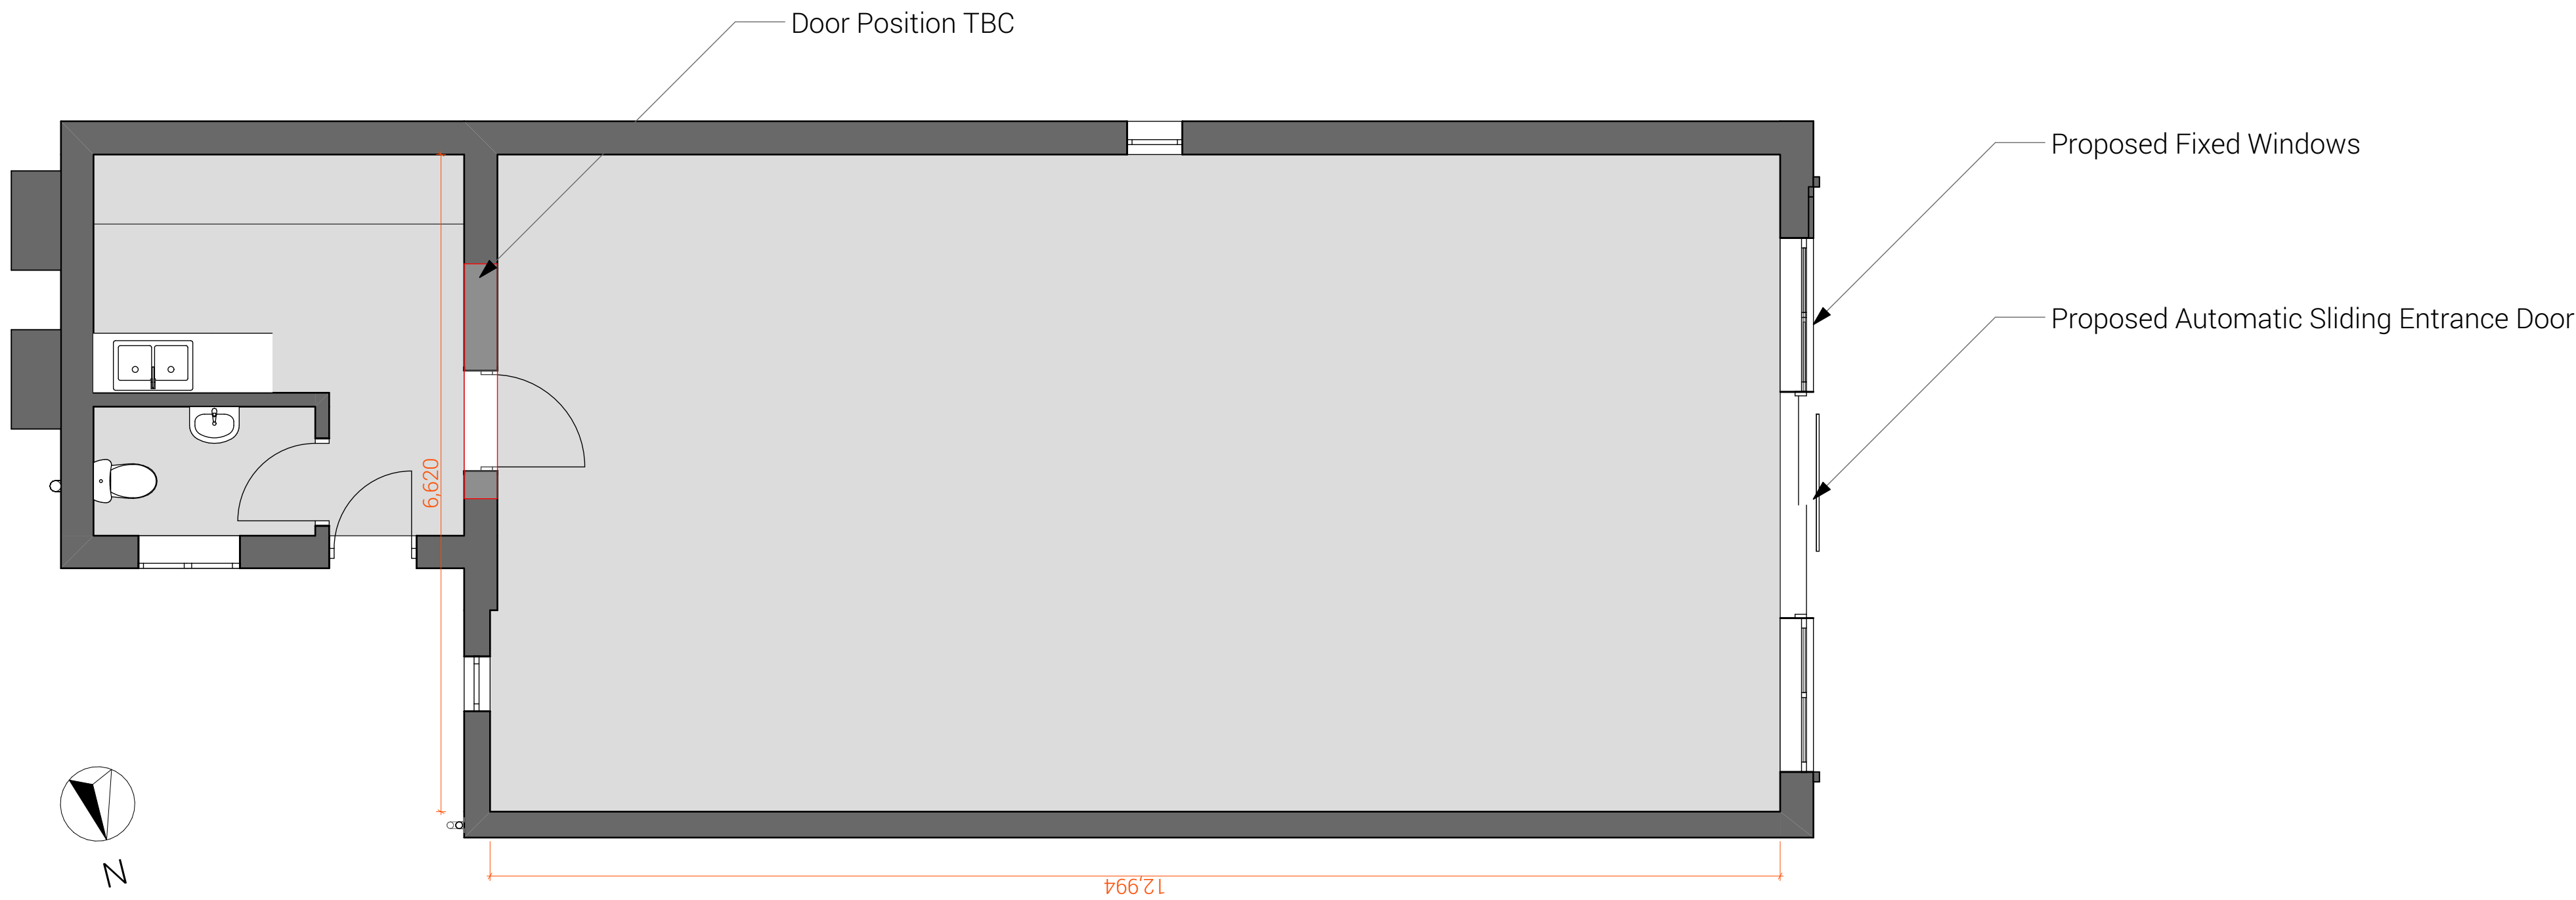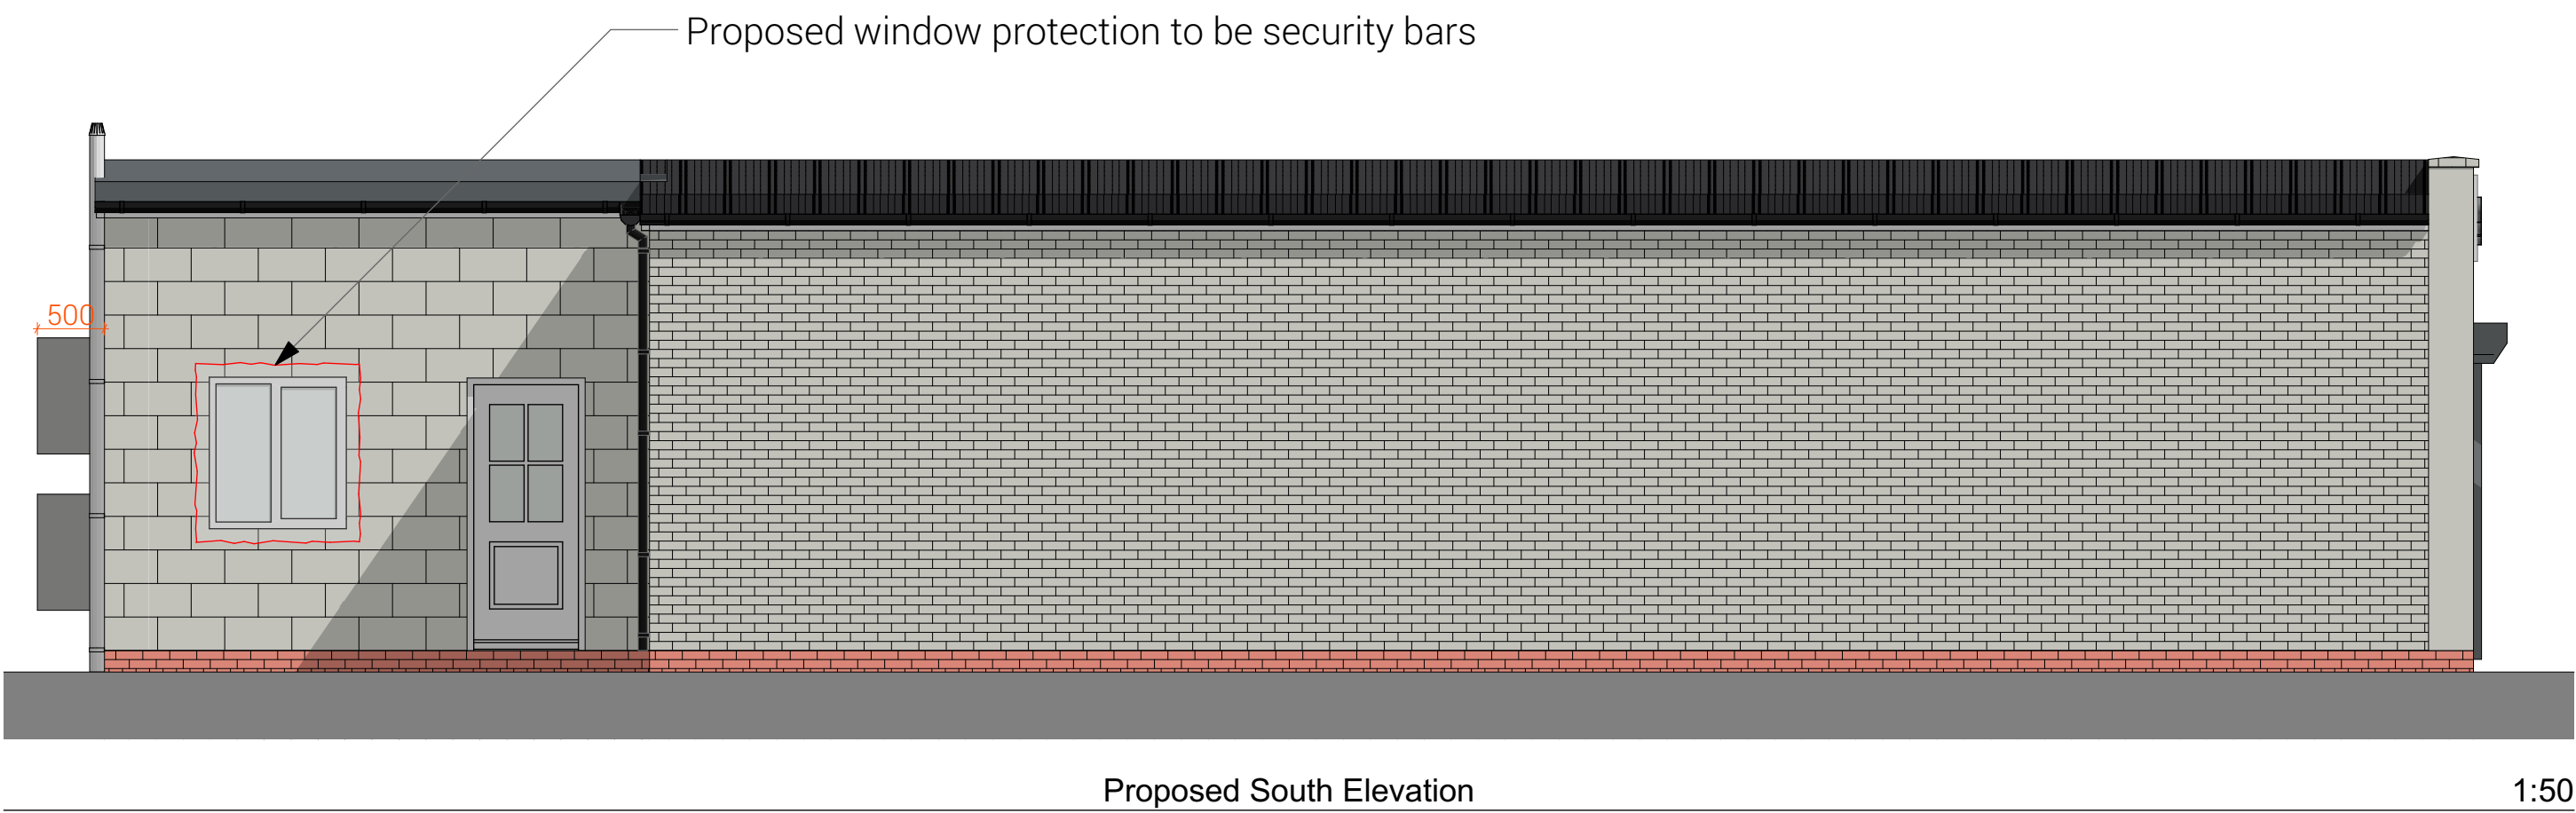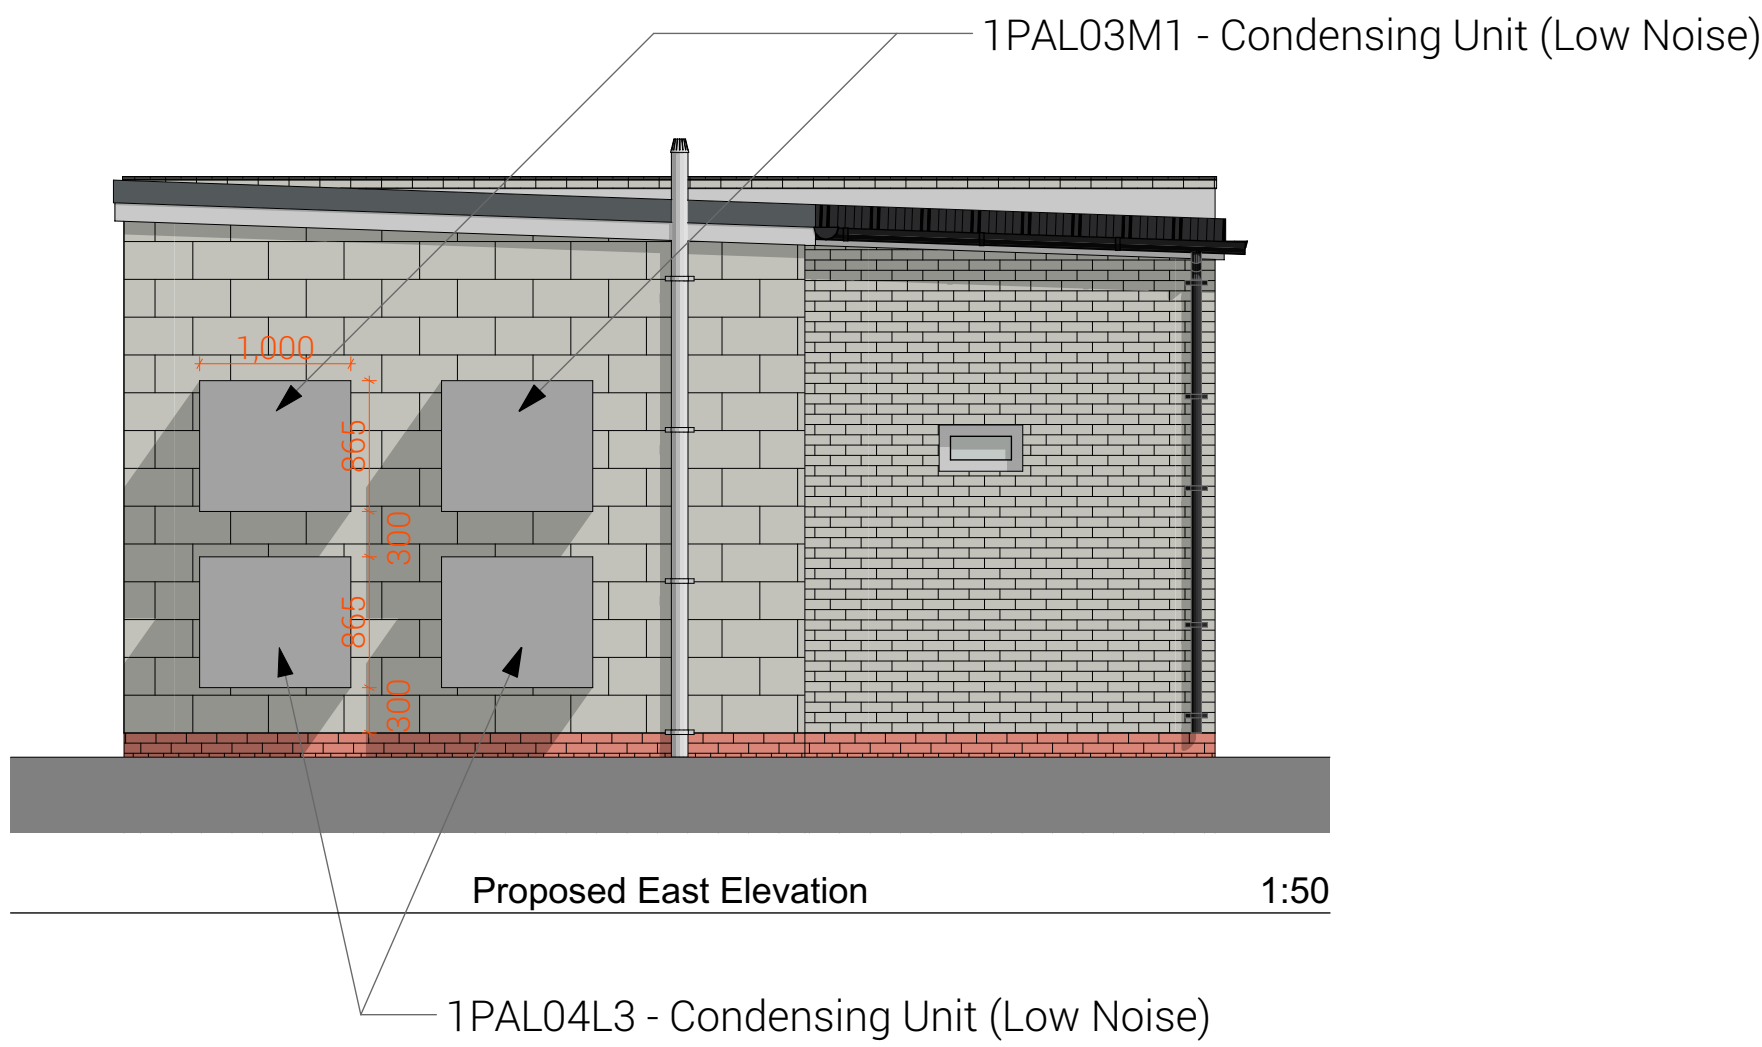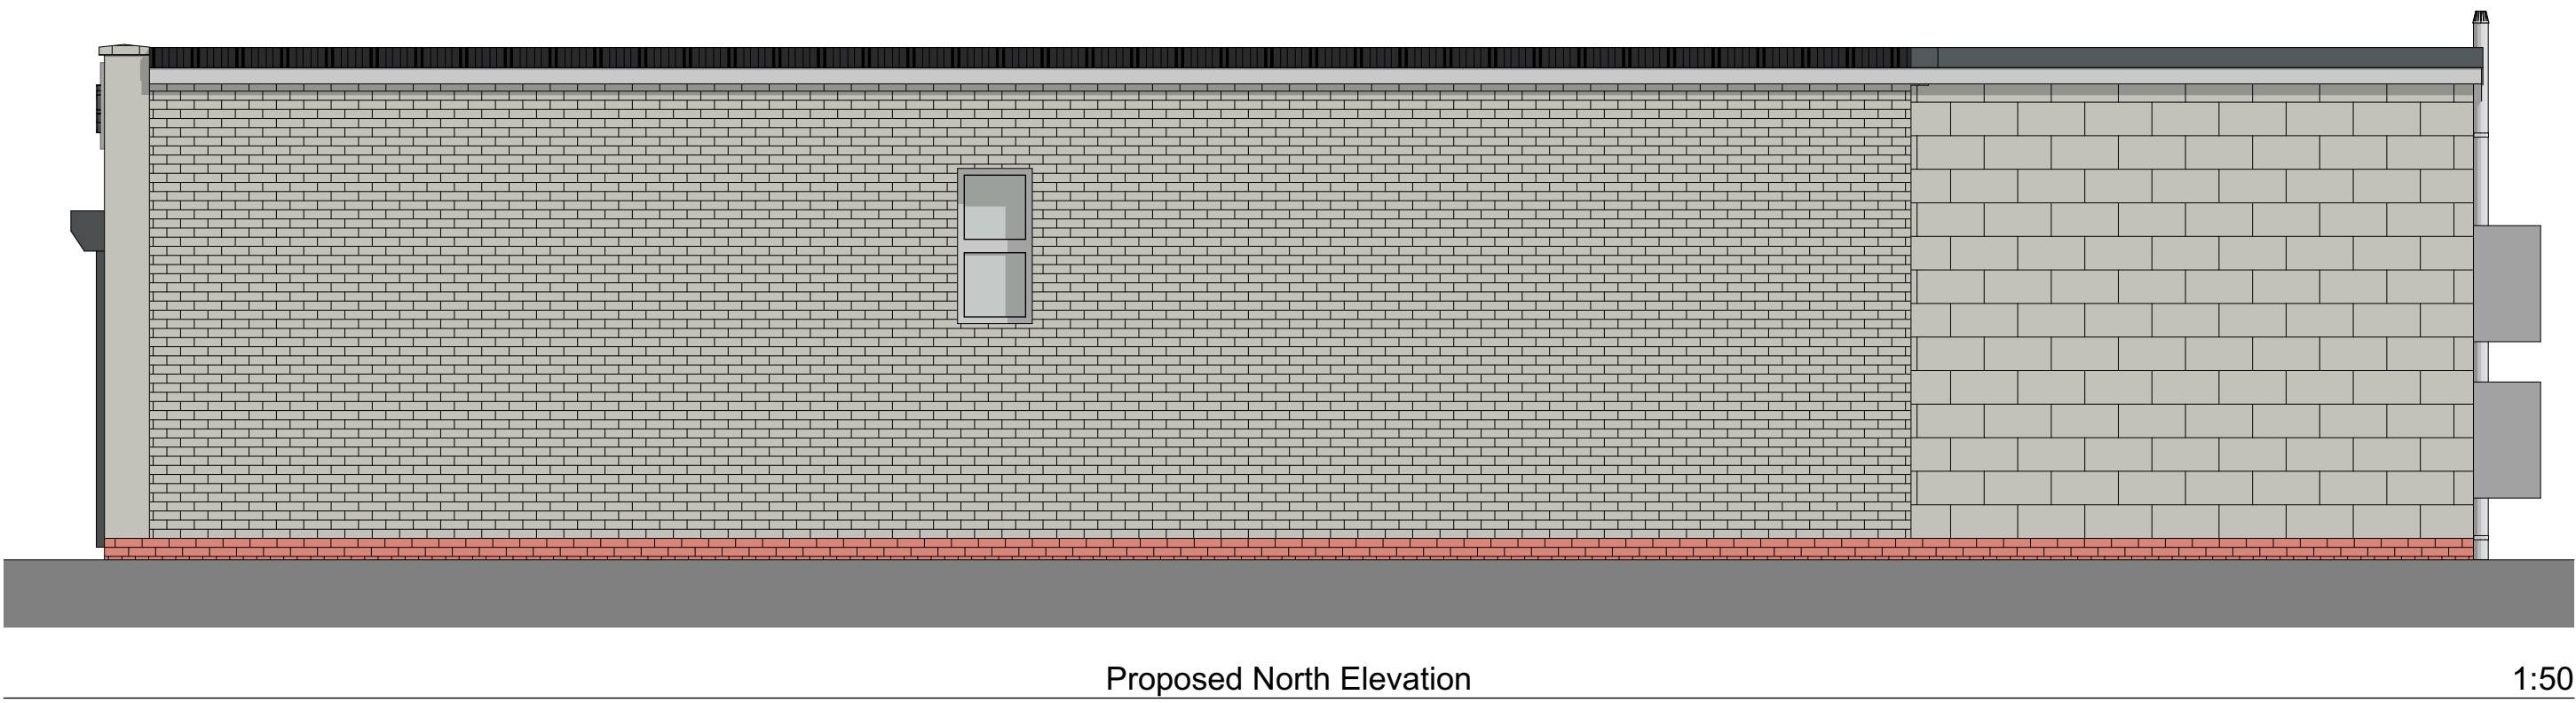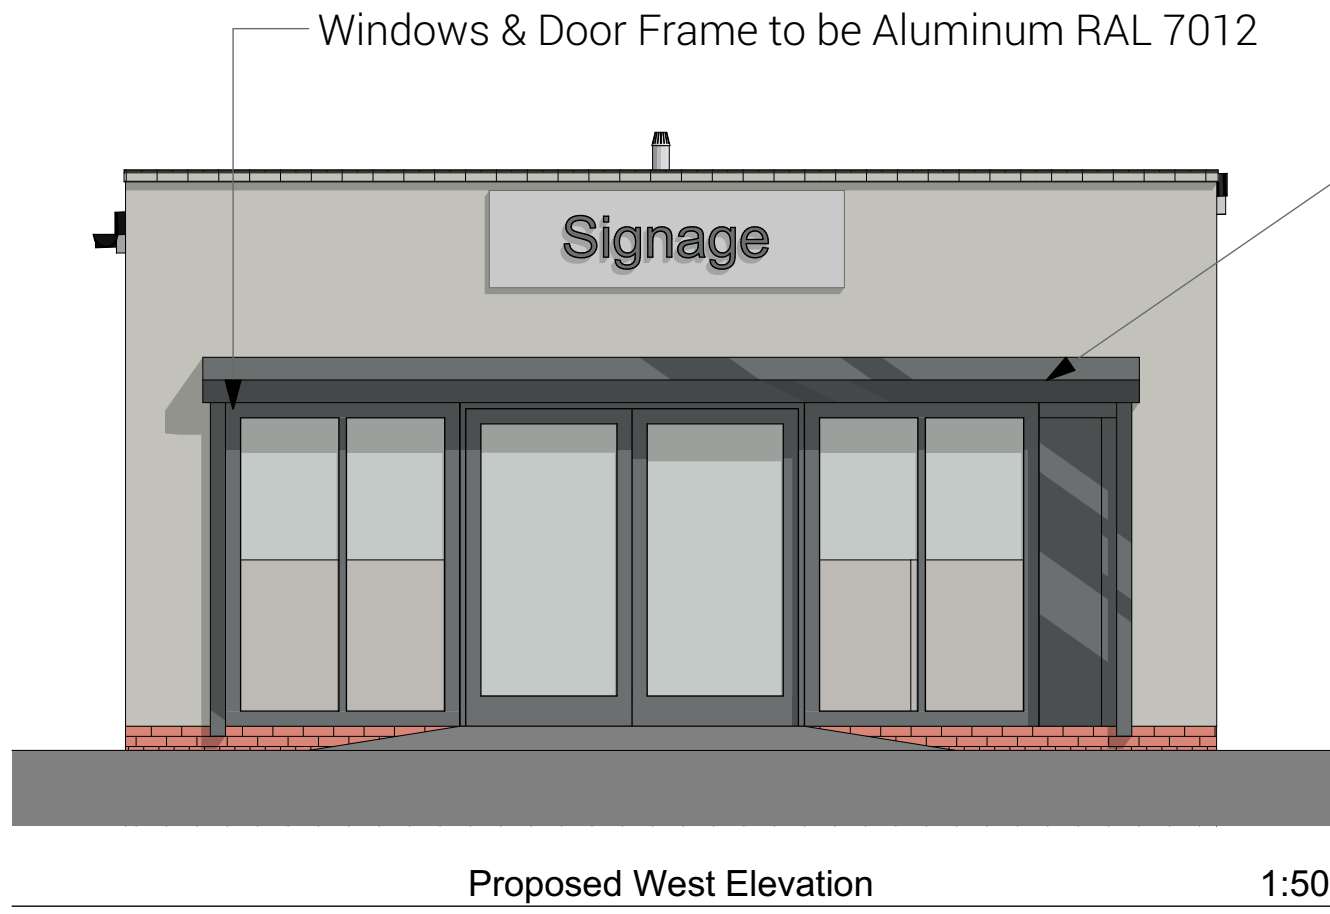

0 0.5 2.5 5m
Scale 1:50 @ A1

P03	Alterations	28.02.24
P02	Condensing unit spec added	01.11.22
P01	preliminary issue for comment	03.10.22
revision	note	date

client

Odedra

project title

75 Church Street Pinchbeck

drawing title

Proposed GF Plan & Elevations

drawing status

Planning

scale

1:50 @ A1

project number

2726

date

September 2022

drawing number

AB0801

revision

P03



01733 393010

www.dtarchitects.co.uk