




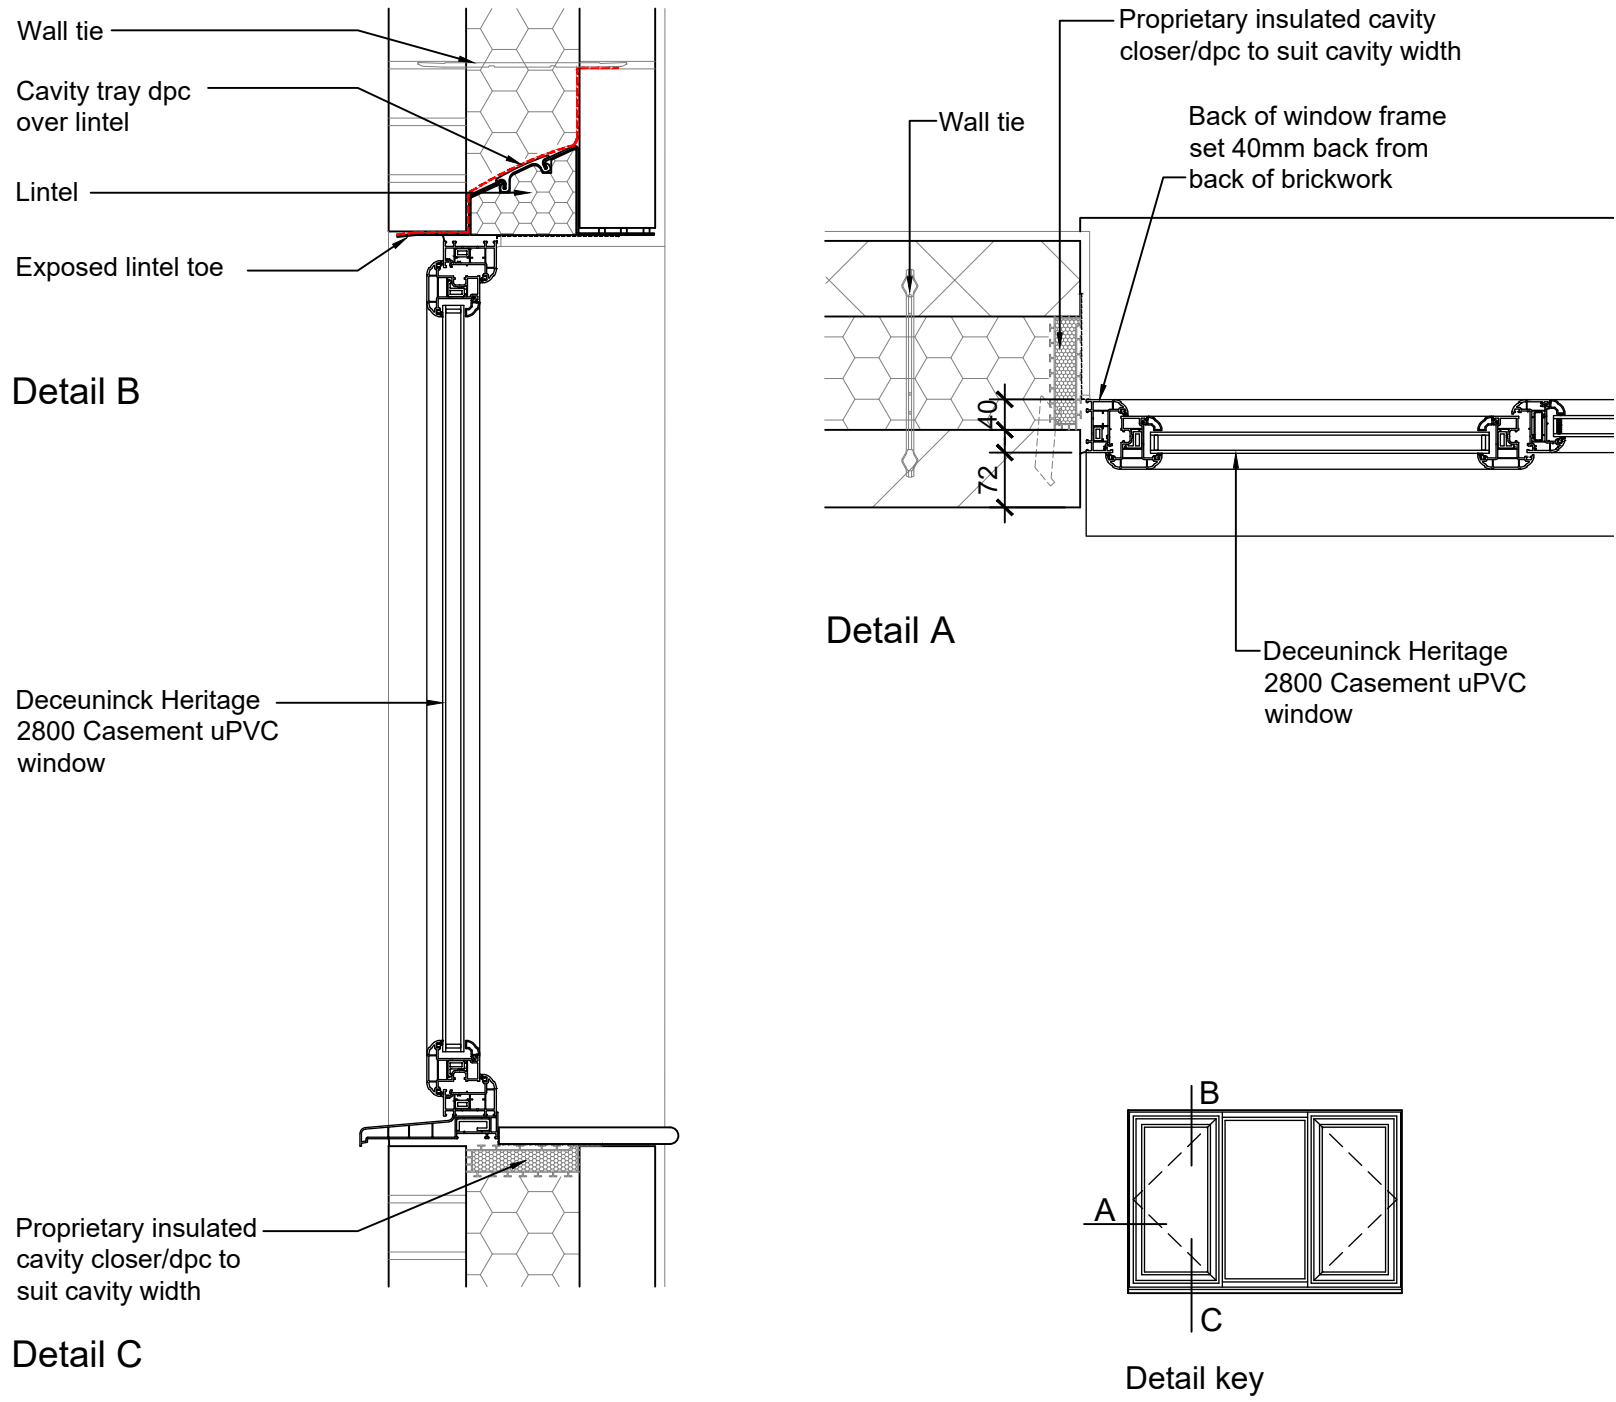


Typical window - plots 1, 2 & 3

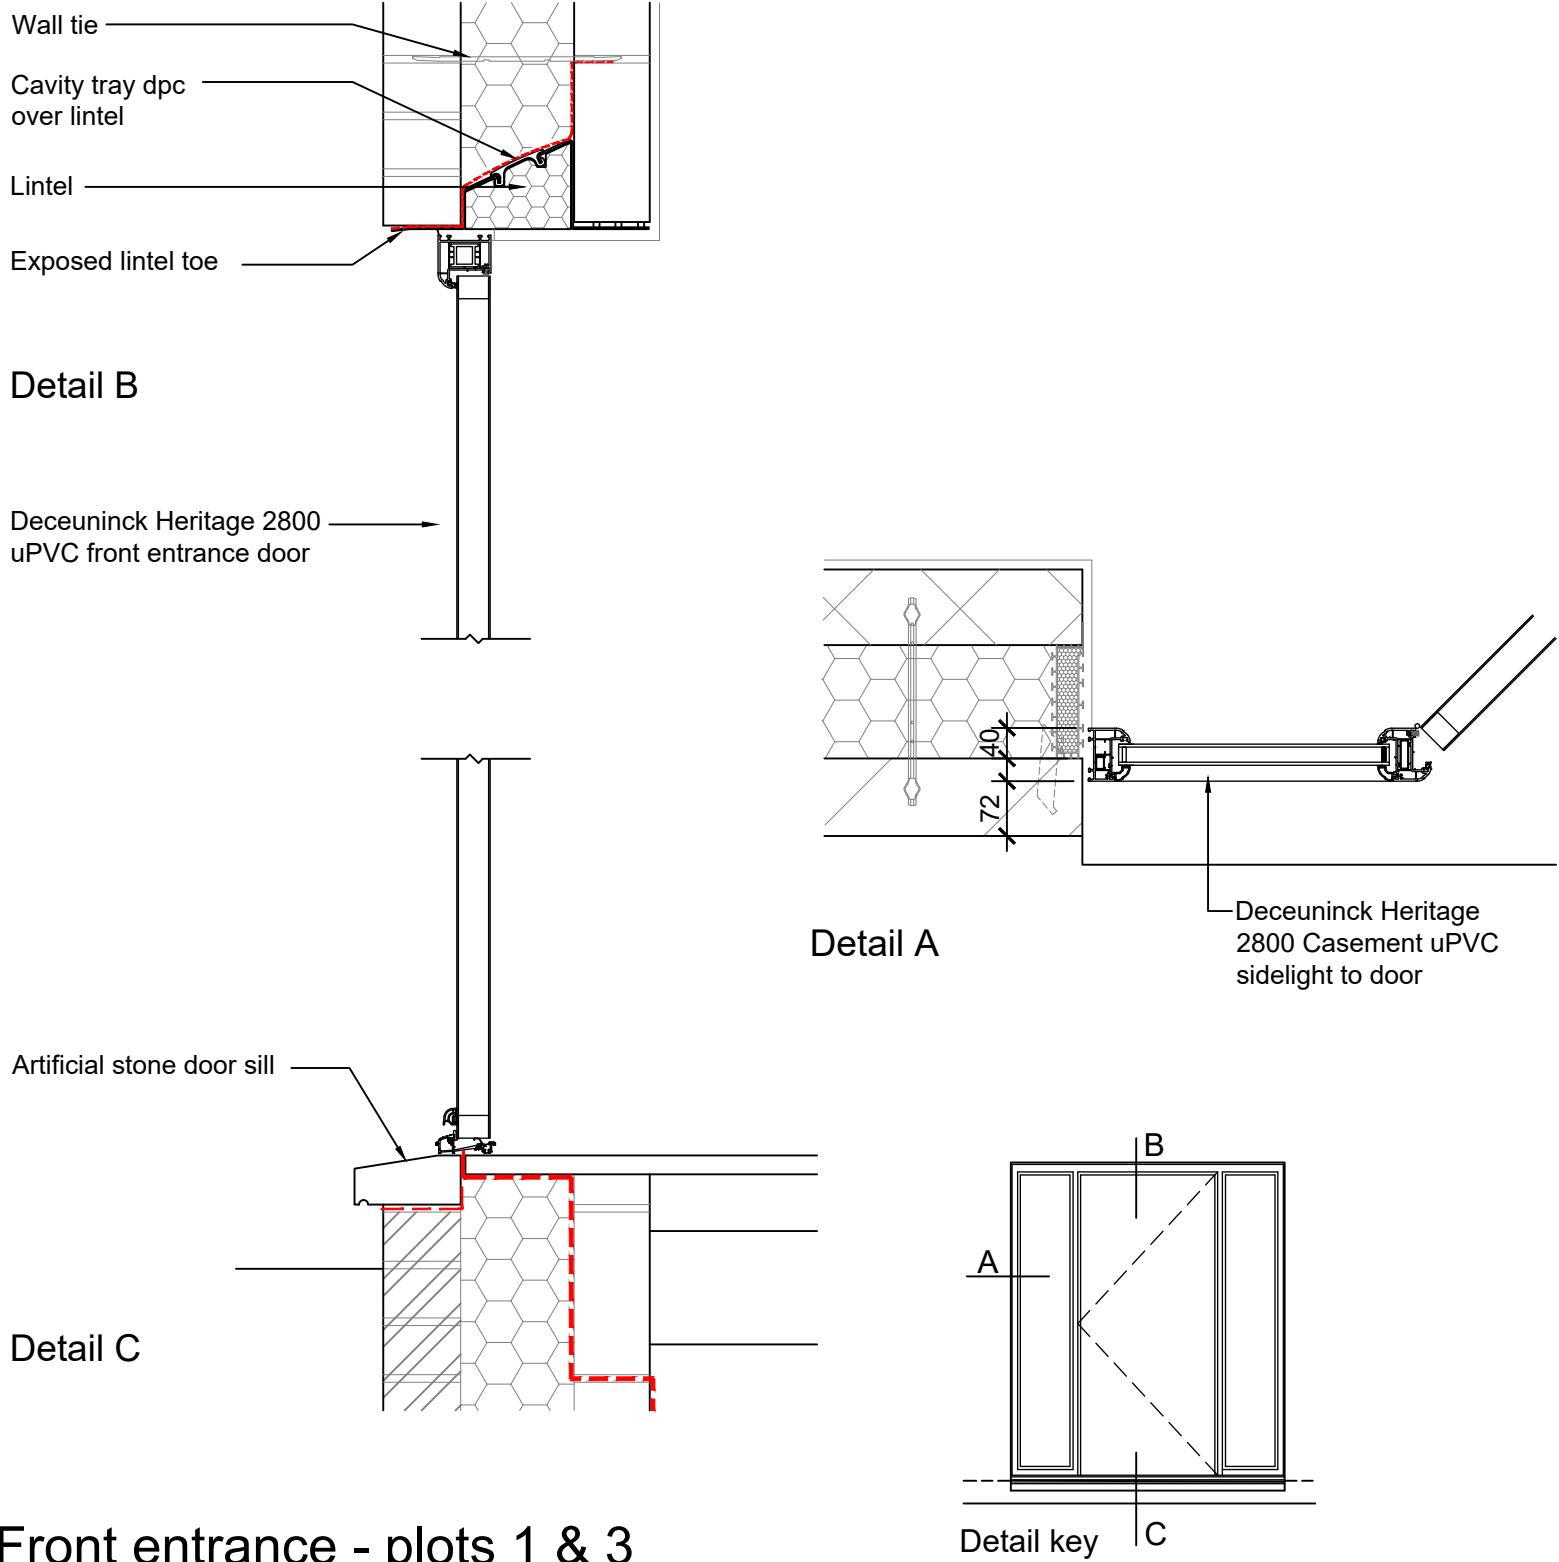


Front entrance - plots 1 & 3

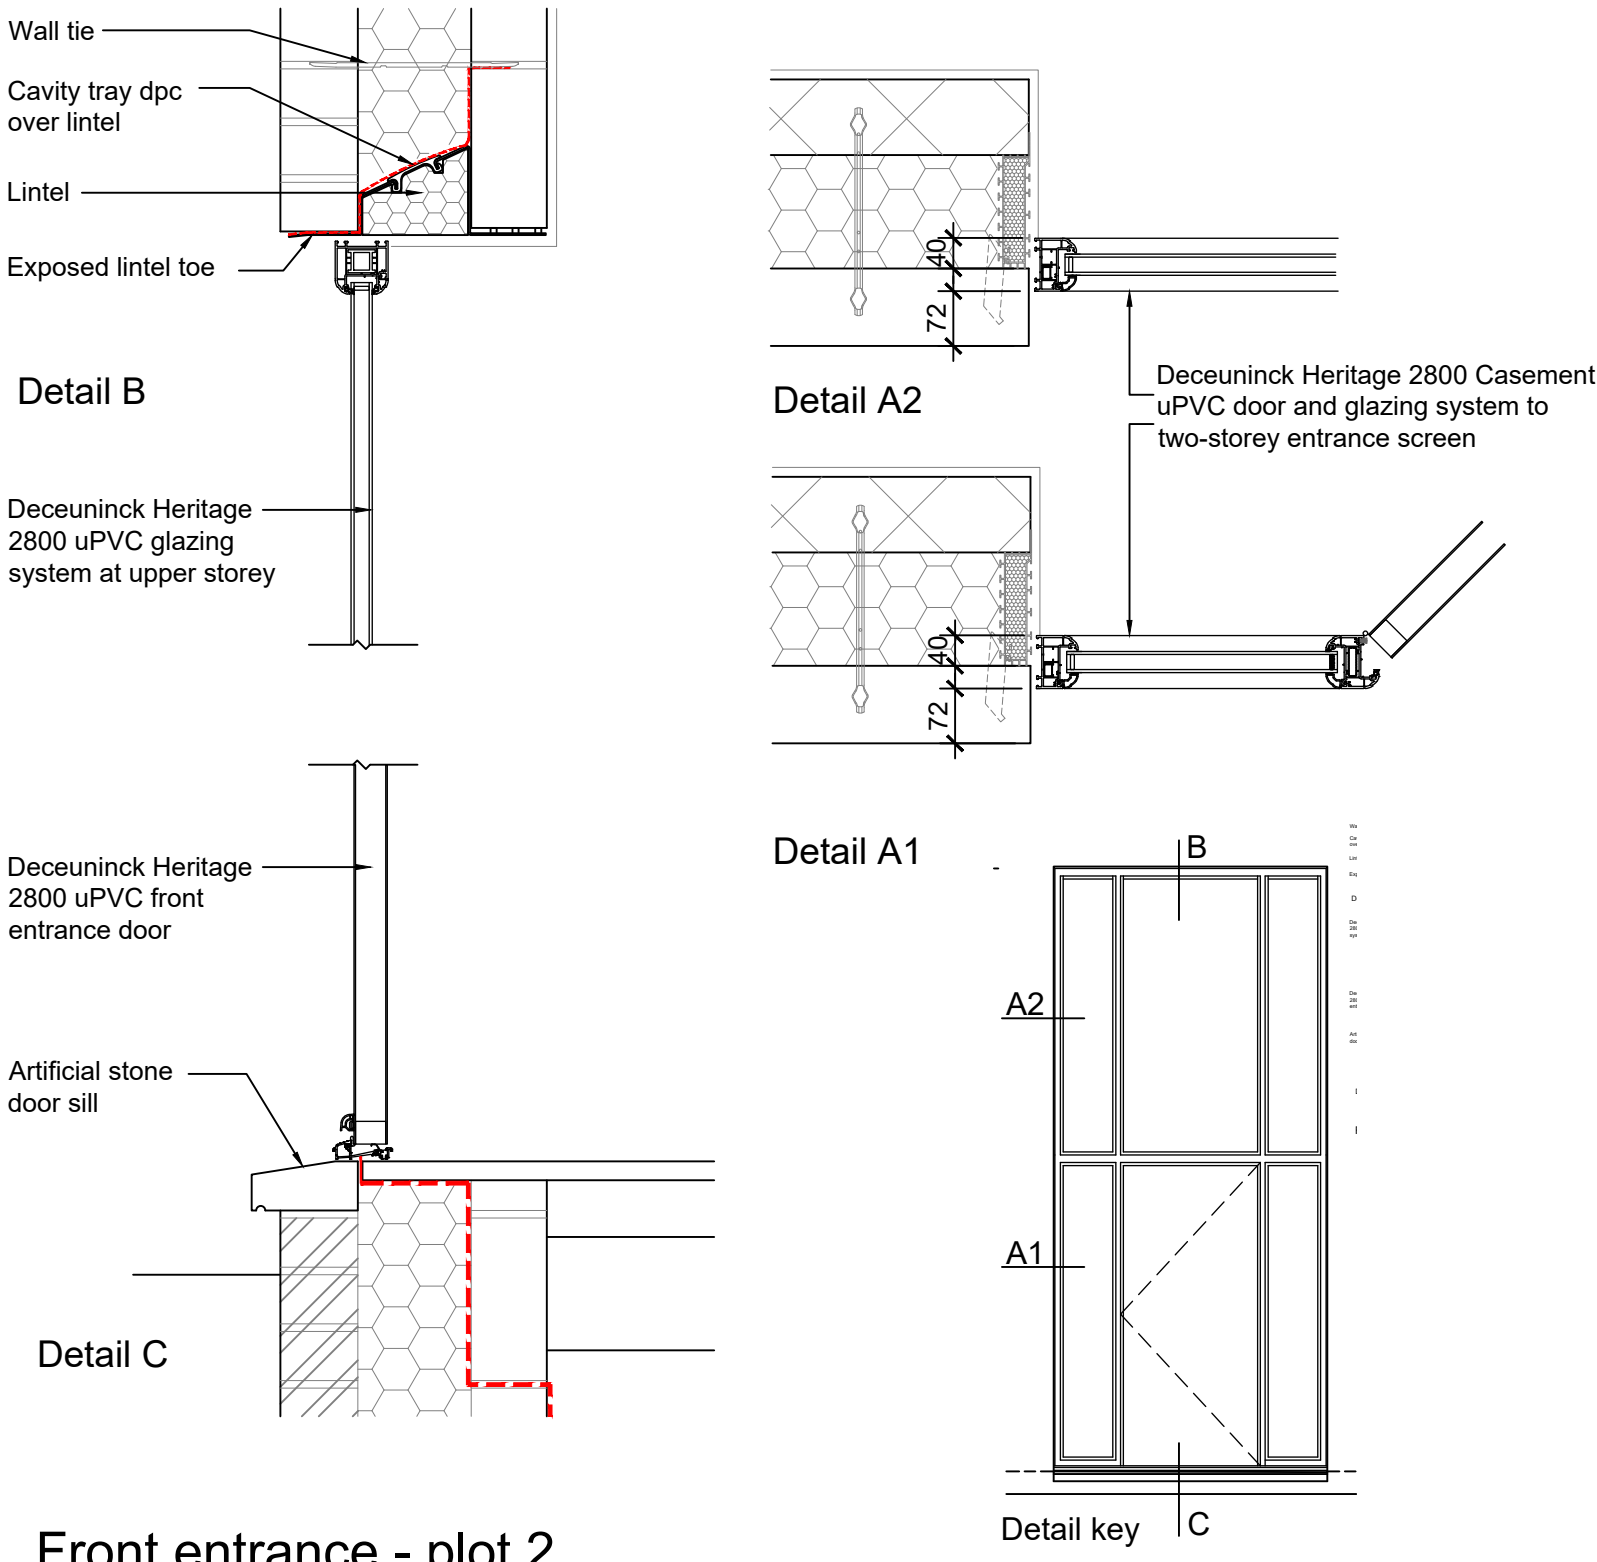

Front entrance - plot 2

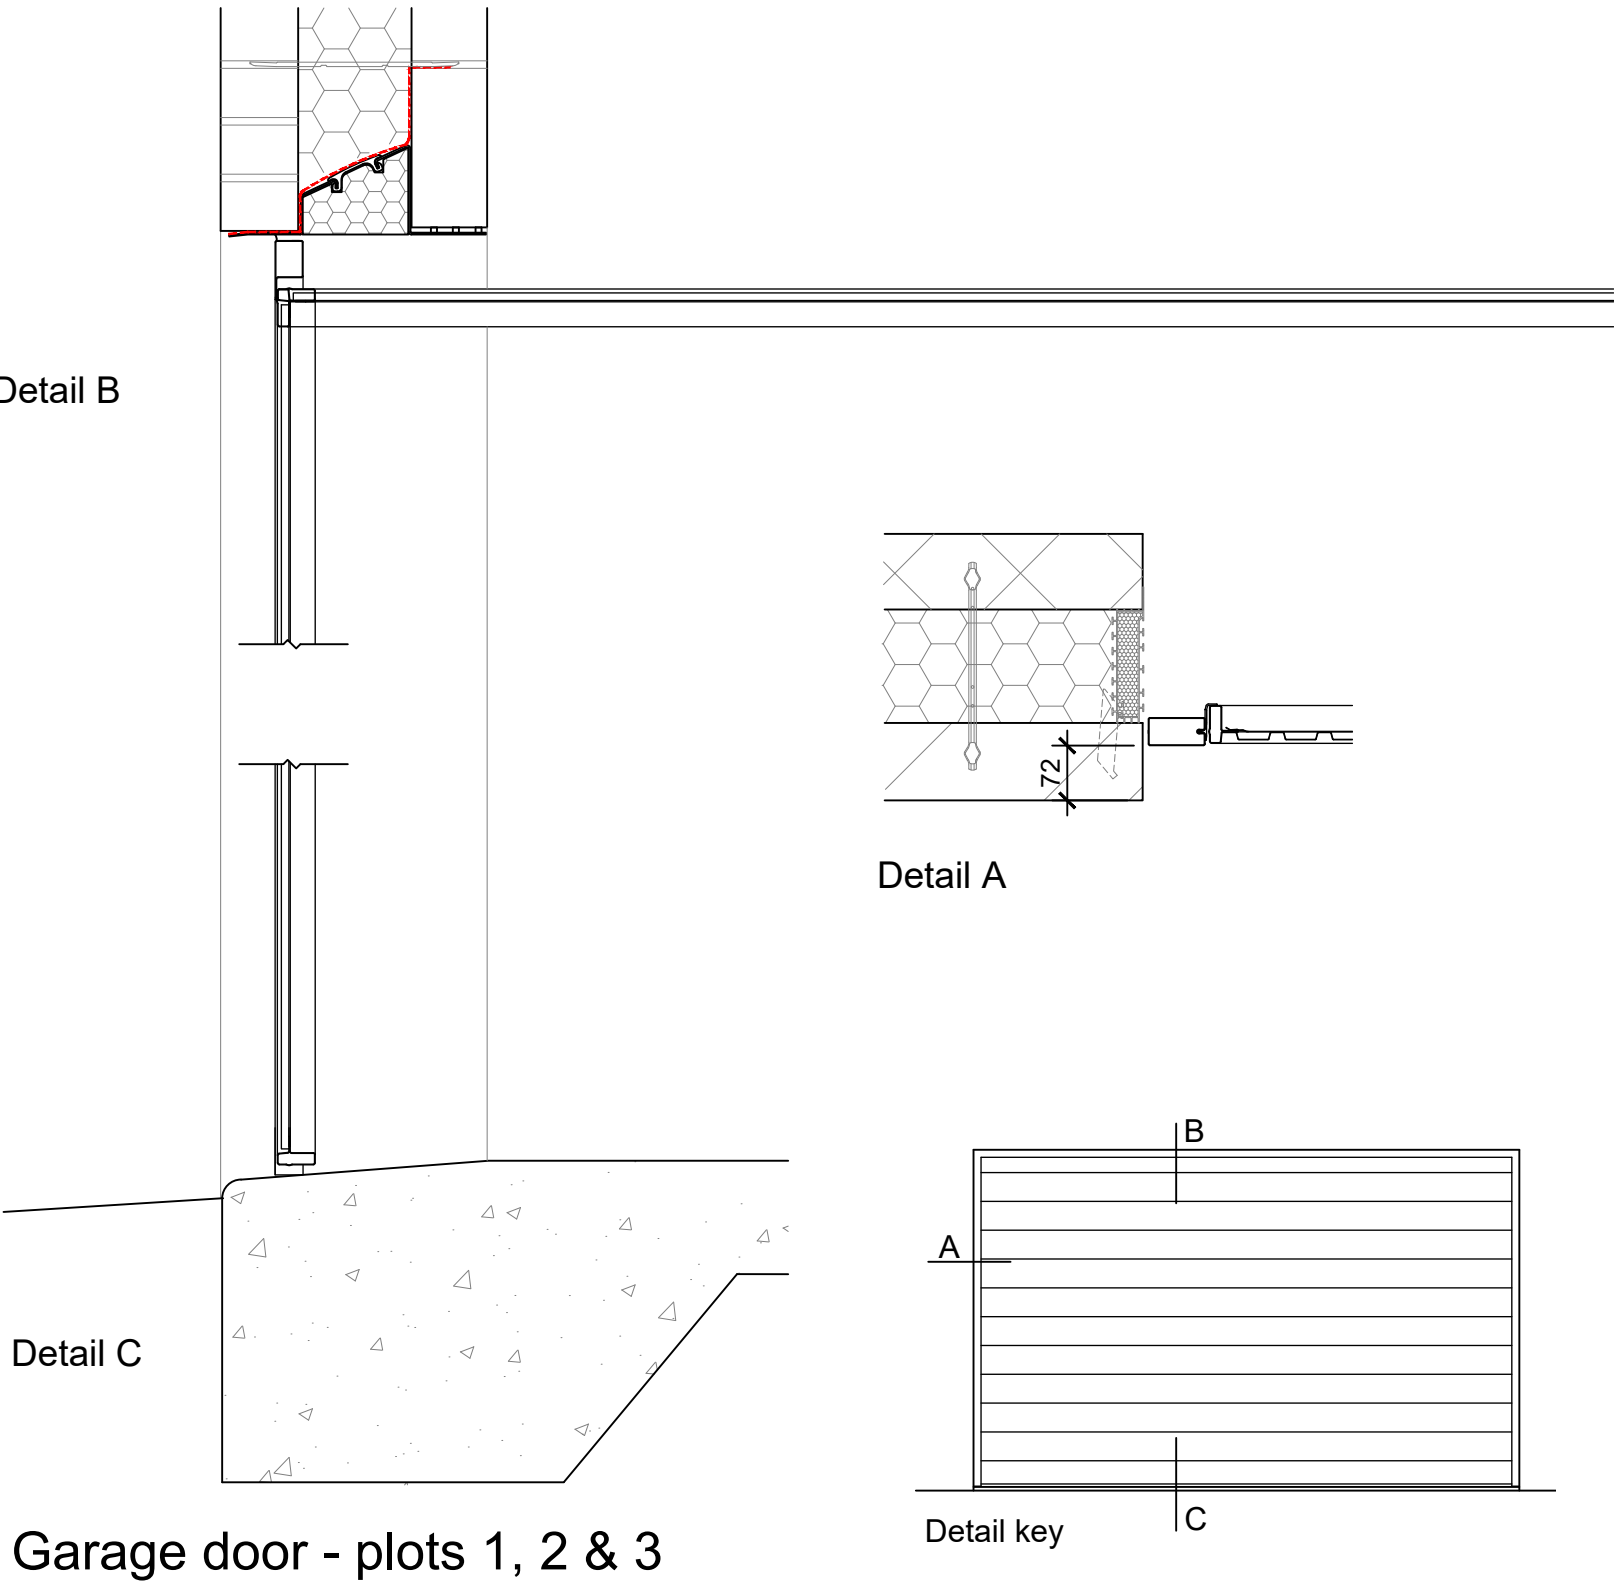

Garage door - plots 1, 2 & 3

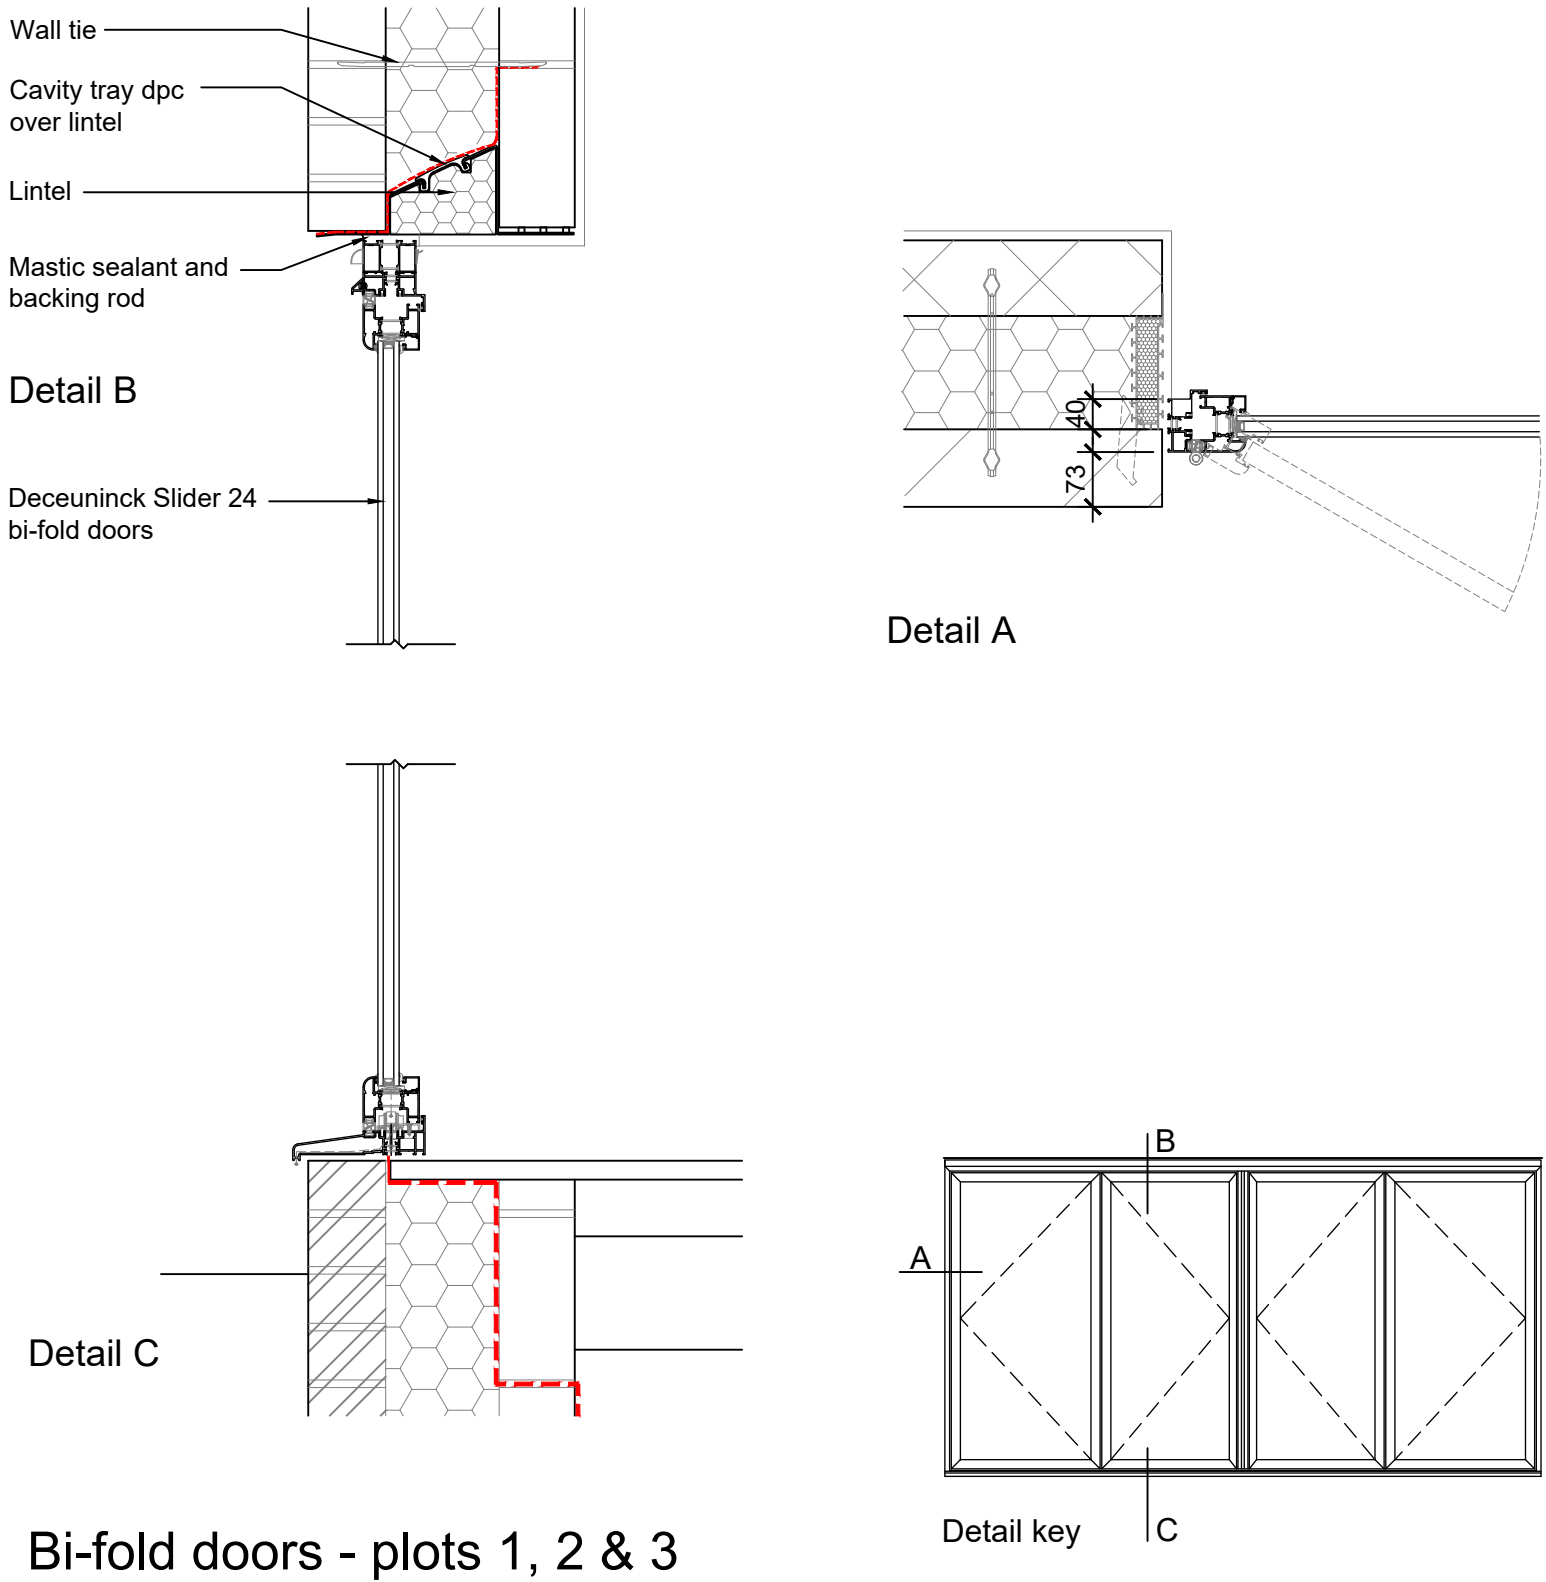

Bi-fold doors - plots 1, 2 & 3

DO NOT SCALE THIS DRAWING. THE CONTRACTOR IS DEEMED TO HAVE CHECKED ALL DIMENSIONS ON SITE AND REPORT ANY DISCREPANCIES TO OGLESBY & LIMB LTD. THE CONTENTS OF THIS DRAWING ARE COVERED BY COPYRIGHT AND REMAIN THE PROPERTY OF OGLESBY & LIMB LTD. WRITTEN APPROVAL MUST BE OBTAINED FROM OGLESBY & LIMB LTD PRIOR TO DUPLICATION OR REPRODUCTION OF THIS DRAWING OR ITS CONTENTS. ANY DIMENSIONS NOT SHOWN ARE TO BE CHECKED AND AGREED WITH OGLESBY & LIMB LTD.

Ref	Date	Description	Initial
-----	------	-------------	---------

Oglesby & Limb Ltd

Chartered Architect

Suite 1 Market Chambers
12 Market Place, Spalding, Lincs
PE11 1SL

Tel: 01775 761196

e-mail: design@o-l-ltd.co.uk

Client:
Cecil Francis Ltd

Project:
**Proposed Residential Development,
Bear Lane
Pinchbeck
Lincolnshire
PE11 3XA**

Drawing Title:

**Plots 1, 2 and 3
Window & door jamb, head and
sill details**

**Application for approval of
planning conditions 15 & 16**

Date:	Mar 2024	Scale:	as shown @ A1
Drawn by:	AP	Checked by:	AJO

Drawing Number:	A1543-41	Rev:	P1
-----------------	-----------------	------	-----------

