
DO NOT SCALE FROM THIS DRAWING

THE GENERAL CONTARCTOR IS TO CHECK ALL DIMENSIONS ON SITE AND REPORT ANY DISCREPENCIES TO THE SUPERVISING OFFICER.

ALL DIMENSIONS ARE SHOWN IN 'mm' UNLESS OTHERWISE STATED.

MATERIALS:


Roof:
Profile sheeting to match existing - [Goosewing Grey HPS200]
Vertical Cladding:
Profile sheeting to match existing - [Merlin Grey HPS200]
Eaves / Verge / Gutter:
To match existing - [Solent Blue HPS200]
Brickwork:
To match existing - [Butterly Kirton Old English Rose - Red engineering brick DPC and soldier courses.

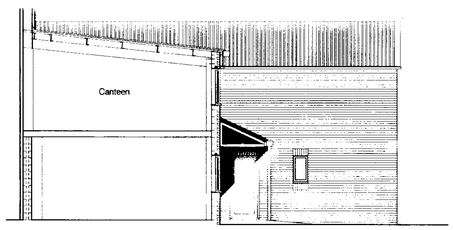


West Elevation Scale 1:100




South Elevation Scale 1:100

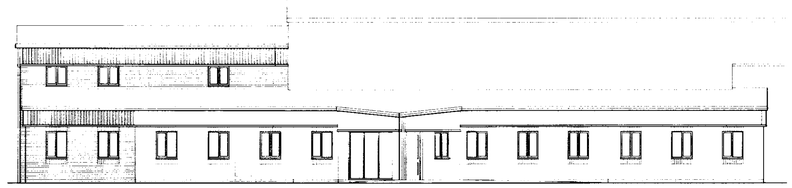


East Elevation Scale 1:100

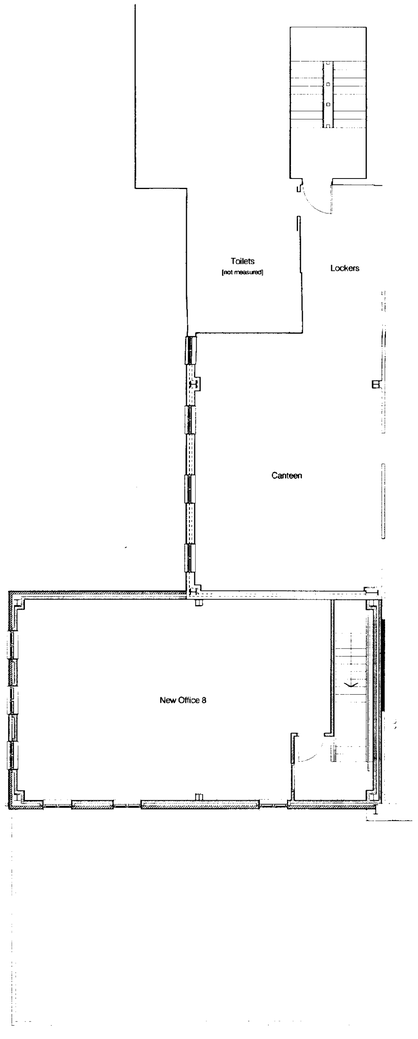

First Floor Plan Scale 1:100

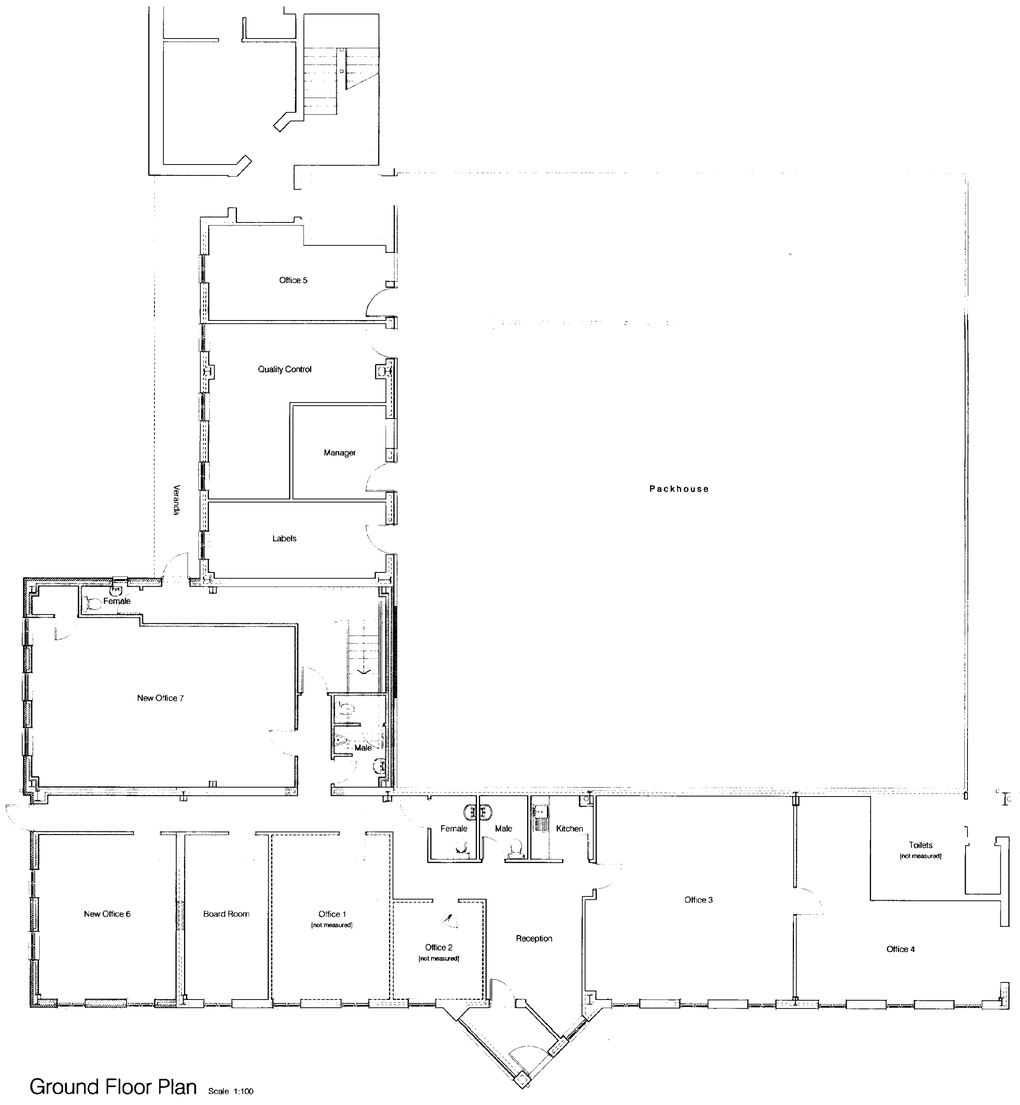

Ground Floor Plan Scale 1:100

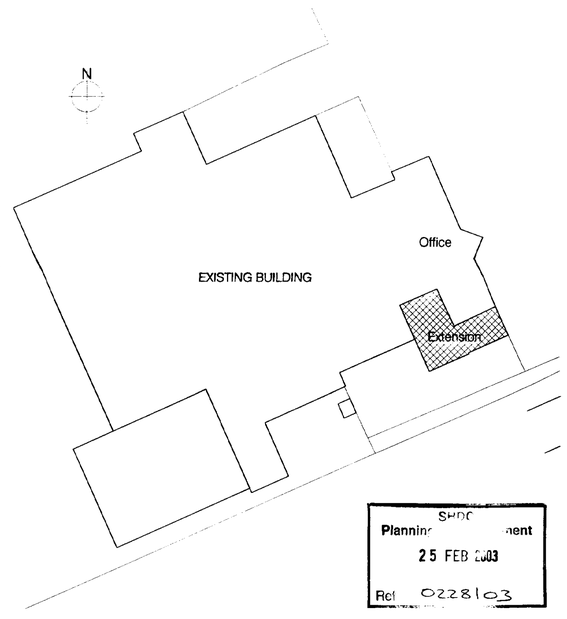

SHDC
Planning Department
25 FEB 2003
Ref 0228/03

Block Plan Scale 1:500

The Design Partnership

The Design Partnership (Ely) Ltd.
44 High Street, Chatteris
Cambridgeshire PE16 6BH

Tel: 01354 693111
Fax: 01354 694672

Job Title

Proposed Office Extension
Stephenson Avenue, Spalding
for Malet Azoulay

Drawing Title

Proposed Plans and Elevations
PLANNING DRAWING

Date	Scale	Drwn	Dwg No	Rev.
16.02.03	as shown	pd	ECI-64-04	

The Design Partnership© 2003


DO NOT SCALE FROM THIS DRAWING

THE GENERAL CONTRACTOR IS TO CHECK ALL DIMENSIONS ON SITE AND REPORT ANY DISCREPENCIES TO THE SUPERVISING OFFICER.


ALL DIMENSIONS ARE SHOWN IN 'mm' UNLESS OTHERWISE STATED.




South Elevation Scale 1:100

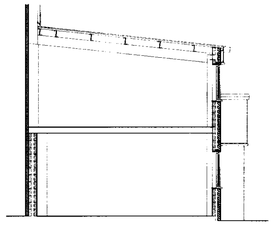


West Elevation / Section Scale 1:100

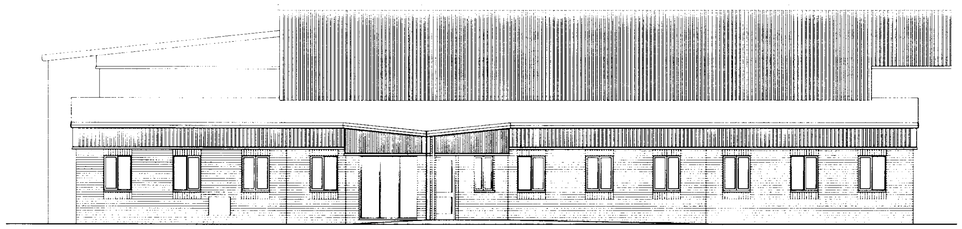


East Elevation Scale 1:100

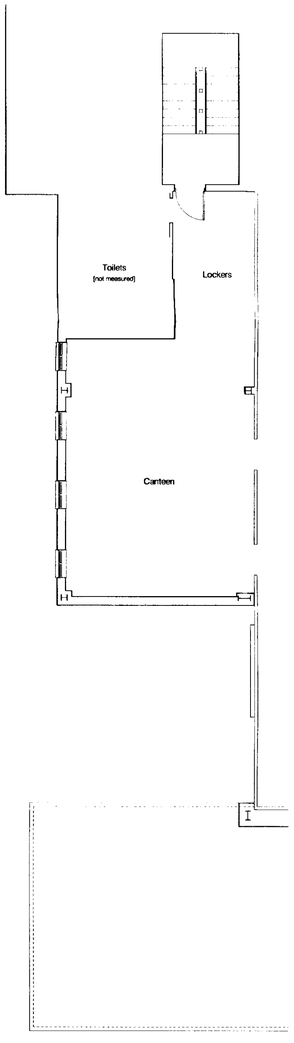


First Floor Plan Scale 1:100

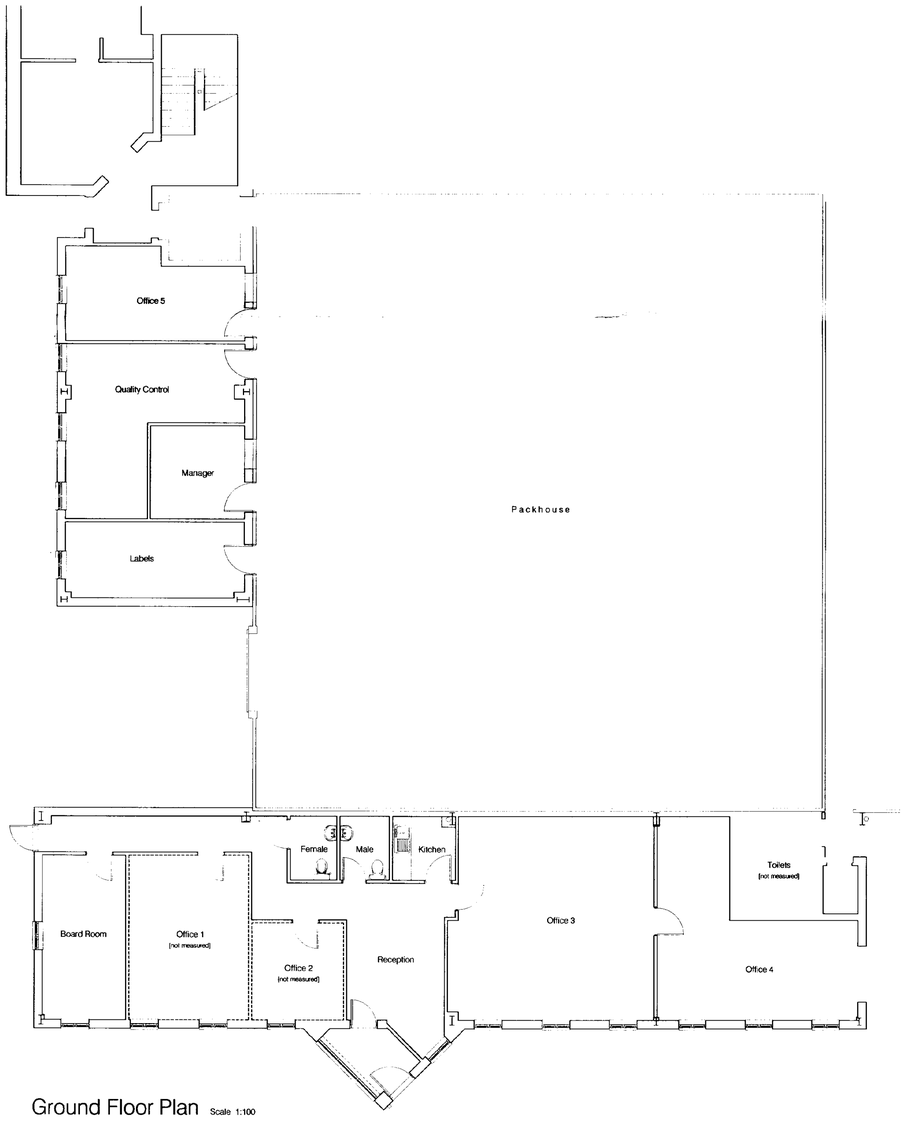

Ground Floor Plan Scale 1:100

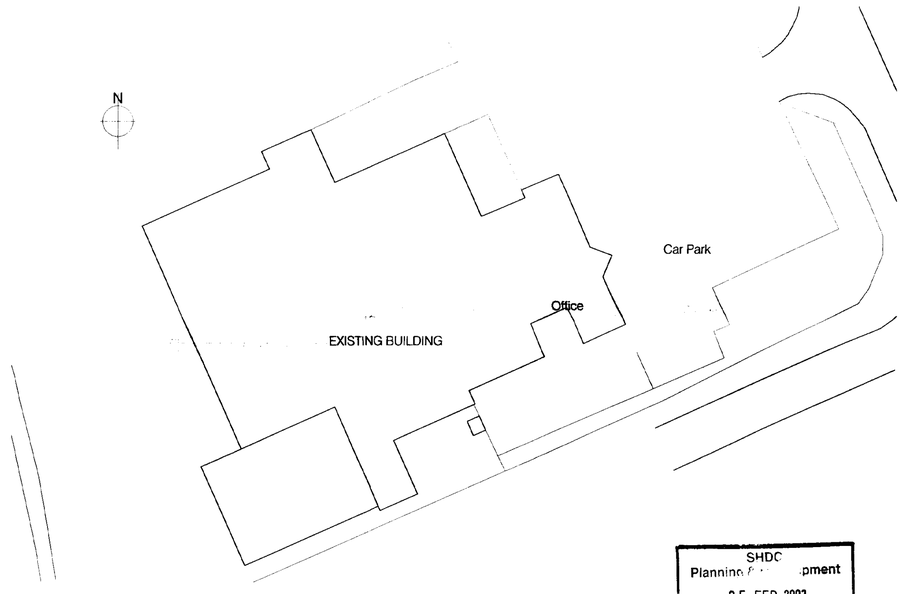

Block Plan Scale 1:500

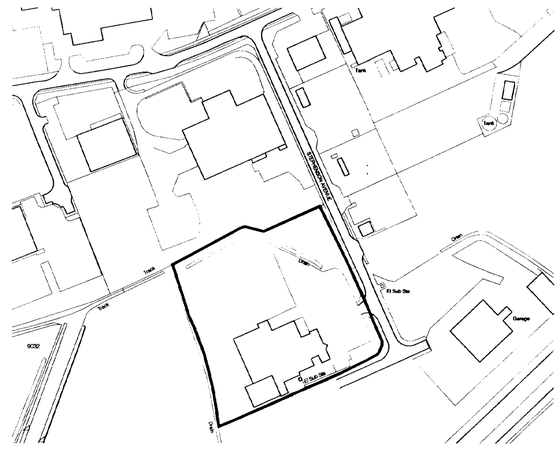
Bridge Road
Tank
Tank
Tank