



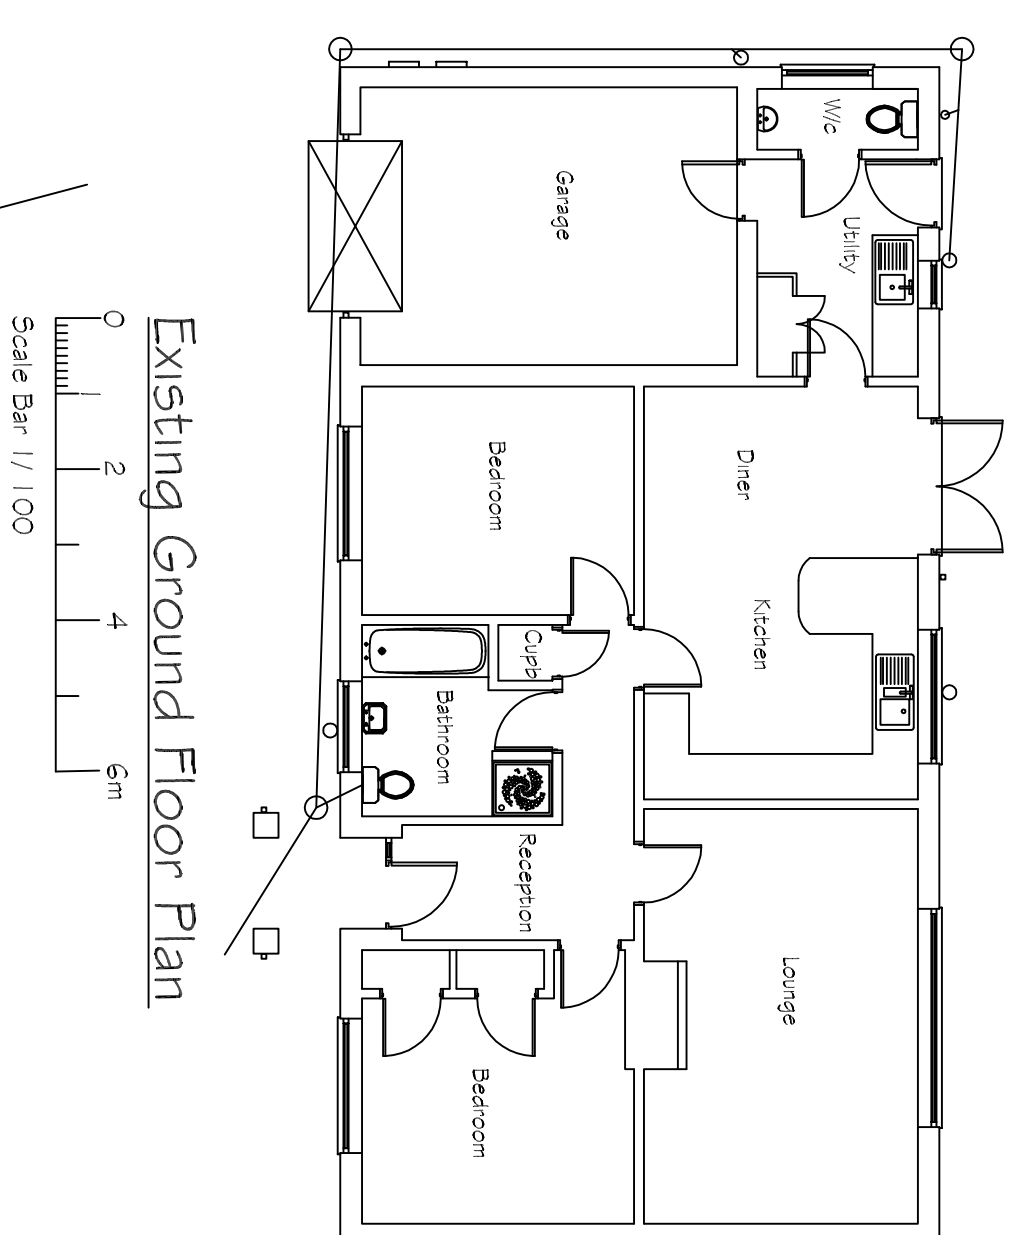

Scale Bar 1/ 100

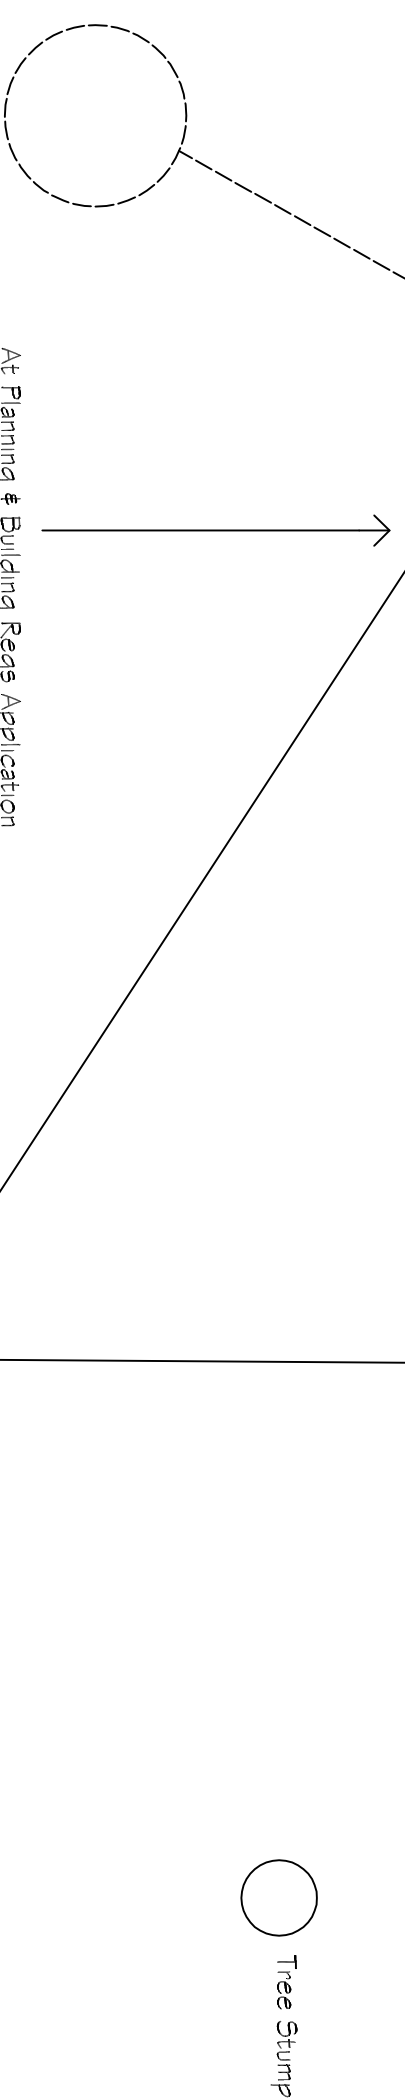

Existing / Proposed Ground Floor Plan

c's can

To Main Sewer

Existing / Proposed Elevations and Floor Plans

Existing / Proposed Elevations and Floor Plans



Malcolm Watson
 Architectural - Detailing Service
 Residential - Commercial - Industrial - Agricultural
 Planning & Building Regulations submissions

Tel / Fax: 01775 767650
email: mjw.13@btinternet.com



DRWG No. 643/2/2022

□