

DRG Nº ASW2.

SHDC
PLANNING & DEVELOPMENT
21 FEB 2007
Ref. 0230/07
DETERMINED PLAN

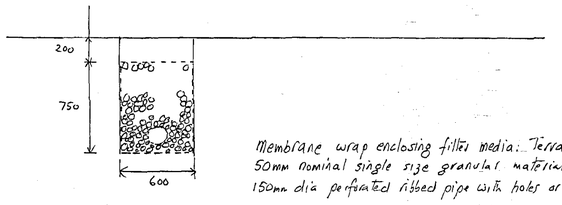

Membrane wrap enclosing filter media: Terram 1000 or similar
50mm nominal single size granular material
150mm dia perforated ribbed pipe with holes or slots facing downwards.

TYPICAL LINEAR SOAKAWAY SECTION
1:25

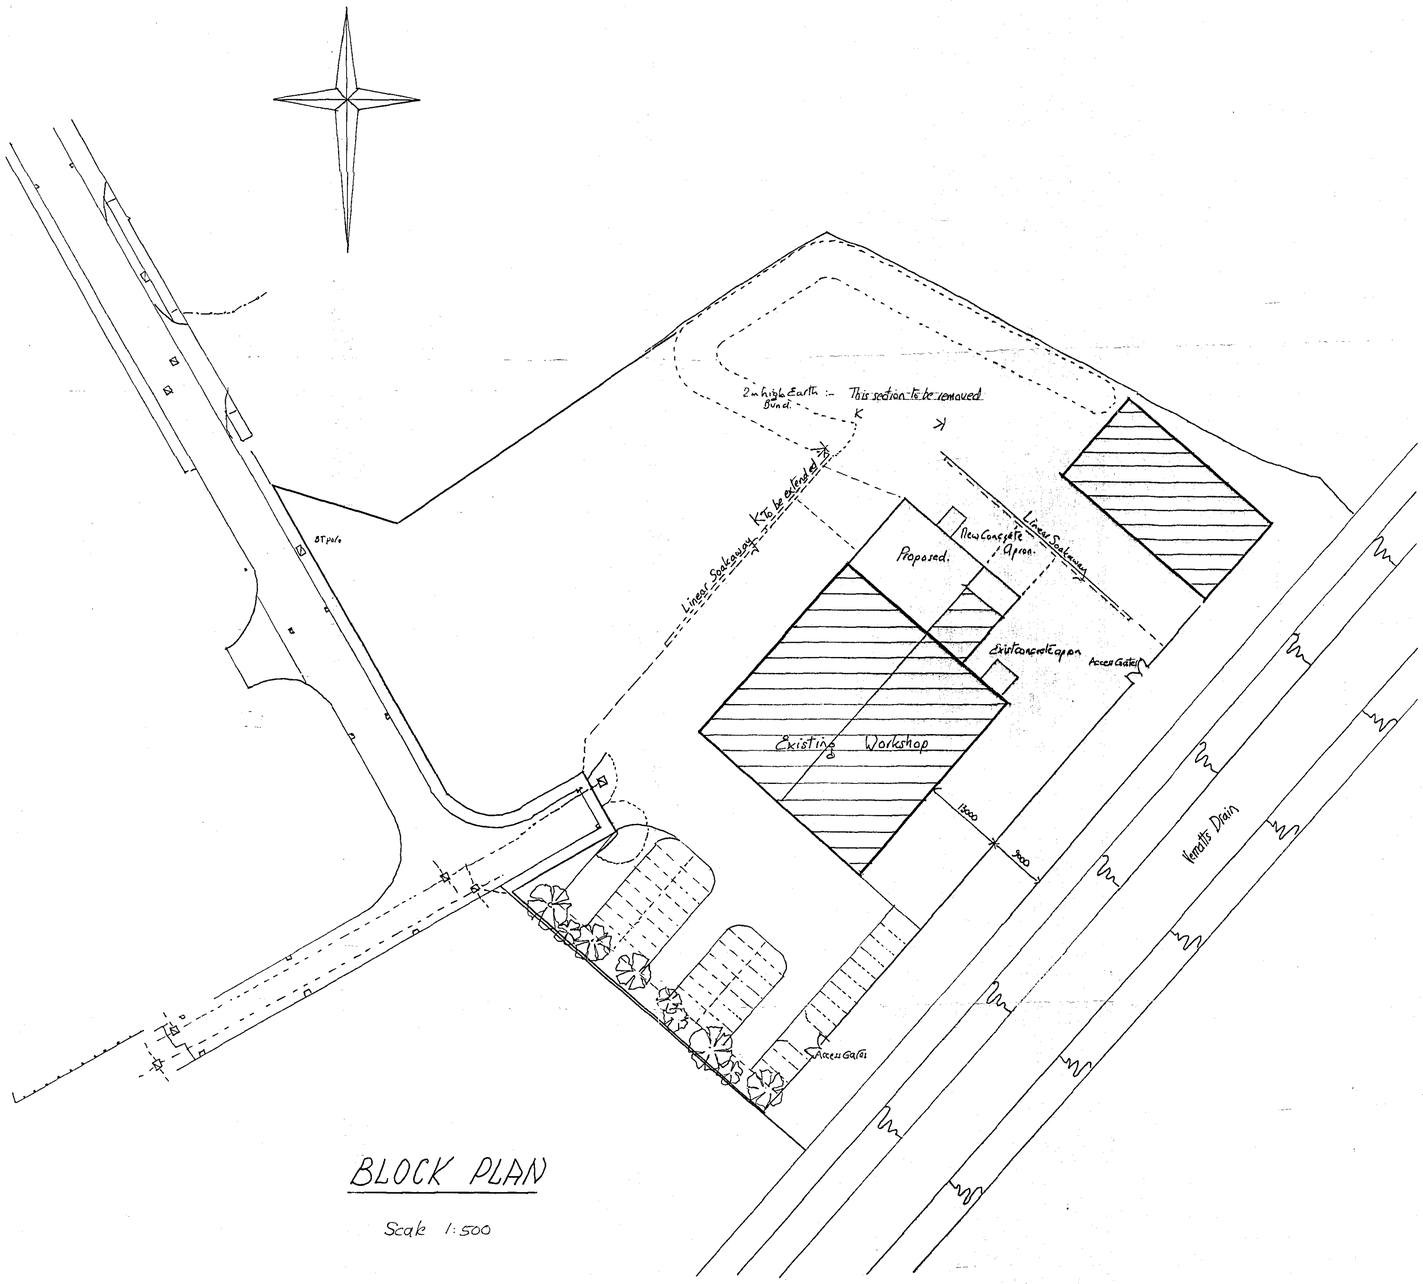

BLOCK PLAN

Scale 1:500

PROPOSED EXTENSION TO EXISTING WORKSHOP AT STEPHENSON AVENUE, SOUTH HOLLAND ENT PARK, SPALDING, LINCS FOR A.S. WHITAKER & SONS

Drawn : Rw. Date : February '07 Scale 1:500, 1:25