


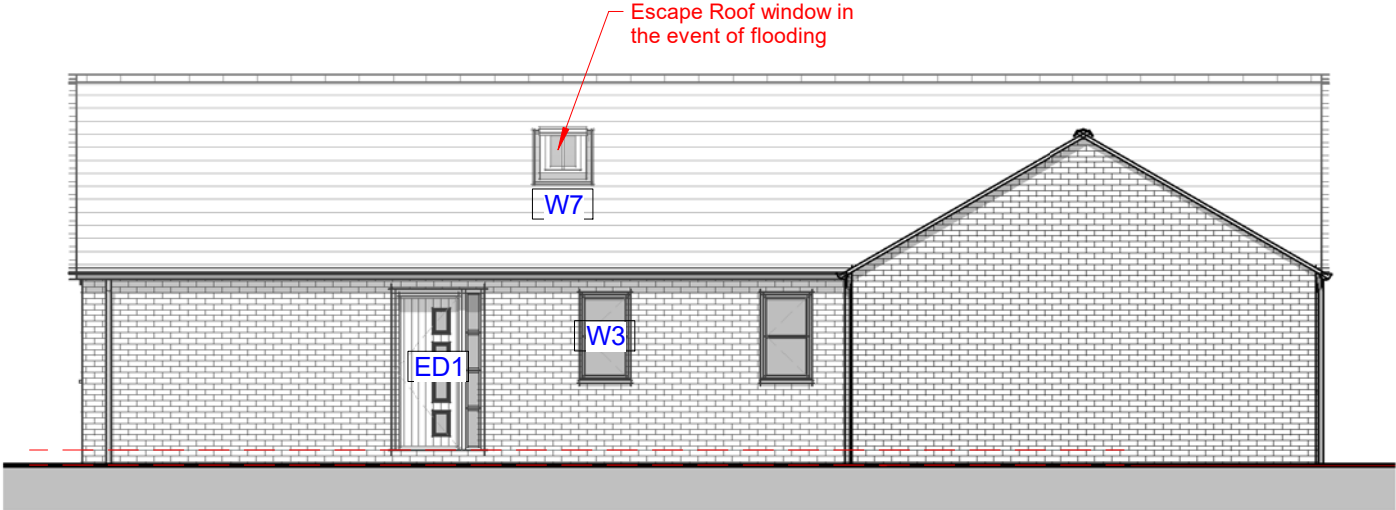


Elevation 01 - Front
1 : 100



Elevation 02 - Right
1 : 100



Elevation 03 - Rear
1 : 100

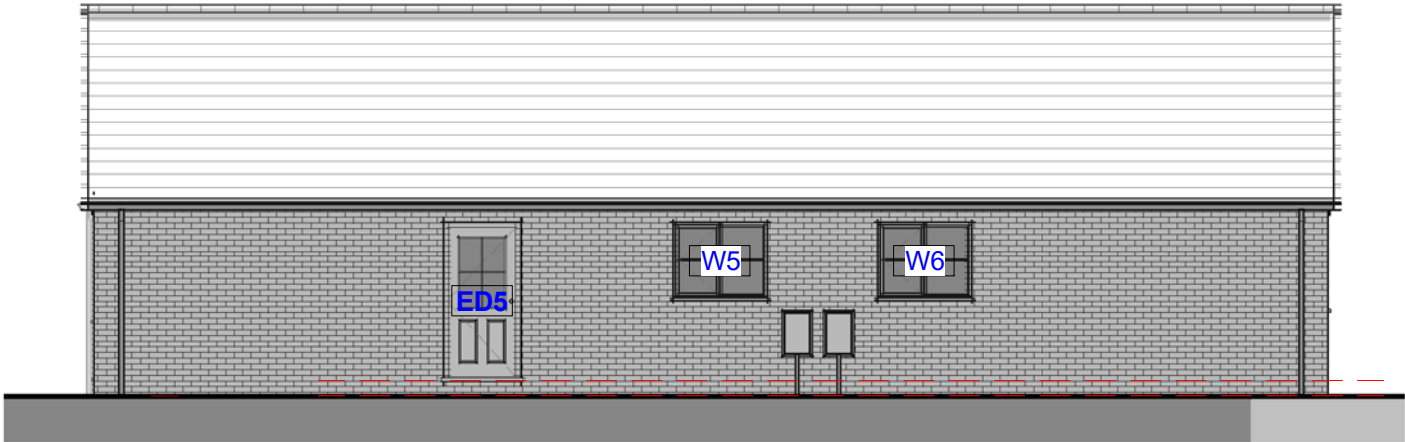

Elevation 04 - Left
1 : 100

06 - Window Schedule		
Mark	Width	Height
W1	1585.0	1200.0
W2	1247.5	1200.0
W3	685.0	1200.0
W4	1585.0	1350.0
W5	1247.5	1050.0
W6	1247.5	1050.0
W7	600.0	1000.0
Grand total: 7		

- Facing Brickwork to be Clumber Red by Hanson
- Roof Covering to be Calderdale Dark Grey Concrete Slate by Sandtoft
- White uPVC Windows and Doors
- Black RW Goods
- Black Fascia and Soffits
- Brindle Block Paving drive and paths
- 600 x 600 buff conc slabs to patio area

07 - External Door Schedule				
Mark	Width	Height	Door Panel Width	Door Panel Height
ED2	2271.0	2052.0		
ED3	1022.5	2110.0	919.5	2000.0
ED4	1585.0	2110.0	739.5	2000.0
ED5	1022.5	2110.0	919.5	2000.0
Grand total: 4				