


Application Site

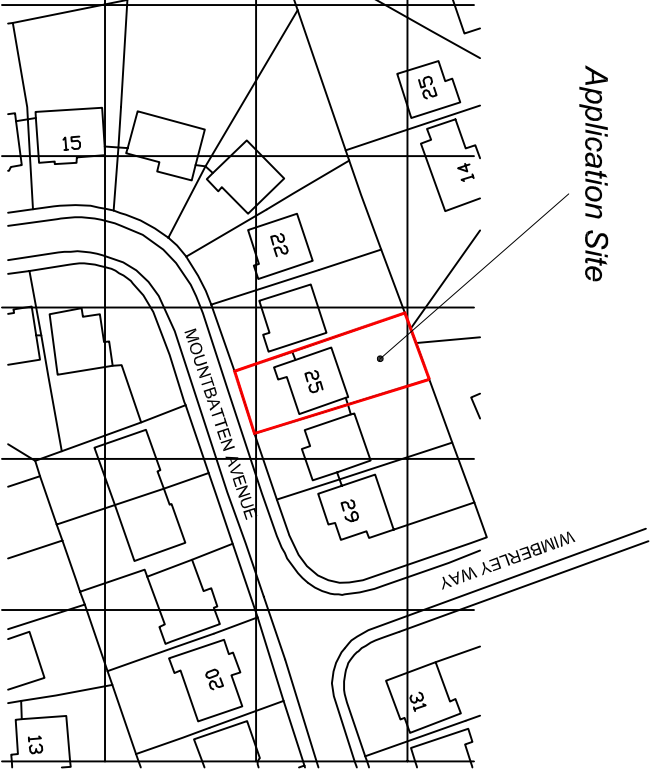

Location Plan

Rev	Description	Date

Tulip Design
Architectural & Building Design Services



35 Spalding Road, Holbeach, Lincs. PE12 7HG
Tel: 07500 966039
Email: tulipdesign@live.com

Client: **Mr & Mrs P. Tweddell** Scale: 1:1250 @ A4

Project	Date
Proposed 1st Floor Extension 25 Mountbatten Avenue Pinchbeck, Spalding.	March 2015
Drawing No.	PT/PD-01

Title	Drawn
Planning Drawing Location Plan	MD