


T

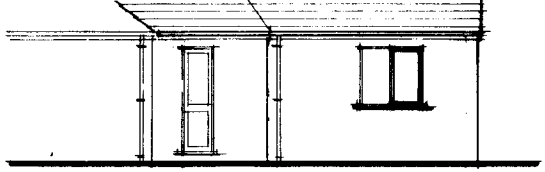


NORTH EAST

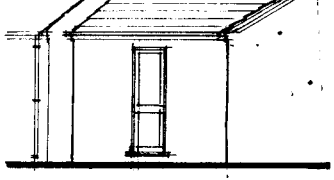


NORTH WEST

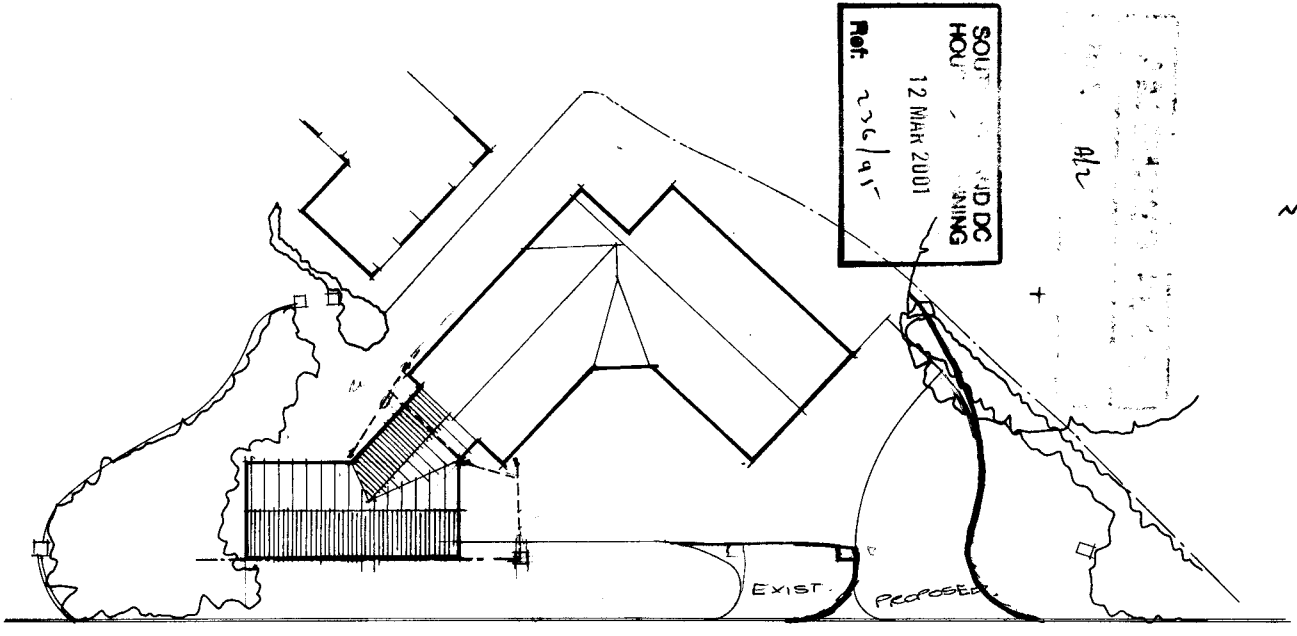


SITE PLAN scale 1-200

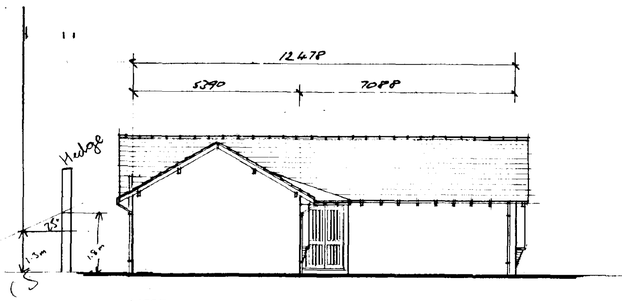


WEST

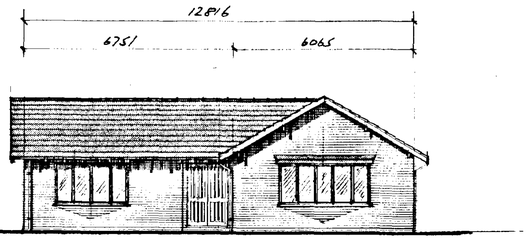


SOUTH

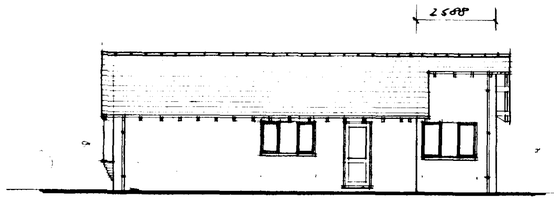

EAST

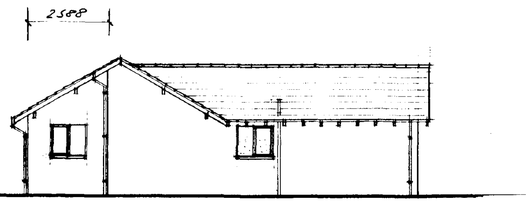


NORTH

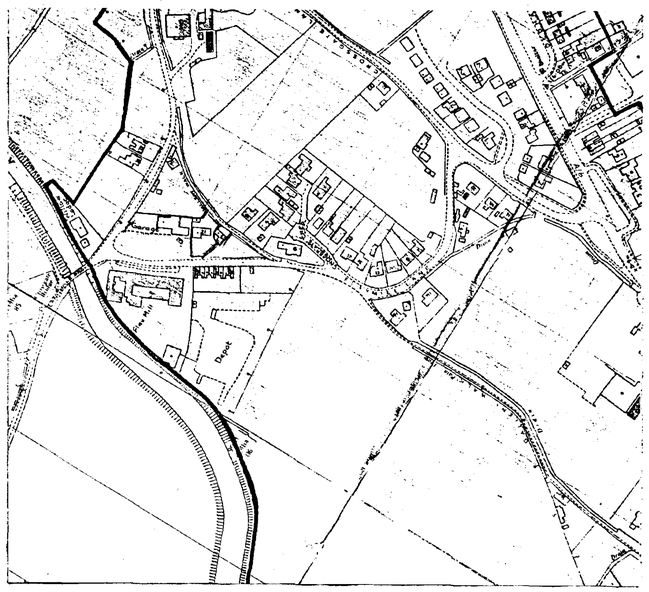

LOCATION PLAN scale 1-2500

MATERIAL SPECIFICATION

BRICKS	RED MULTI TO BE AGREED WITH COMPLEMENTARY MORTAR
TILES	GREY SMOOTH FLAT CONCRETE INTERLOCKING TILES
WINDOWS	BROWN PVC
GUTTERS	BROWN PVC
DRIVE	BLACK PANELS COLOUR TO BE AGREED.

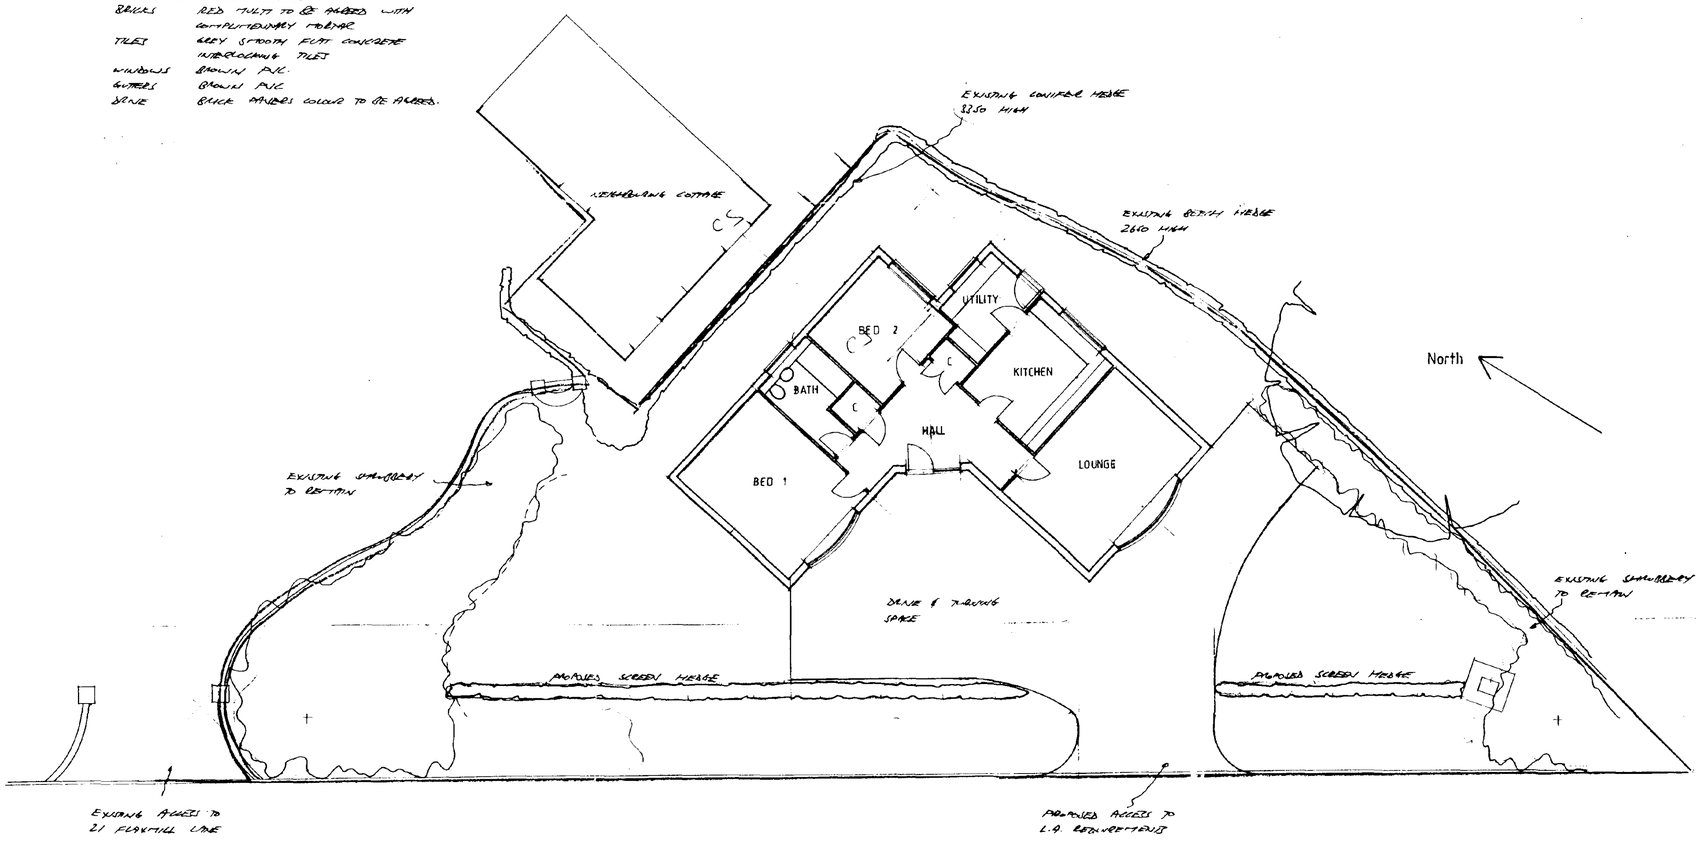

SITE & FLOOR PLAN scale 1-100

BEFORE PLANNING

RECEIVED
15 MAR 1996
Ref: 0226/96

PROPOSED BUNGALOW AT
FLAXMILL LANE PINCHBECK
FOR
MR & MRS A.D.BOOR

FULL PLANNING

scale 1-2500 drwg 2229-6
1-100

date FEB 96