


DOOR AND GLAZED SCREEN
1:20
S09/1710 +
S09/1778
118
95
Drip system to protect vent system
40
70
120
Draught seal
94
24mm rebate to allow for timber panel.
180
Galvanised stee weather bar
7° Slope to aid drainage
HEAD AND CILL SECTION
GLAZED SCREEN
Rebate to allow for 24mm glazed unit or non rebated doors to be 44mm
Packing piece to aid drainage and ventilation.
JAMB SECTION
180
Weather board
Rebated to allow for either glazed unit or timber boarding
Galvanised steel weather bar
Cill extension
175
16 JUL 2009

WINDOW DETAILS


S09/1710 + S09/1778

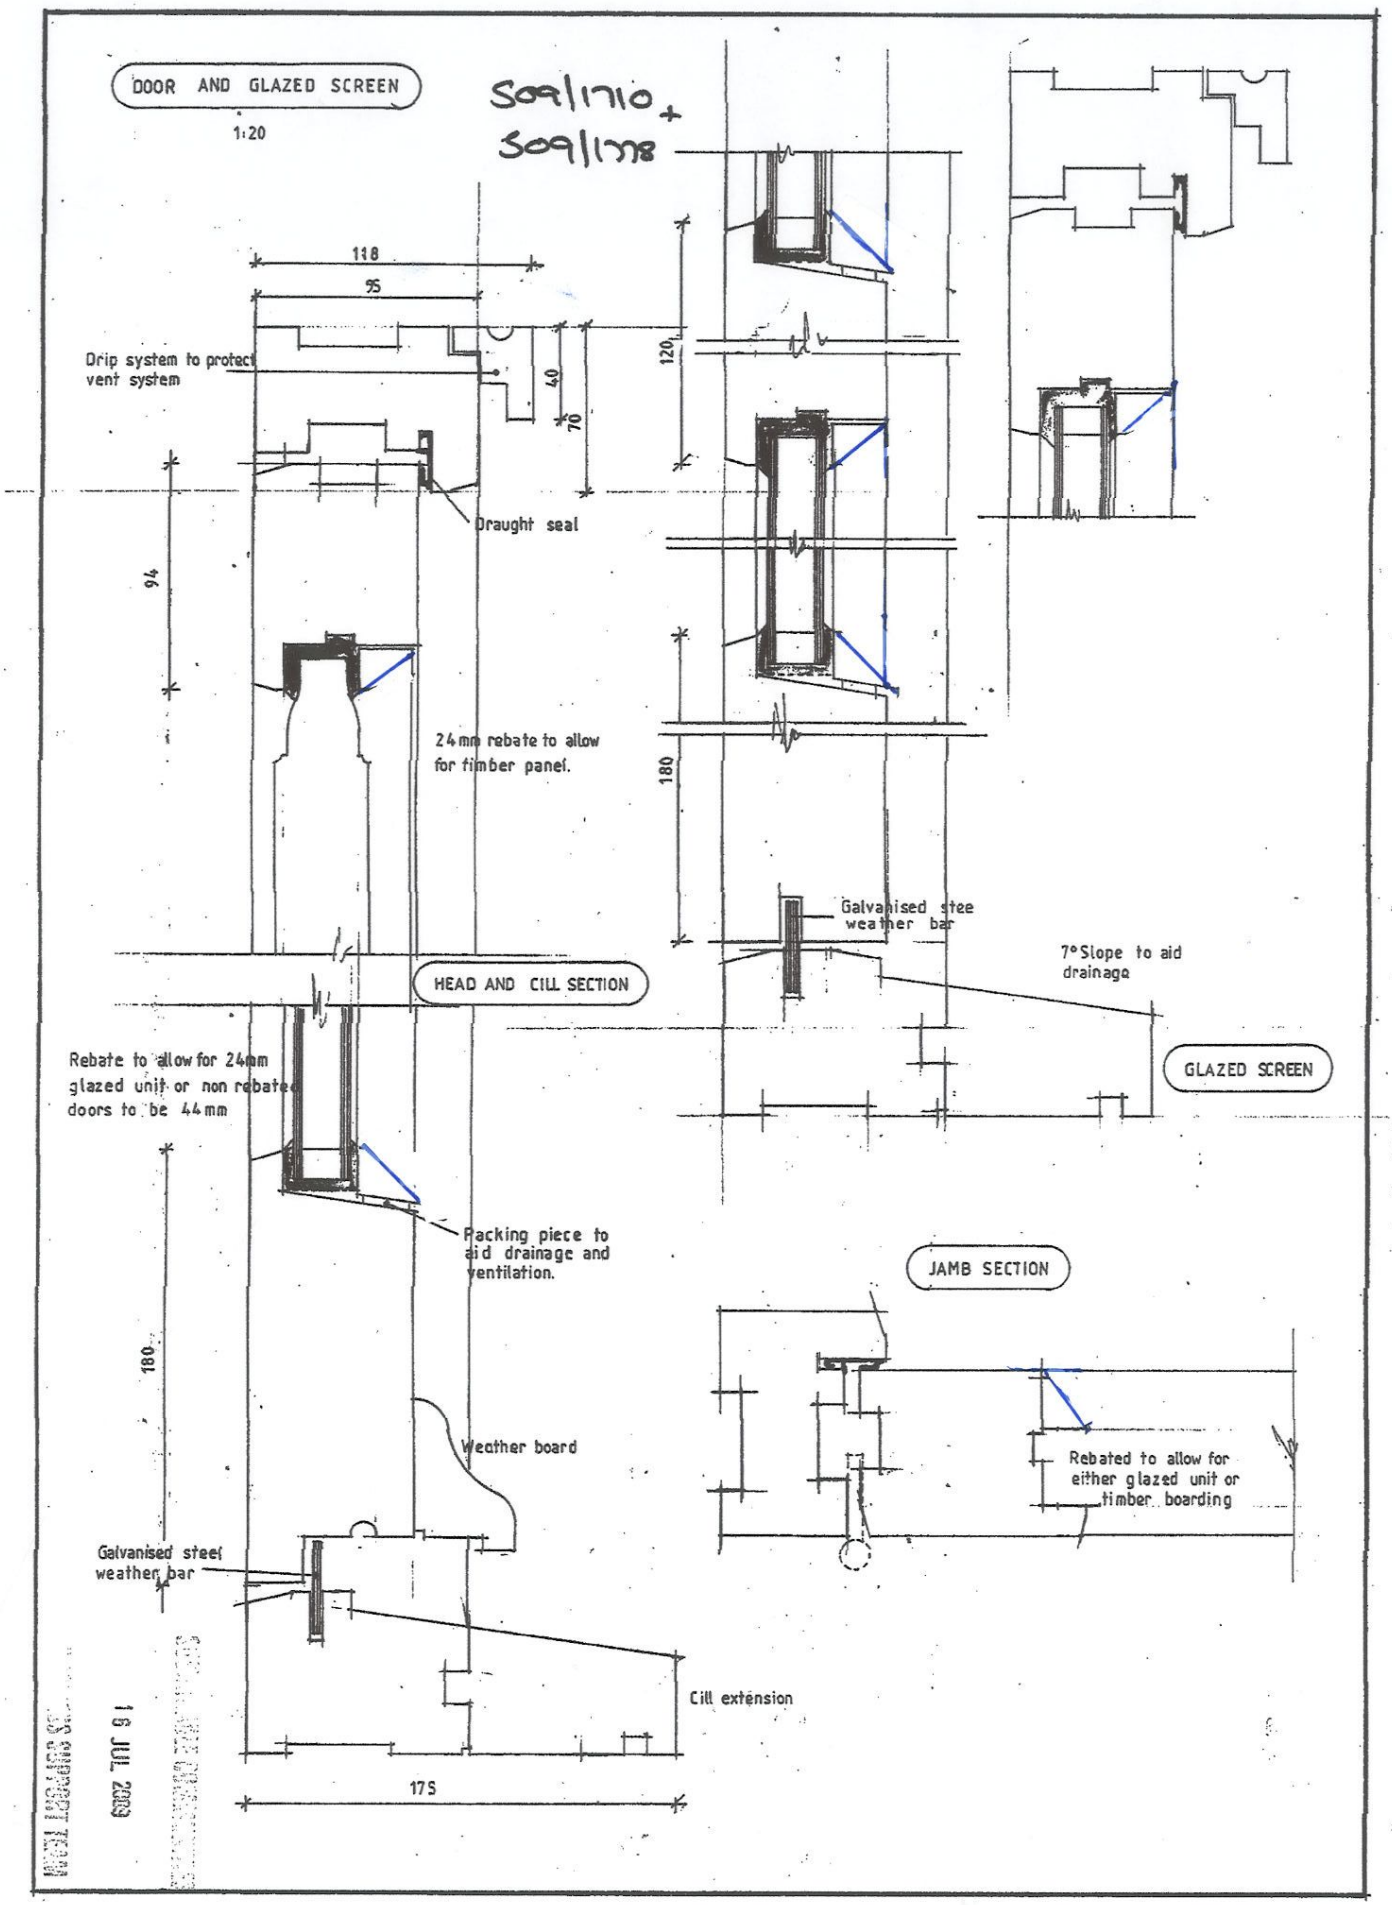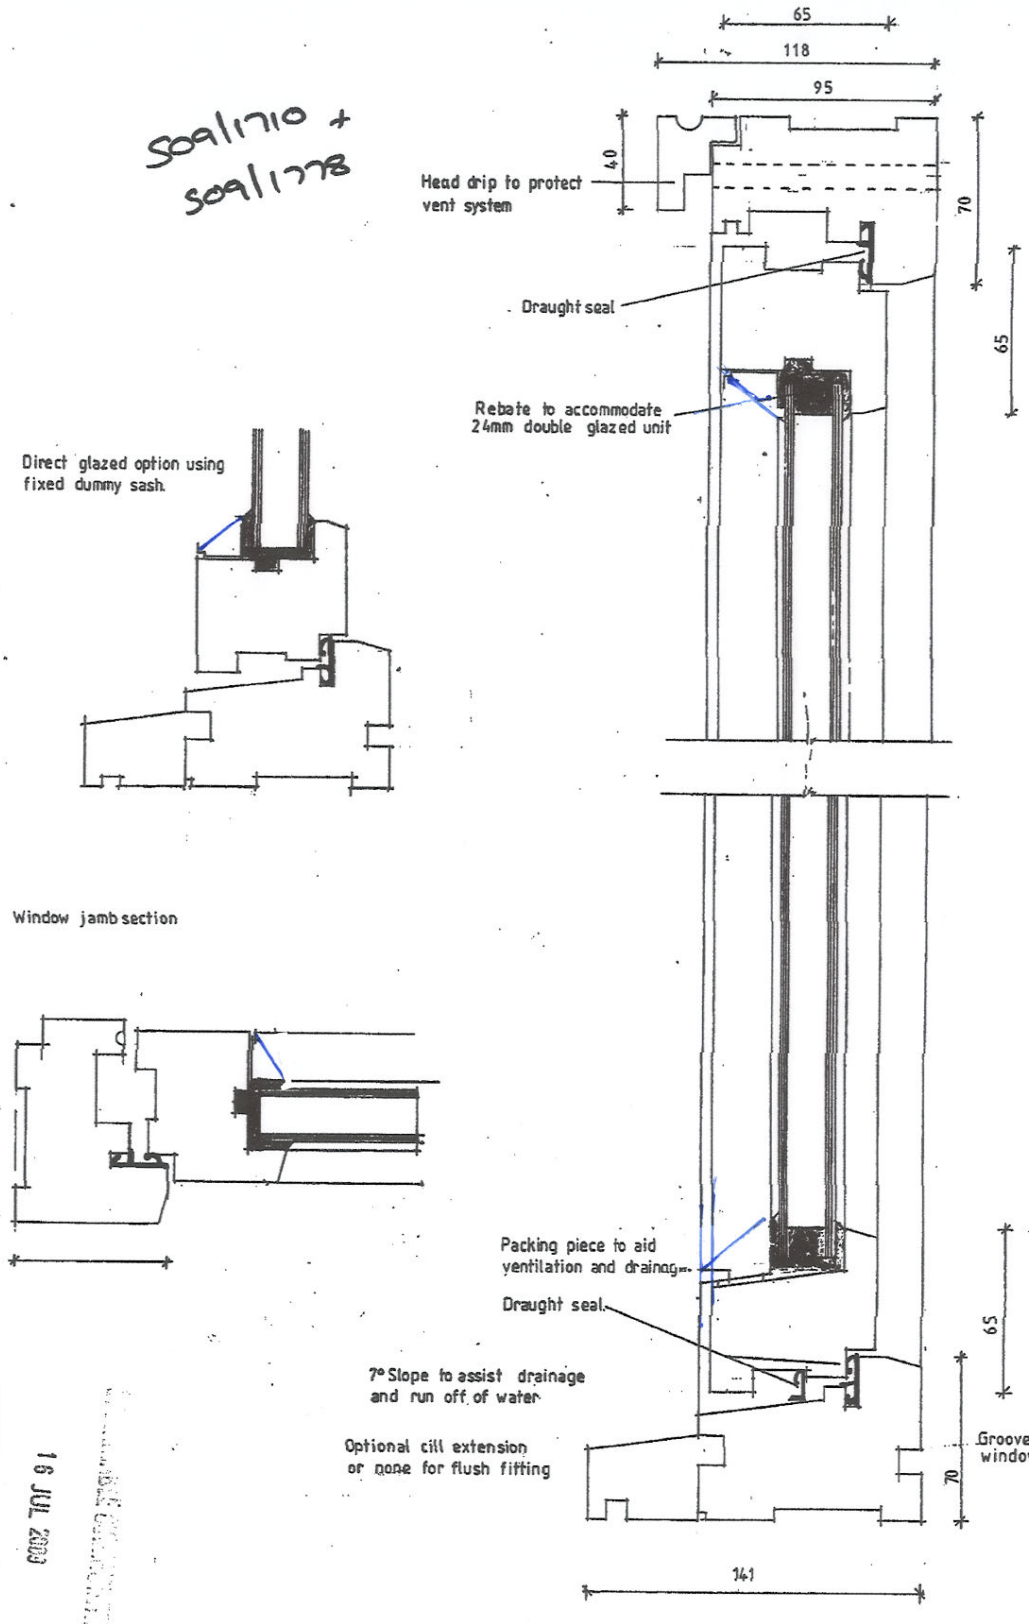


16 JUL 2009


DOORS AND FIXED GLAZED SCREENS

S091710 +
S091778

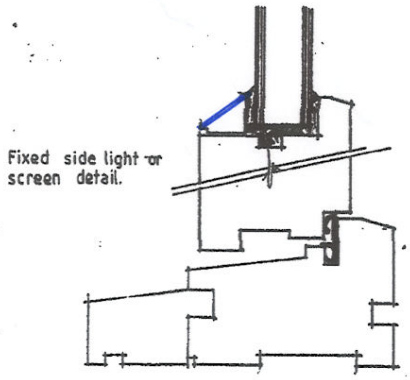

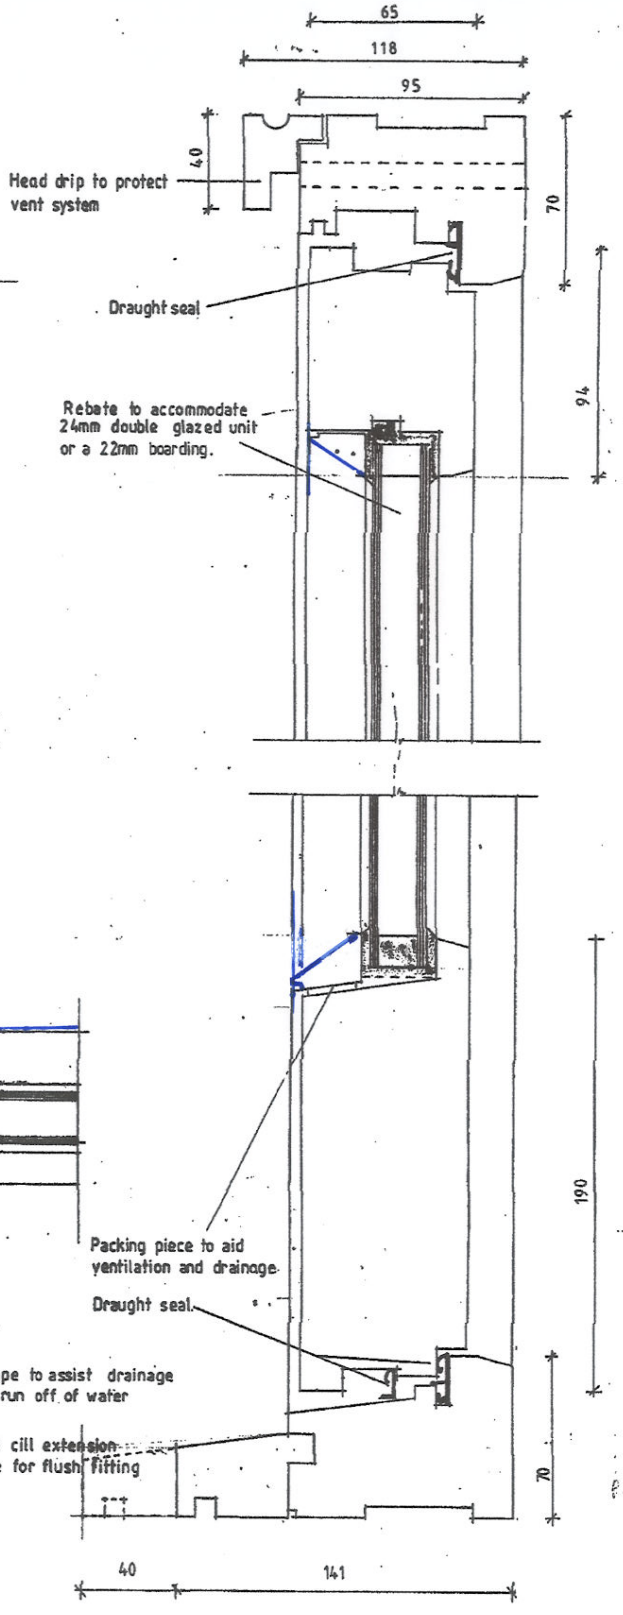

jamb section

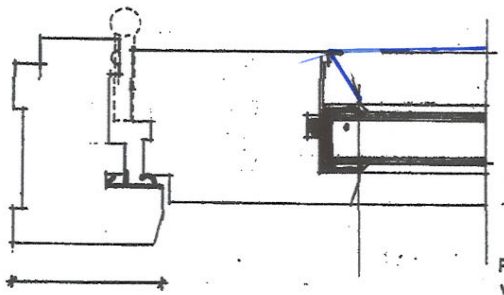

BUILDING CONTROL
16 JUL 200
BOURNEMOUTH