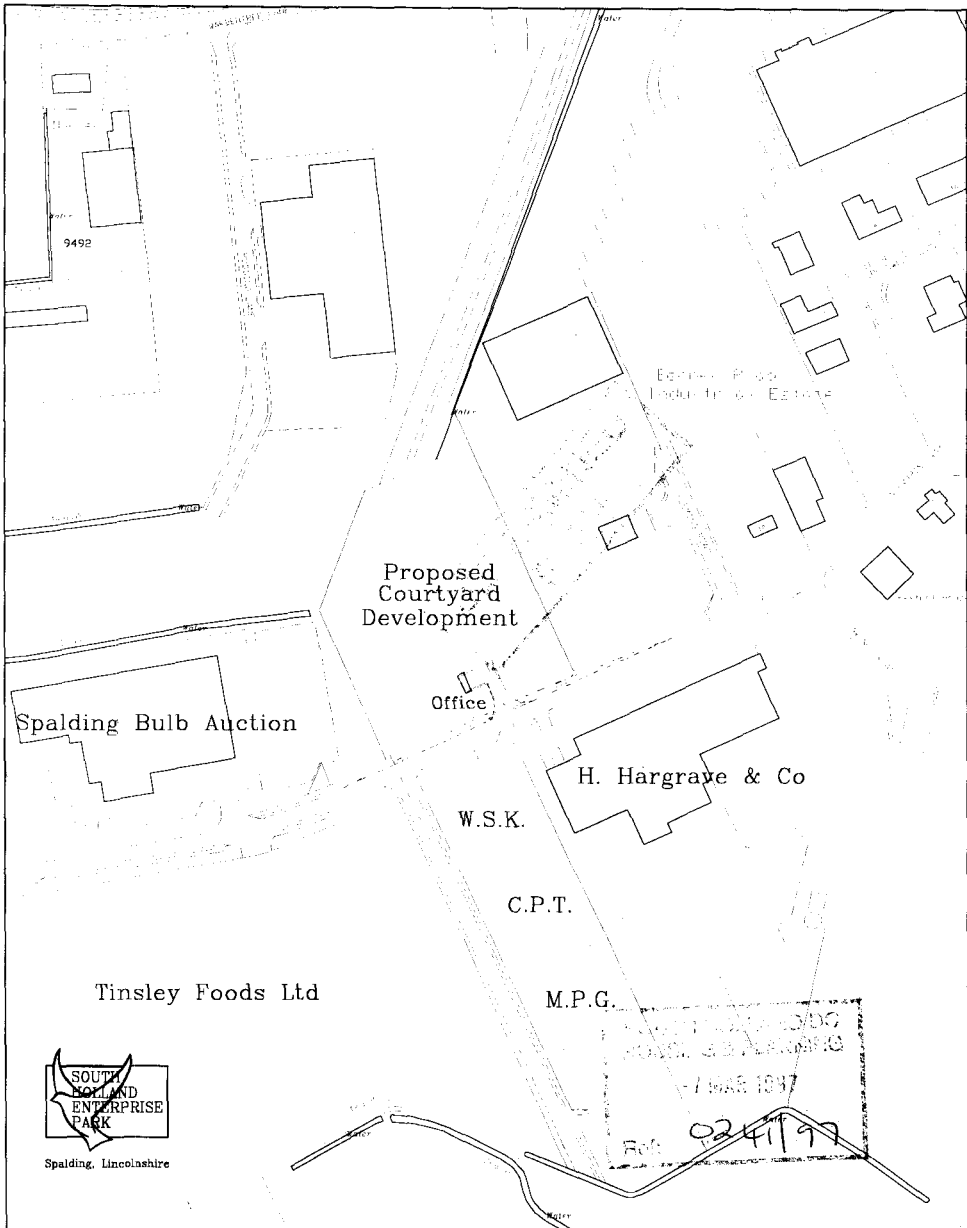

Drawing No. SHEP02 COURTYARD DEVELOPMENT	Drawn S.A.K. Scale 1:2500 Date 02-03-97	**Broadgate Builders (Spalding) Ltd** **Broadgate House, Weston Hills,** **Spalding, Lincolnshire, PE12 6DB.** **Telephone: (01406) 380532 Fax: (01406) 380014**
TITLE SOUTH HOLLAND ENTERPRISE PARK		

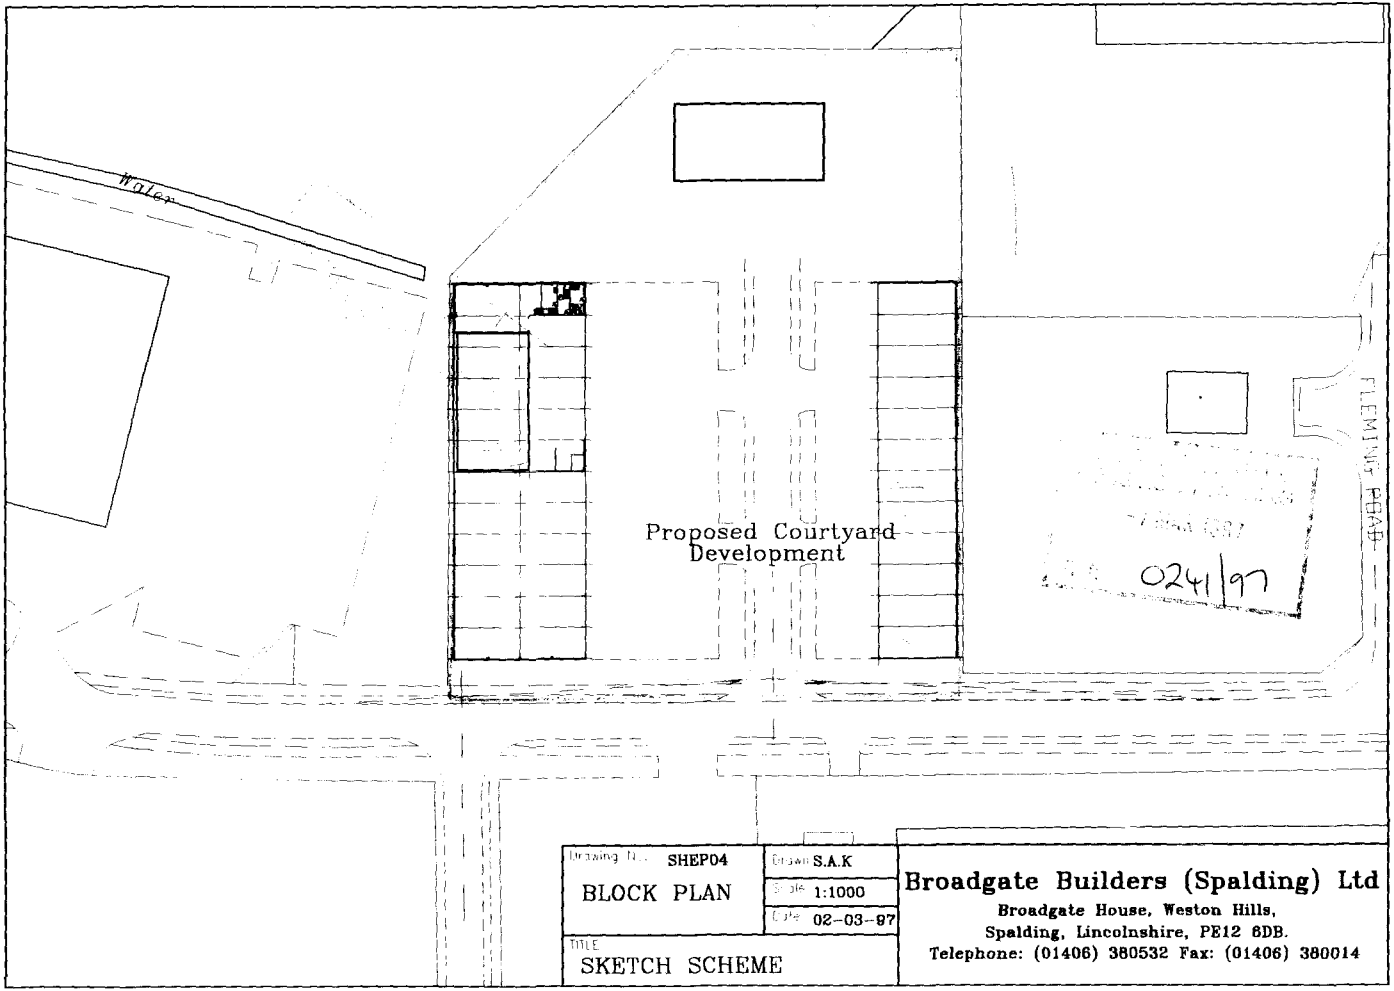

Drawing No. SHEP04	Drawn S.A.K	
BLOCK PLAN	Scale 1:1000	
	Date 02-03-97	
TITLE SKETCH SCHEME		

Broadgate Builders (Spalding) Ltd
Broadgate House, Weston Hills,
Spalding, Lincolnshire, PE12 6DB.
Telephone: (01406) 380532 Fax: (01406) 380014

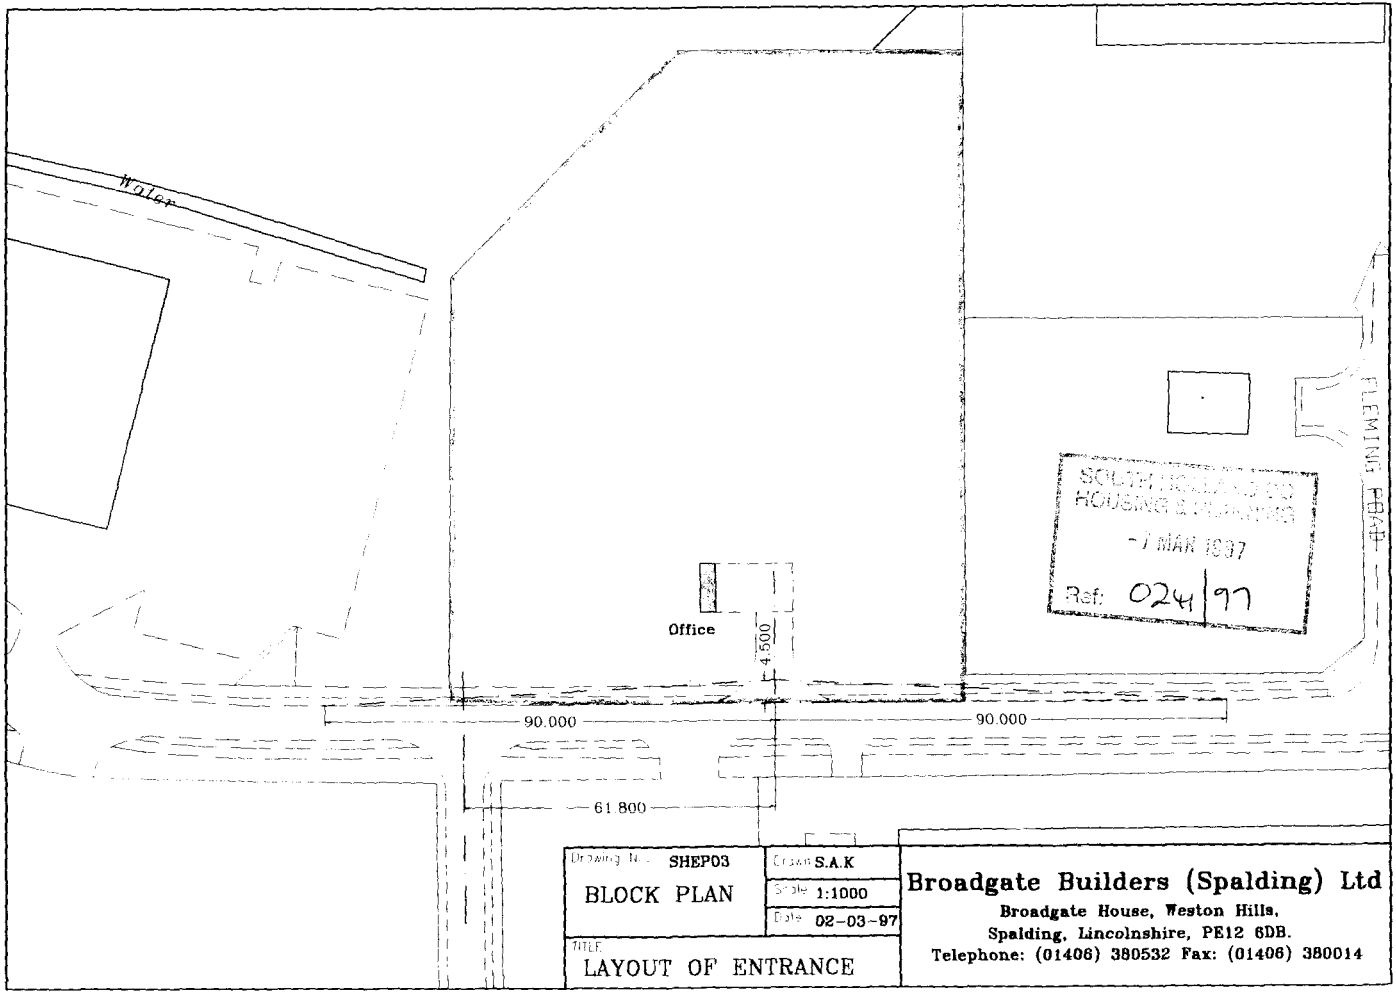

Drawing No. SHEP03	Drawn S.A.K
BLOCK PLAN	Scale 1:1000
	Date 02-03-97
TITLE LAYOUT OF ENTRANCE	

Broadgate Builders (Spalding) Ltd
Broadgate House, Weston Hills,
Spalding, Lincolnshire, PE12 6DB.
Telephone: (01406) 380532 Fax: (01406) 380014