



Langwith Design Associates

Architectural Design Consultants
registered office
72 Church Street
Huddersfield
West Yorkshire HU1 2 TL
Telephone Huddersfield (01484) 425766
Fax Huddersfield (01484) 425766

Amendment's

© Copyright Reserved

Client

D. G. M. GROWERS LIMITED.

Job

SECTIONAL BUILDING FOR STAFF
IMPROVEMENT FACILITIES.

Drawing


LOCATION PLAN.


Scale	Drawn	Checked
1:2000	ADH	
Date	No.	Ref.
FEB/03	LDW/11/01	

SHDC
Planning & Development


28 FEB 03

0245/03


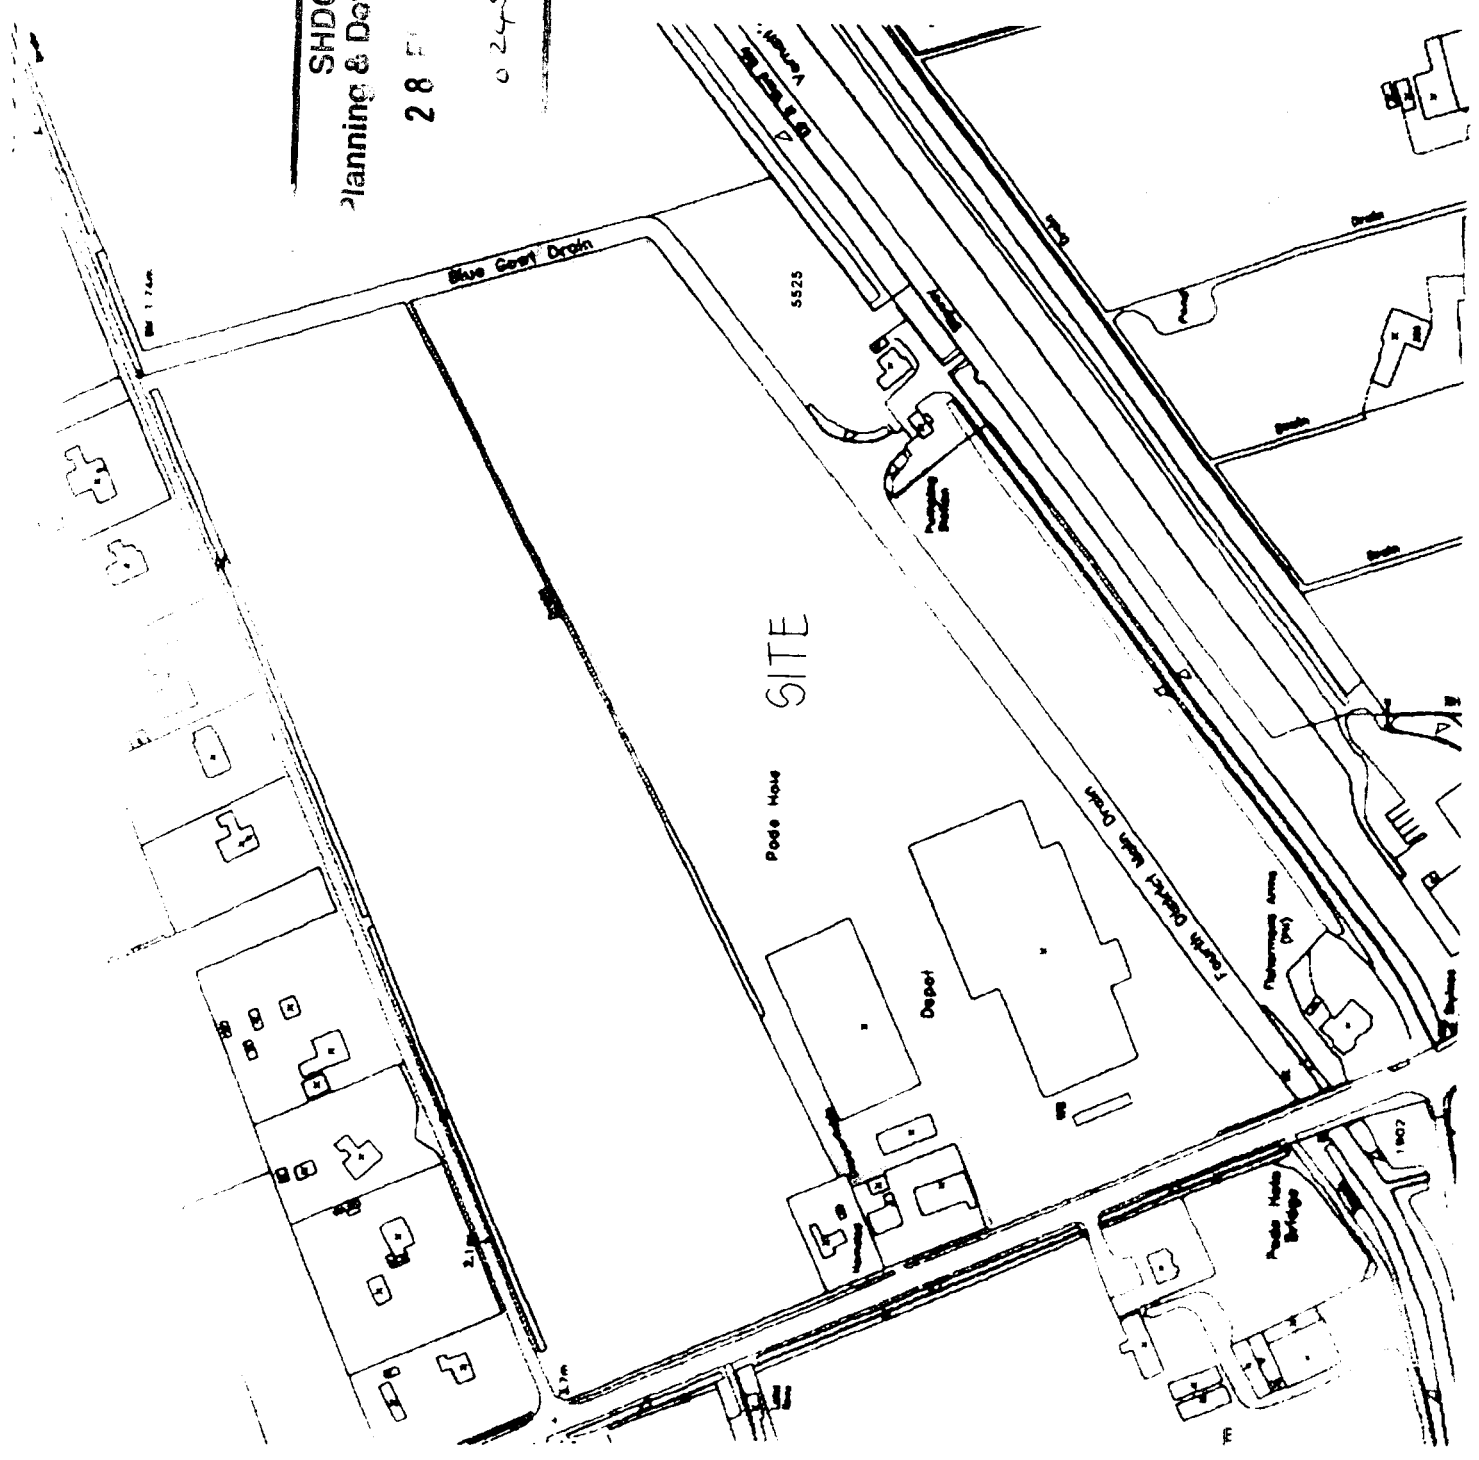


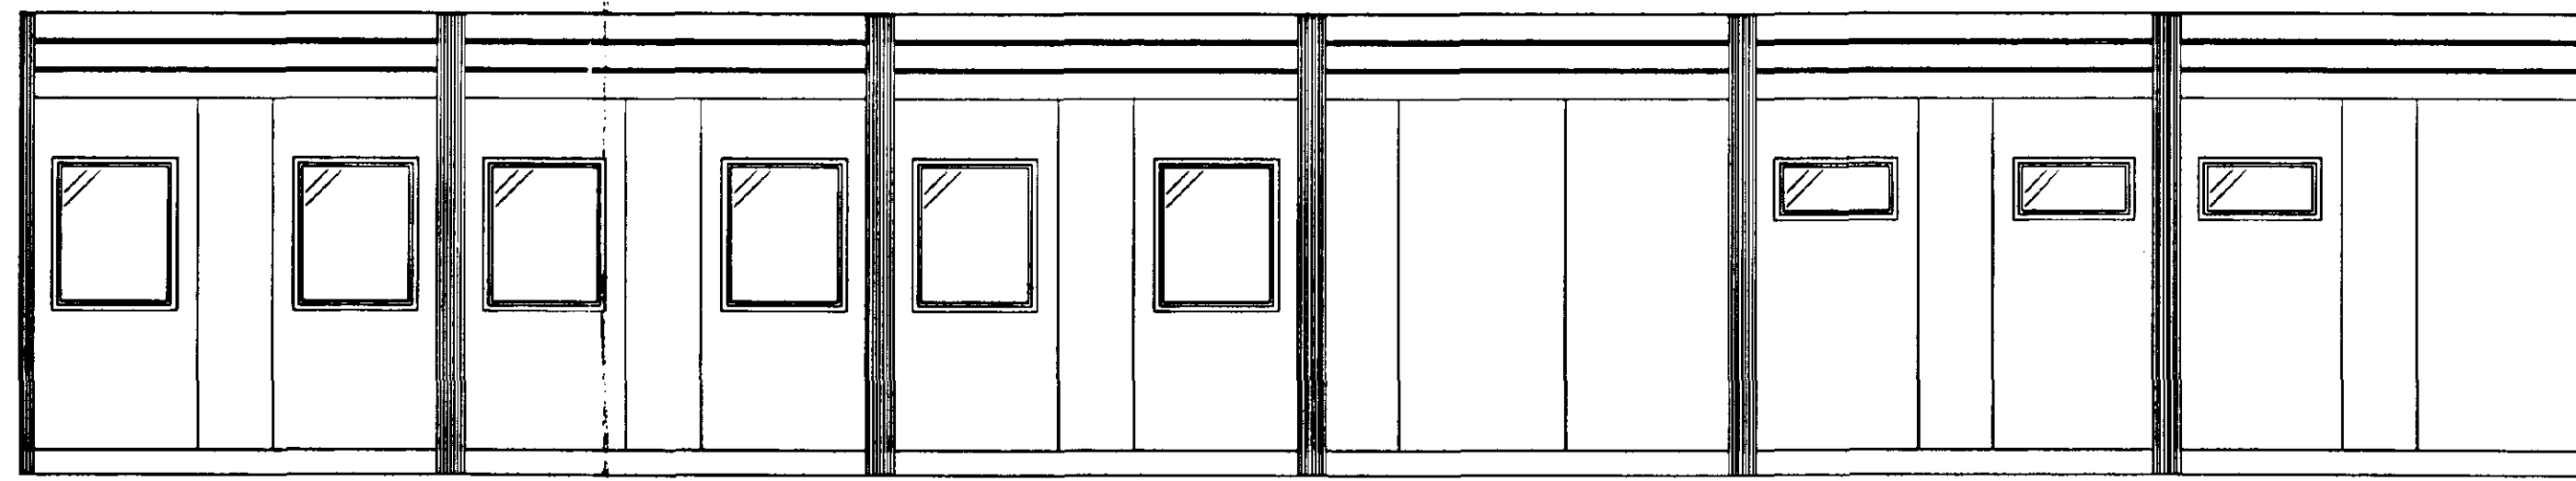

ELEVATION ON A

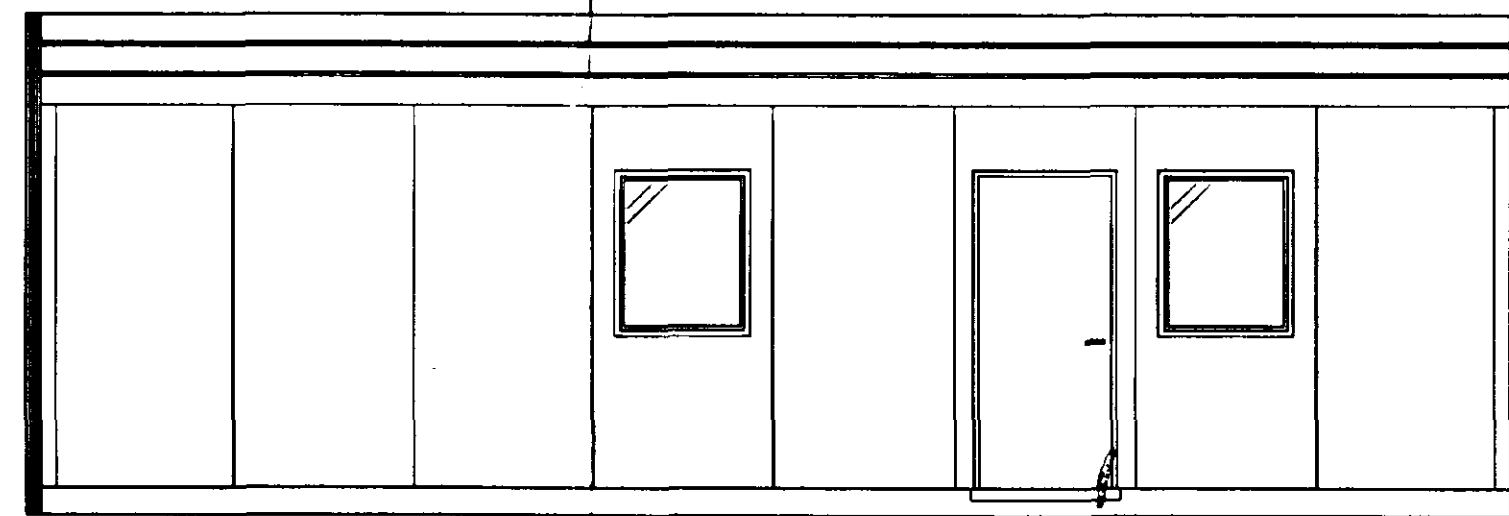

ELEVATION ON B

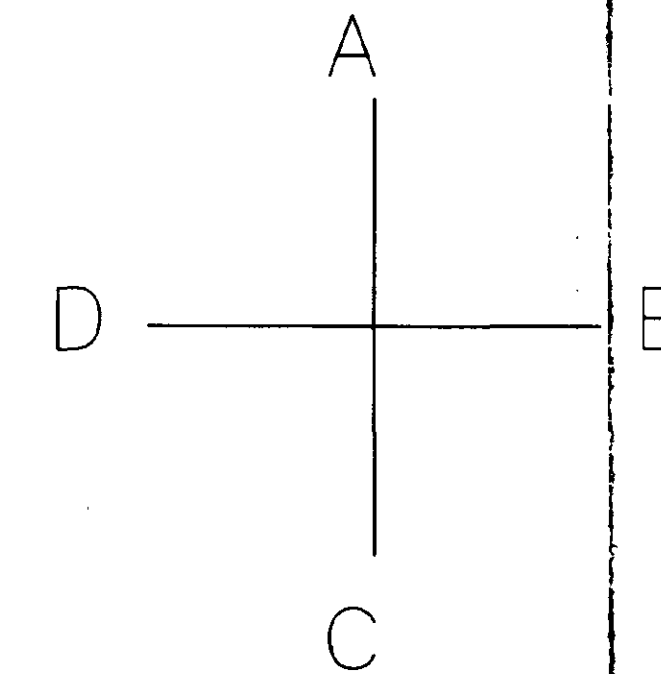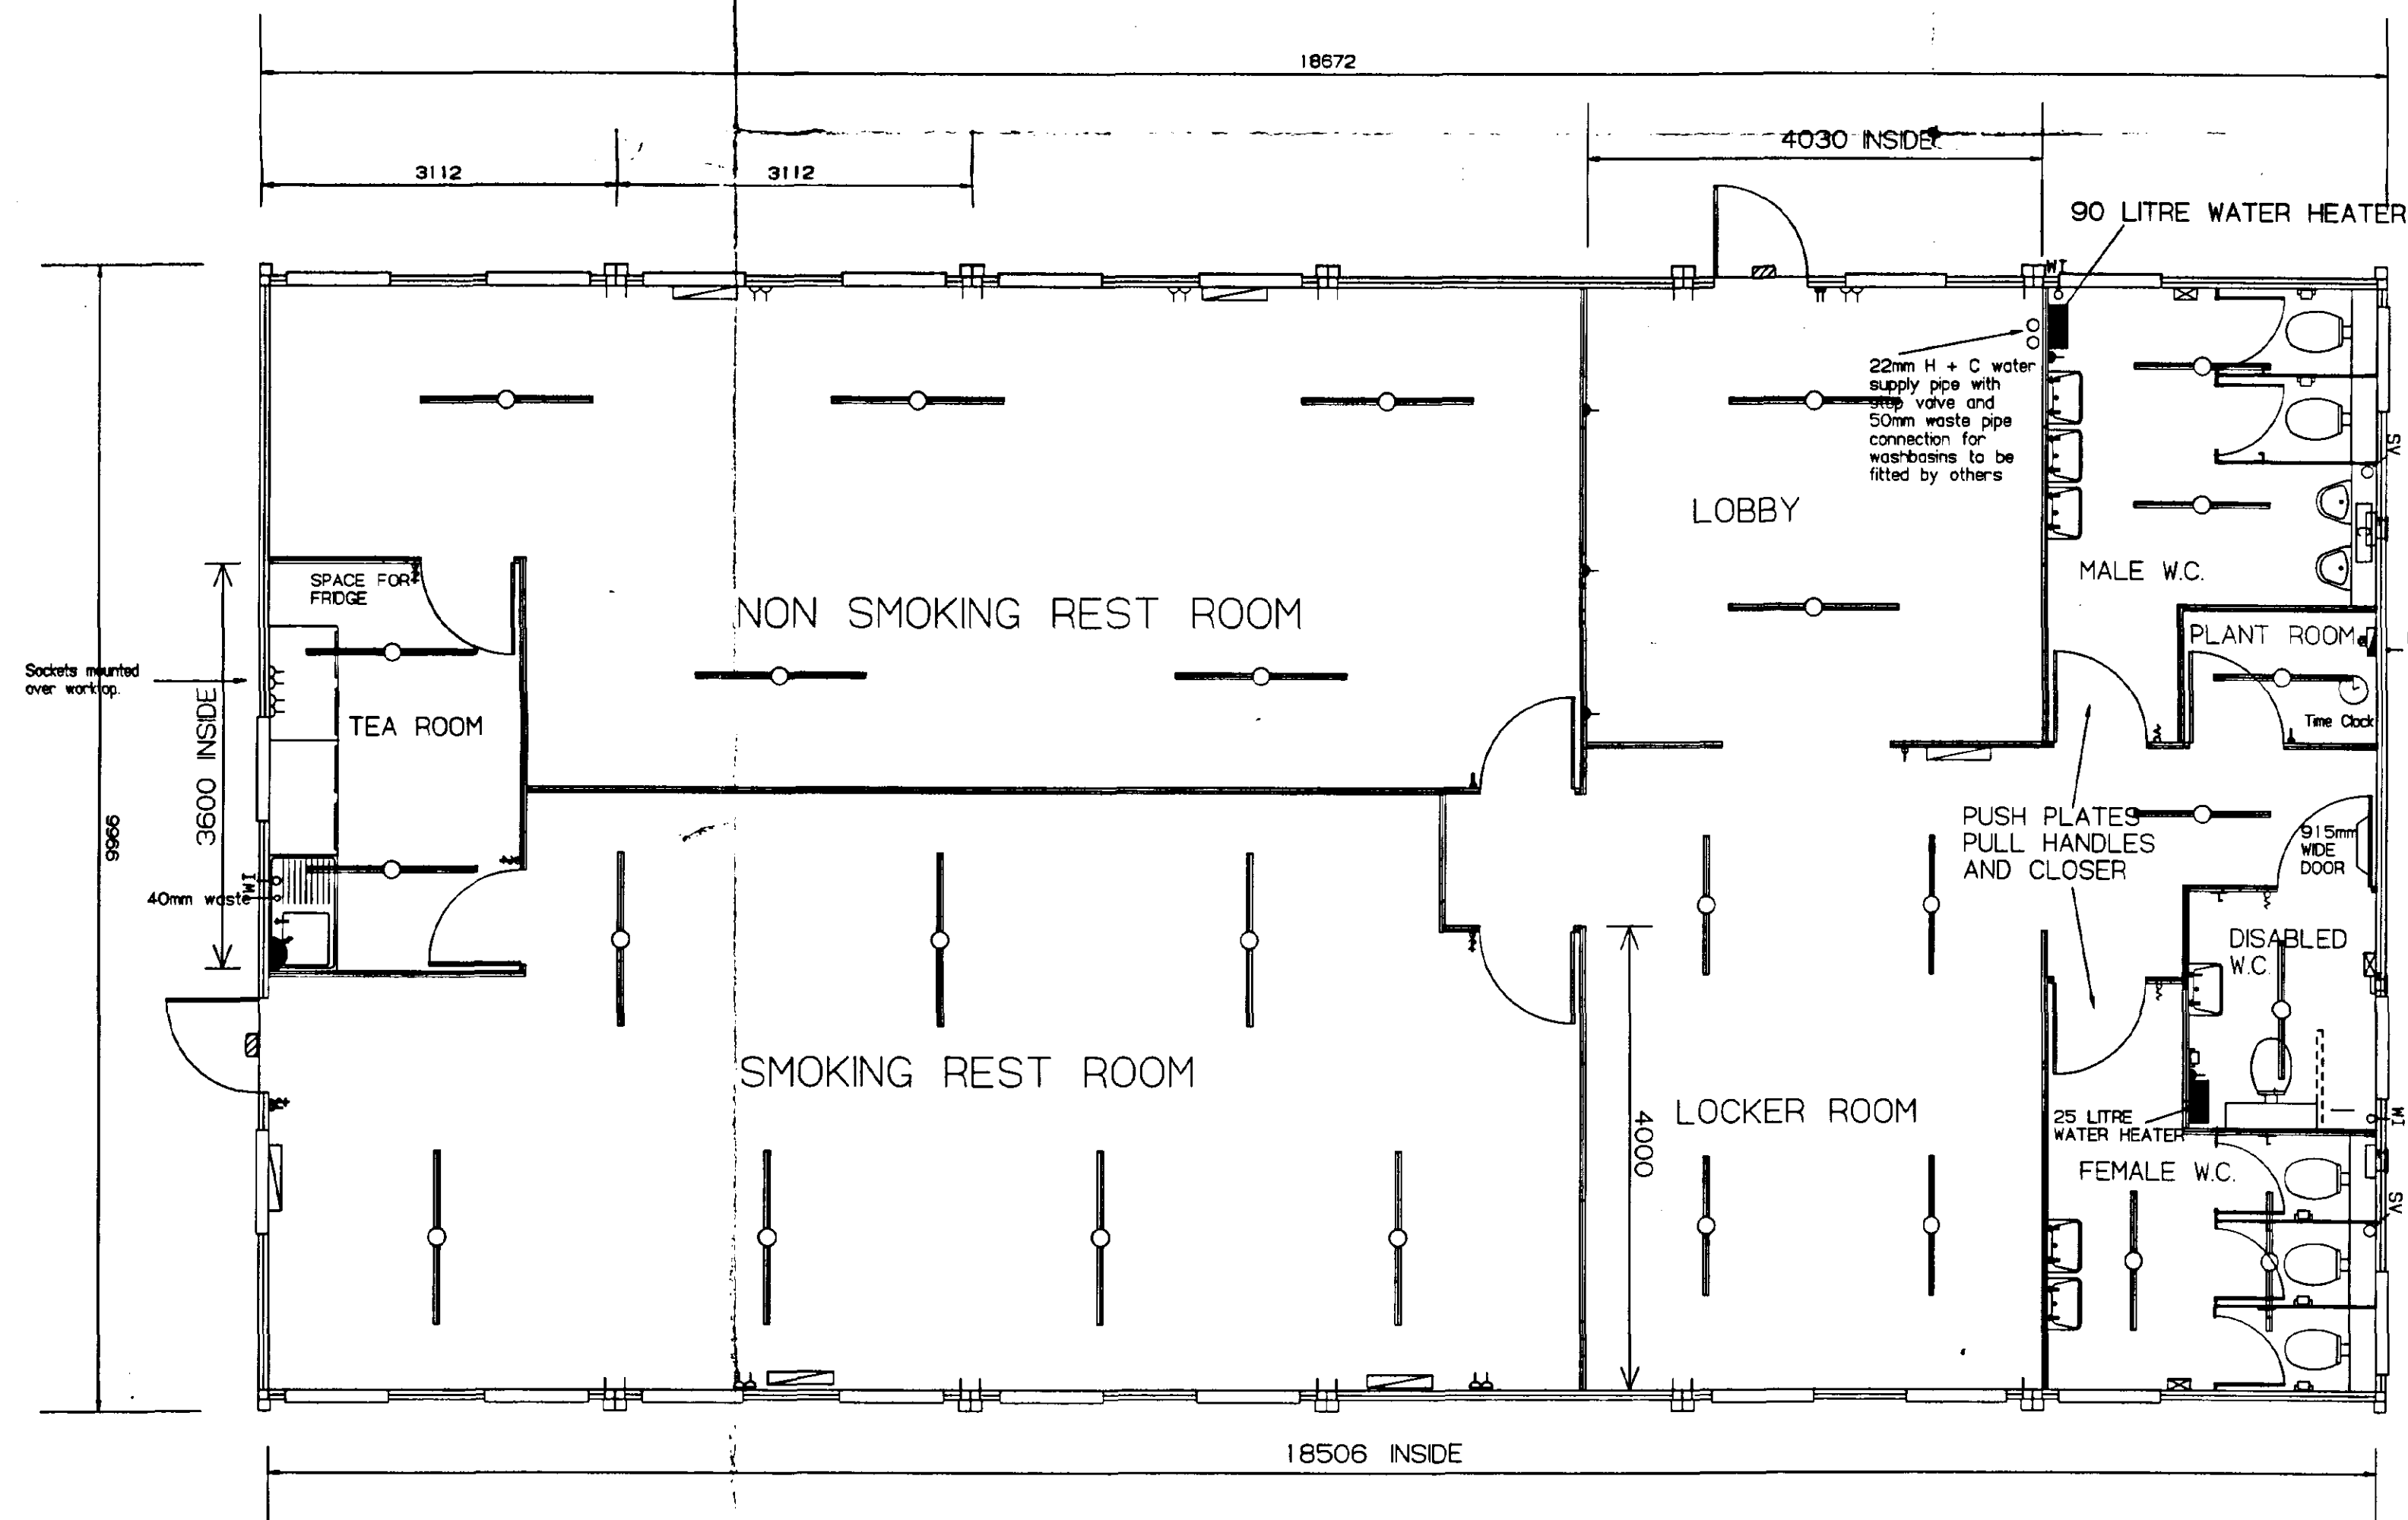

PLAN

Drawing No: SE0187

NOTES:

6 No. 96m x 3.0m Modules.

* 2.0mm WELDED VINYL THROUGHOUT.

* HIGH LEVEL WINDOWS TO TOILETS LOBBY AND LOCKER ROOM AREAS.

* 6 No. 300 X 300mm MIRRORS WILL BE PROVIDED TO TOILET AREAS - ONE ABOVE EACH WASH BOWL

Rev	Date	Sig	Details
O	08.10.97	JH	ORIGINAL ISSUE
A	04.11.97	ASP	Electrics Added - Chkd. CAT

COPYRIGHT: This drawing may not be loaned or reproduced without the written consent of the Elliott Group.

Drawn Nikki
Scale 1:50
Product **ELM**

Project - Title

**D.G.M. GROWERS
PROPOSED AMENITY
BUILDING**

**ELLIOTT GROUP
DELTA WAY
CANNOCK
STAFFS. WS11 3BE**


Tel: (01543) 502671


Fax: (01543) 572710

Drawing No.
SE0187

Revision 0 A

DETERMINED
PLAN

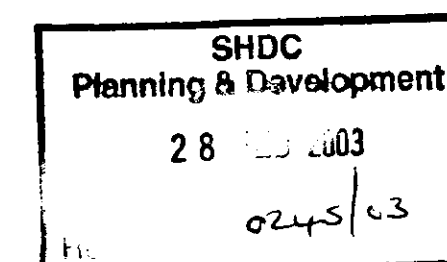

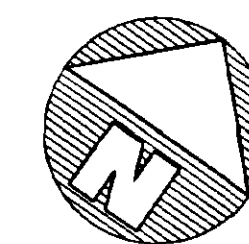

SPALDING

BLUE GOWT DRAIN

RESERVOIR No.1

RESERVOIR No.2

H. P. GWT WAY

PRIMARY SETTLEMENT RESERVOIR

FOURTH DISTRICT MAIN DRAIN

DOZEN'S BANK.

EXISTING REFRIGERATED
POTATO STORE.

EXISTING
WORKSHOP

COMMERCIAL VEHICLE
HOLDING / PARKING

CAR PARKING

WEIGH-BRIDGE

EXISTING
OFFICES &
STORE.

LOADING CANOPY.

EXISTING
POTATO
FACTORY &
STORE.

POTATO PROCESSING/
HANDLING BUILDING

STAFF CANTEEN

EXISTING STAFF FACILITIES AS
APPROVED UNDER 1114/035/97
NOW REQUESTING APPROVAL TO
BE RETAINED UNDER A NEW
PLANNING APPLICATION.

CAR PARKING

ELECTRIC
SUB-STATION

Langwith Design Associates

Architectural Design Consultants
registered office
72 Church Street
Holbeach
Spalding
Lincolnshire PE12 7LL
telephone: Holbeach (01406) 425766
fax: Holbeach (01406) 425766

Amendments

A 24/07/00 ACOUSTIC FENCE ADDED, CONDENSERS
RE-POSITIONED TO FRONT OF BUILDING.

© Copyright Reserved

Client
D.G.M. GROWERS LTD.

Project
SECTIONAL BUILDING FOR STAFF
IMPROVEMENT FACILITIES.

Drawing
BLOCK PLAN.

DETERMINED
PLAN

Scale 1:500	Drawn A.D.H.	Checked
Date	No.	Ref.