


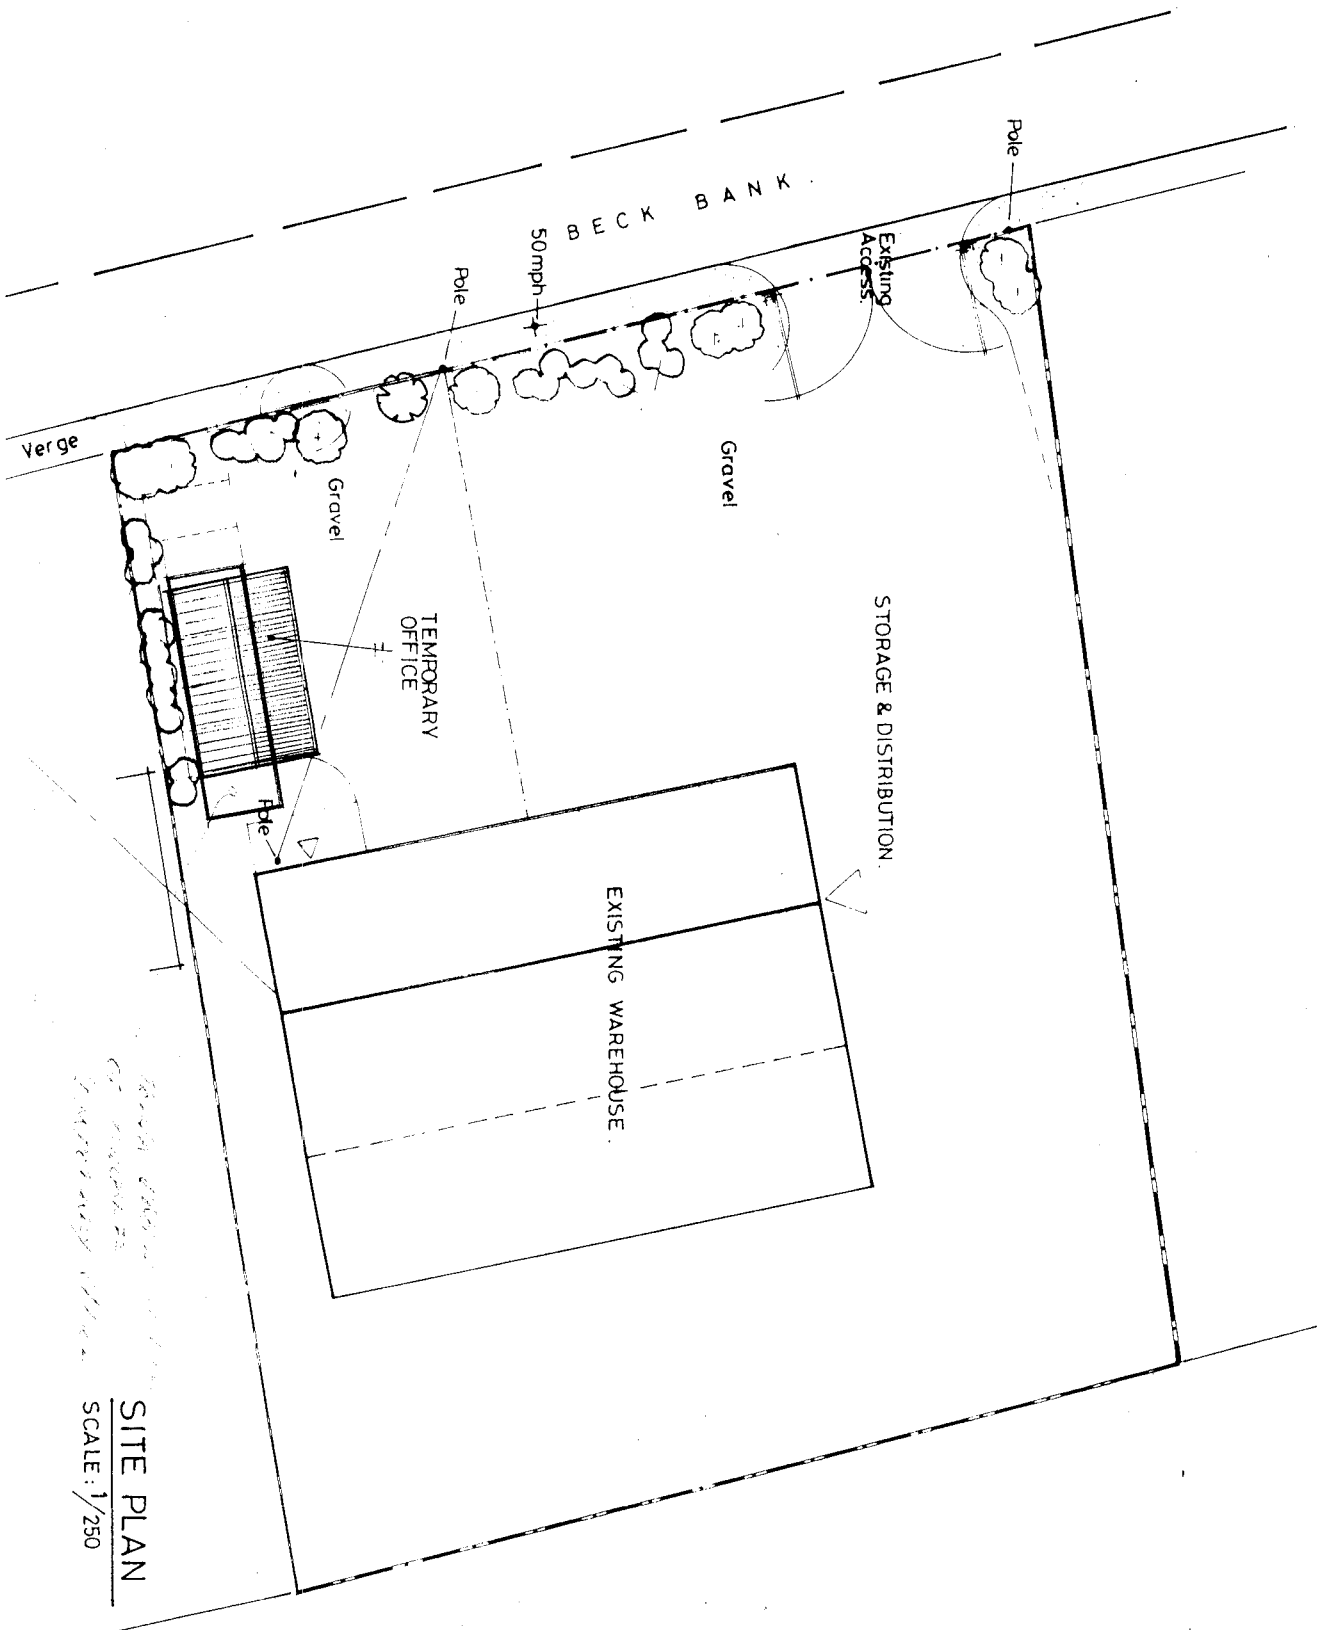

Handwritten notes:
 02/06/03
 Temporary Office

SITE PLAN
 SCALE: 1/250

A1

PI-	- 4 SEP 2003
0246/03	