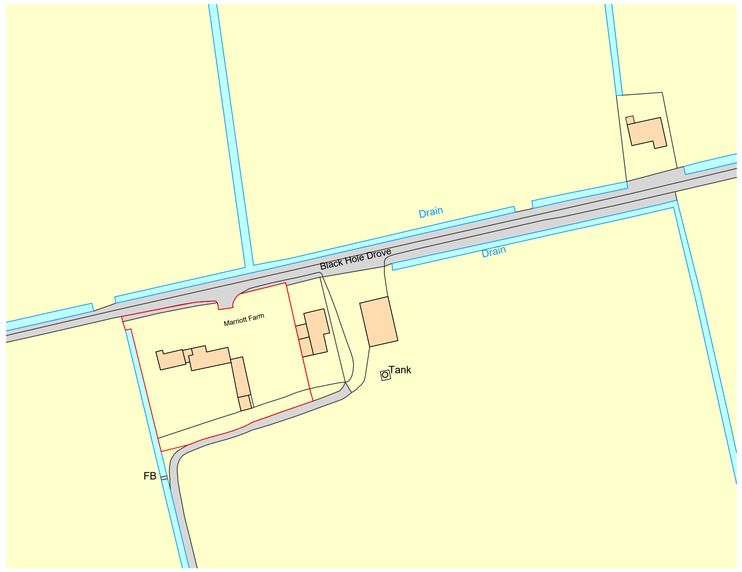

Ordnance Survey, (c) Crown Copyright 2022. All rights reserved. Licence number 100022432

LOCATION PLAN

SCALE 1:1250

0m 25m 50m

SCALE 1:1250

EXISTING BLOCK PLAN

SCALE 1:500

0m 10m 20m

SCALE 1:500

PROPOSED BLOCK PLAN

SCALE 1:500

0m 10m 20m

SCALE 1:500

A Dimensions added to proposed block plan 08.03.2022

Revisions

Project
Marriott Farm
Black Hole Drove
West Pinchbeck, Spalding
PE11 3QL

Drawing
Location and Block Plan

Harris McCormack Architects
harrismccormackarchitects.co.uk

ArcHaus Peterborough Road Wansford PE8 6JN
t 01780 433 334 architects@harrismccormack.co.uk

Date	Scale	Drawn
03/03/2022	VAR @ A1	JF

Job No.	Drawing No.	Revision
21-1032	P1	A

The contractor is to check and verify all dimensions on site before proceeding with the works Alert Harris McCormack Architects of any discrepancies This drawing is the copyright of Harris McCormack Architects
If you are in doubt with any of the information on this drawing, ask for it to be verified
Do not scale from this drawing
To be noted