


FIRST FLOOR PLAN

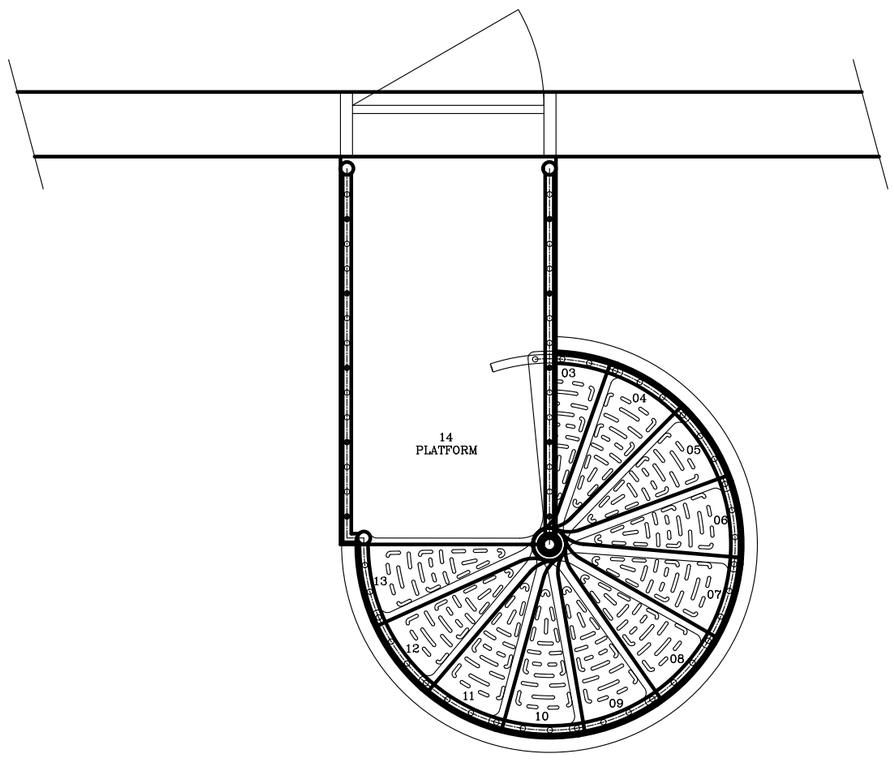

GROUND FLOOR PLAN

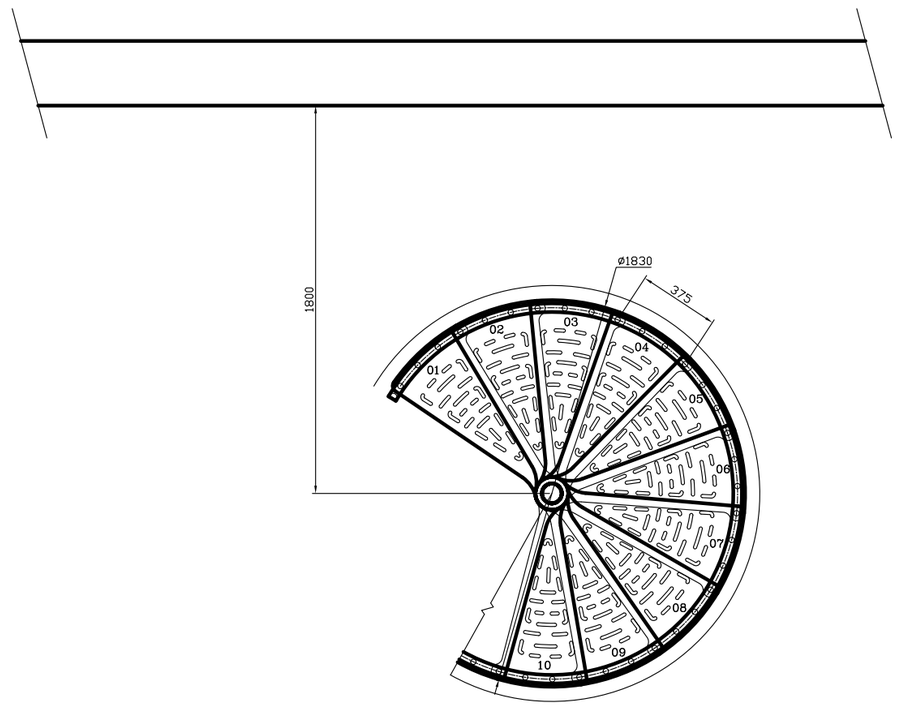

EAST ELEVATION

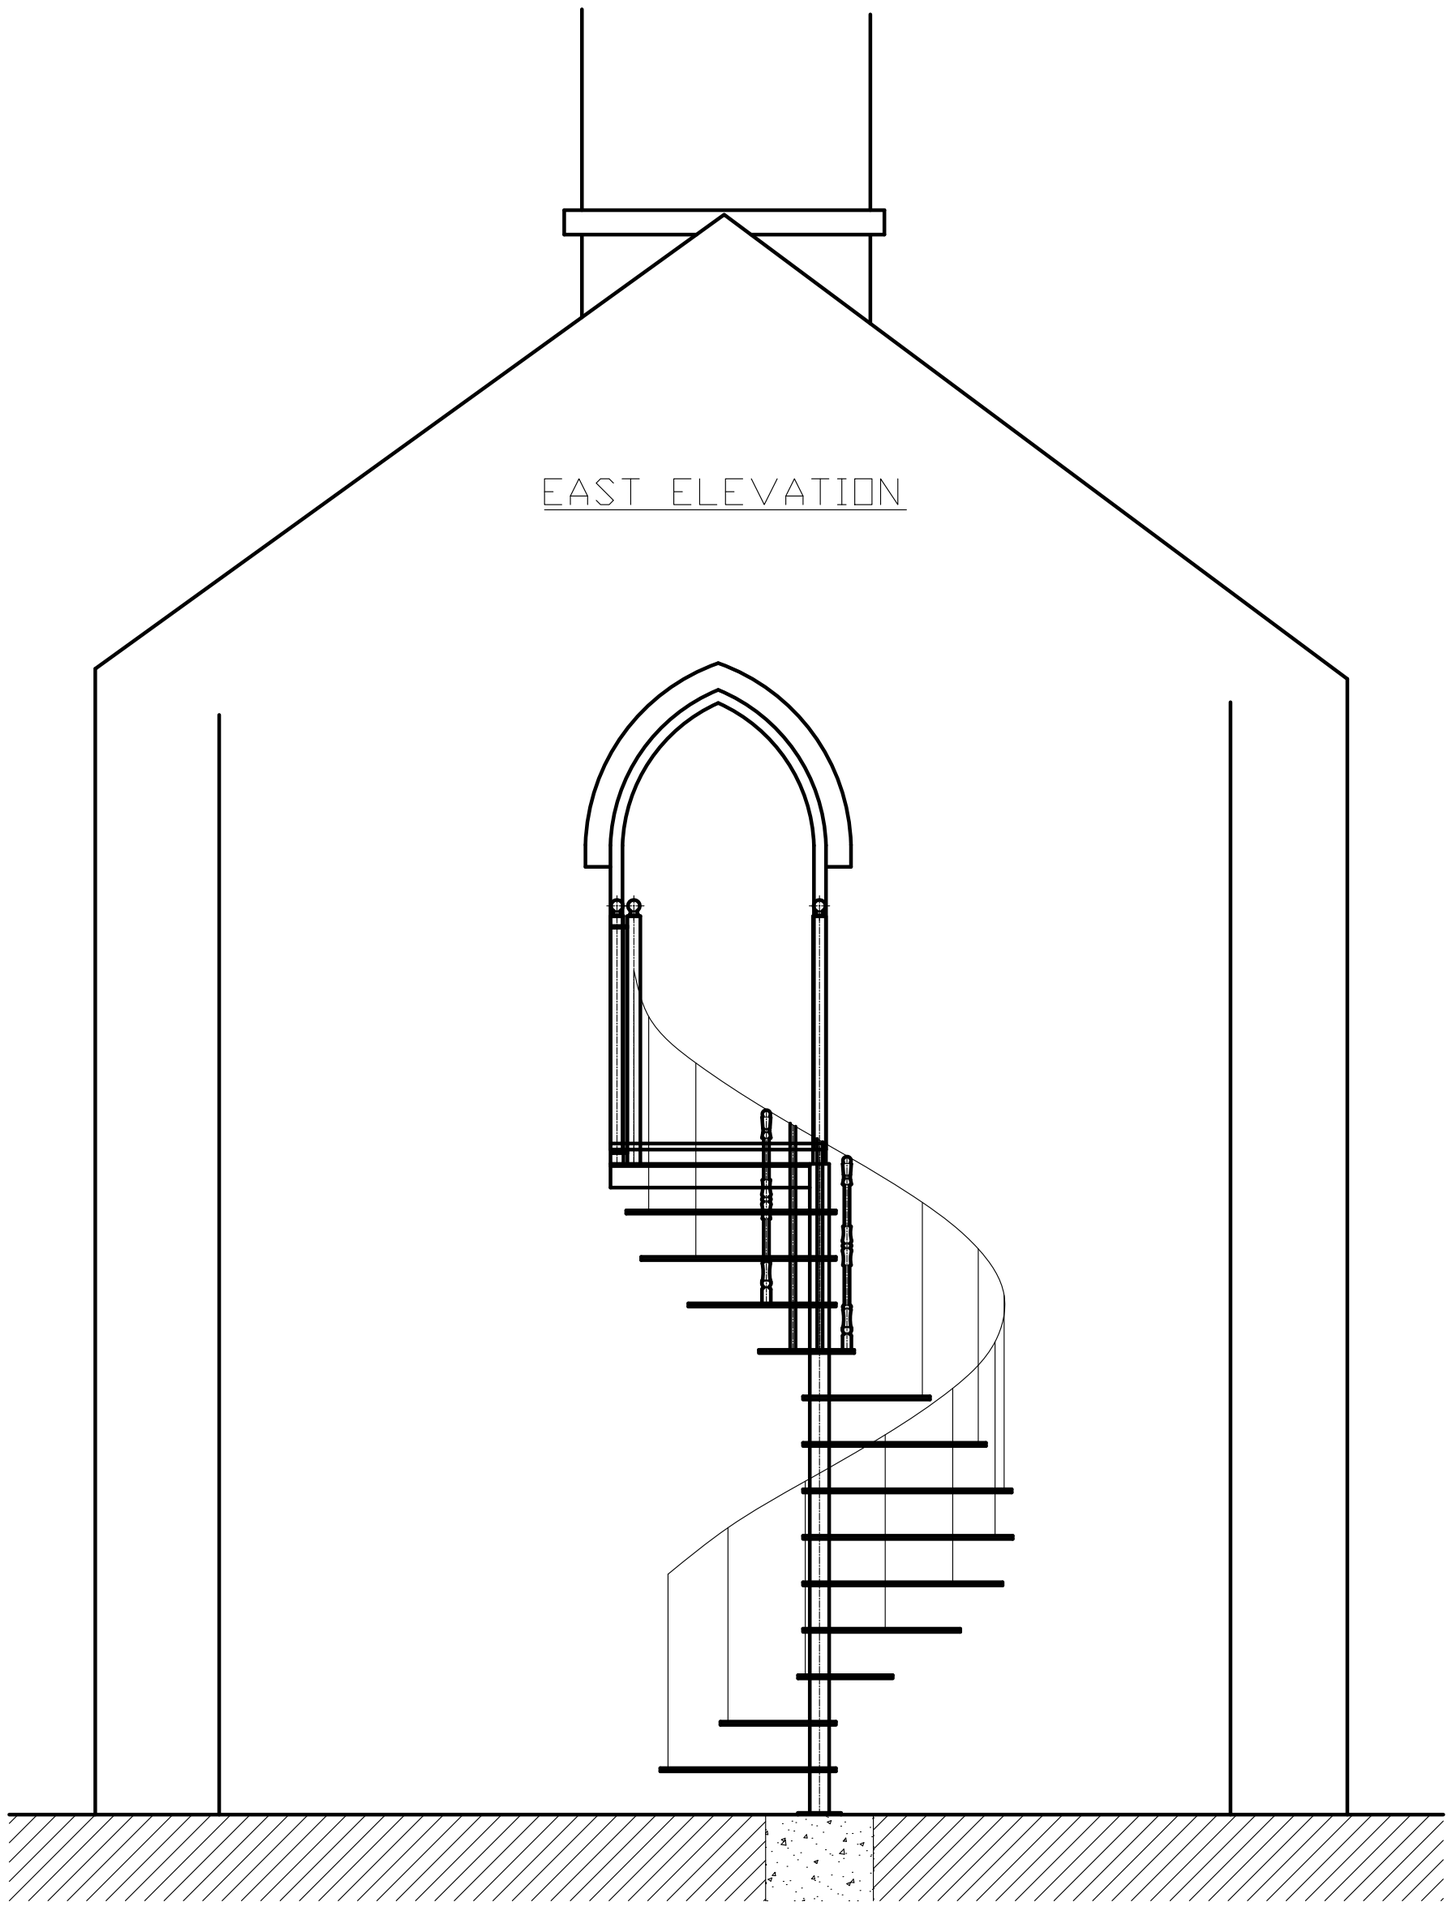

3020 FTF =
13 TREADS / 14 RISES
@215.7mm

Victorian Stair Build
Drawing Reference 1830