
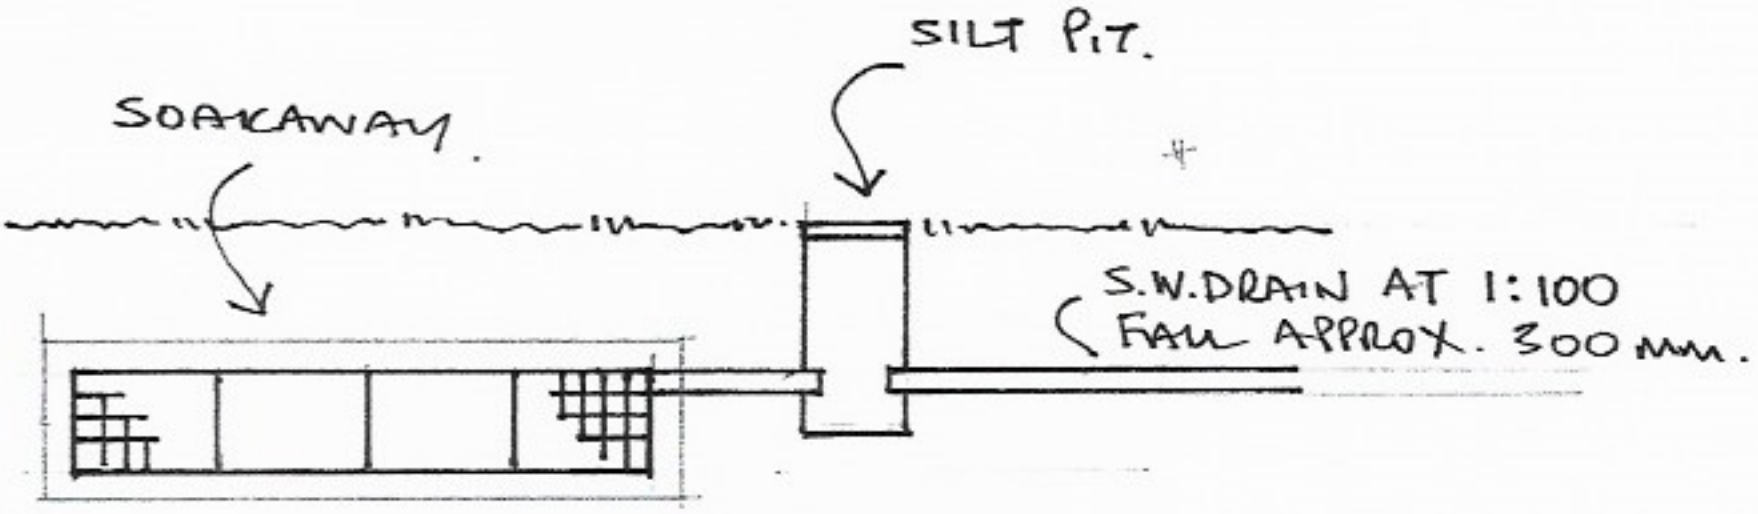


SOAKAWAY SECTION 1:50

SK 2

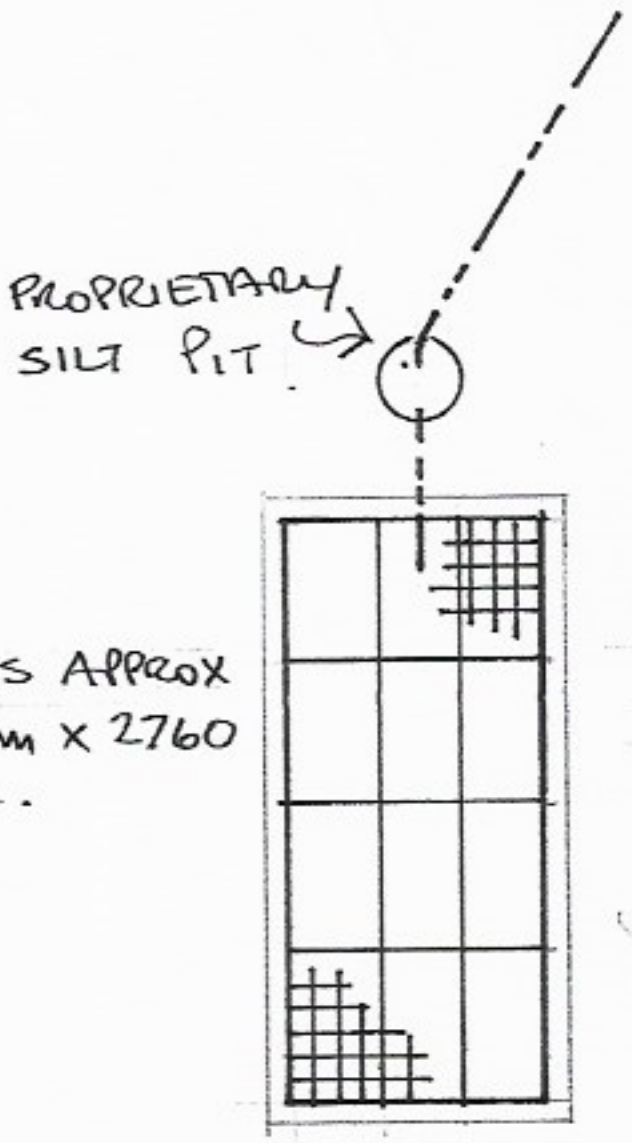

CRATES APPROX 1230 mm x 2760 O'ALL.

SOAKAWAY TO BE 1.5m3 CRATE KIT FROM EASYMERCHANT, CONSISTING OF 12 NO. CRATES, EACH 690 mm x 410 mm x 450 mm DEEP WRAPPED IN GEOTEXTILE MATERIAL & SURROUND WITH PEA GRAVEL.

SOAKAWAY PLAN 1:50

DRAINAGE WORKS
THE OLD VICARAGE
SPALDING ROAD, PINCHBECK.