



FRONT (WEST) ELEVATION
SCALE 1:50



SIDE (NORTH) ELEVATION
SCALE 1:50

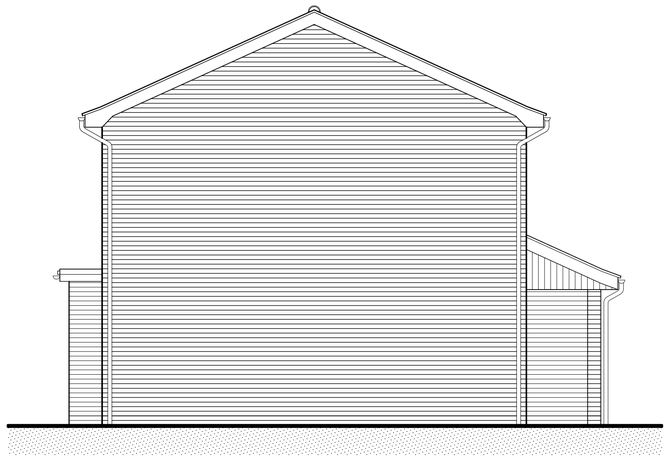

REAR (EAST) ELEVATION
SCALE 1:50

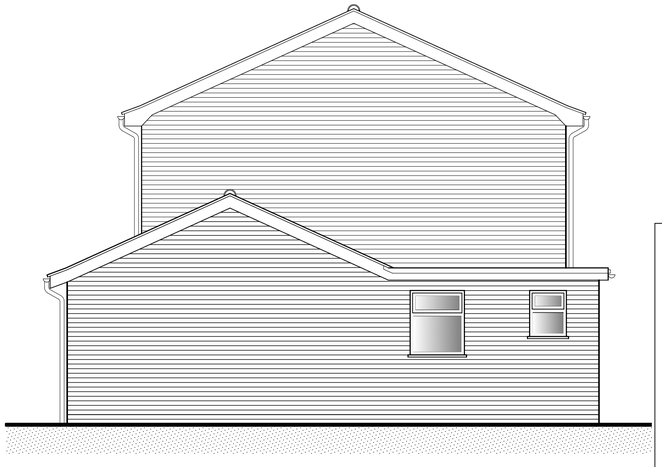

SIDE (SOUTH) ELEVATION
SCALE 1:50

© All rights reserved. No part of this drawing may be reproduced in any material form or transmitted to any other person without prior written permission of Studio 21 Design Ltd.
Do not scale this drawing, use figured dimensions only.
Contractors are responsible for taking and checking site dimensions.
Any discrepancies must be reported immediately.

A1

Residential | Commercial | Industrial

STUDIO21 DESIGN
ARCHITECTURAL SERVICES

Little Bishops Cottage Staunt Road Frithville Boston Lincolnshire PE22 7ED

T 01205 750890 M 07970 108502
E enquiries@studio21design.co.uk
W www.studio21design.co.uk

APPLICANT NAME:
Mr D Sharman

PROPOSAL:
PROPOSED EXTENSION & ALTERATIONS
6 Edwina Avenue,
Pinchbeck, Spalding,
Lincolnshire
PE11 3TT

DATE:
December 2016

SCALE:
As Shown

DRAWING TITLE:
Existing Elevations

DRAWING NO:
12-380-01

REVISION:
-