

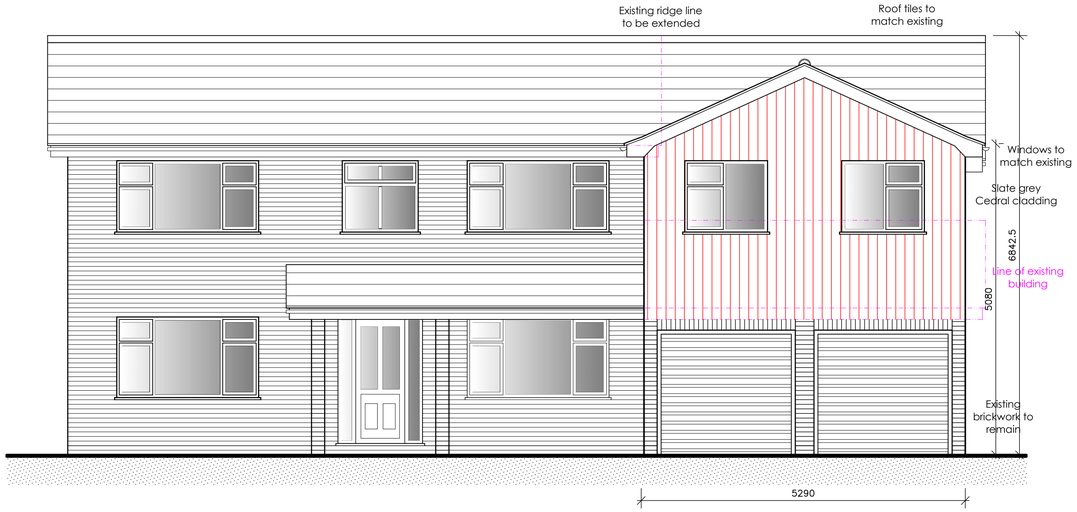



FRONT (WEST) ELEVATION
SCALE 1:50

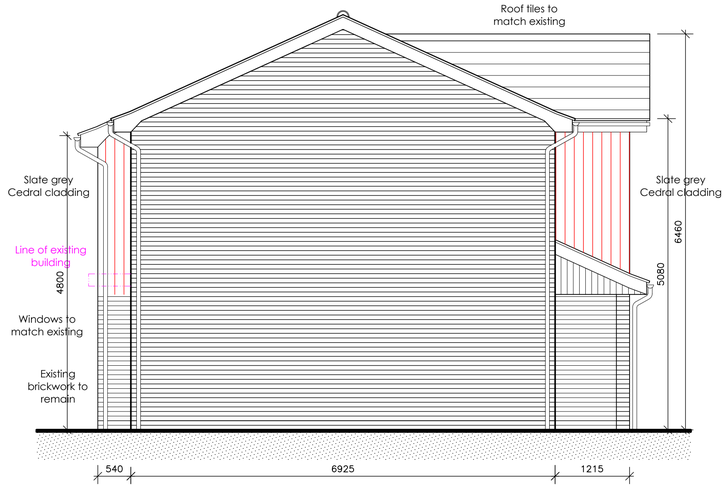

SIDE (NORTH) ELEVATION
SCALE 1:50

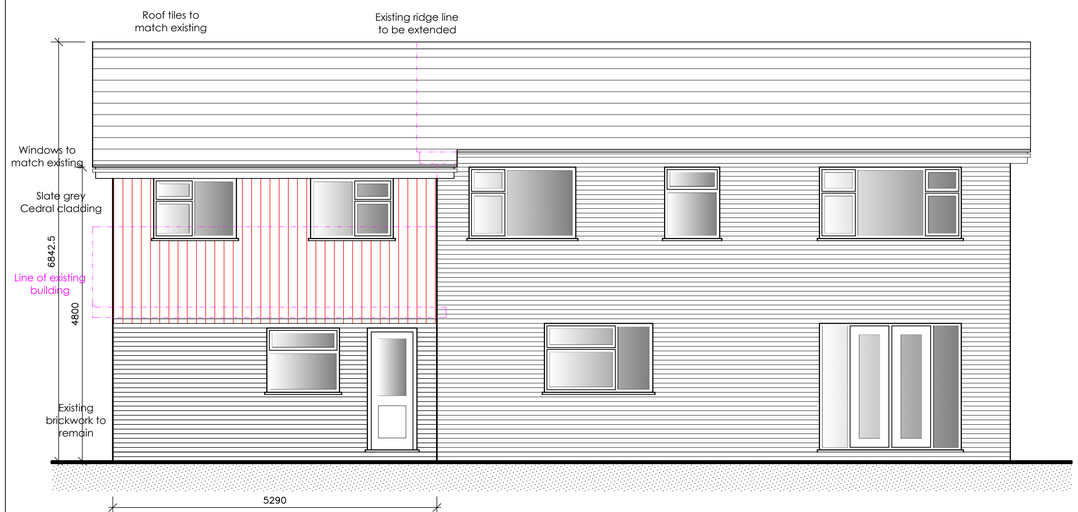

REAR (EAST) ELEVATION
SCALE 1:50

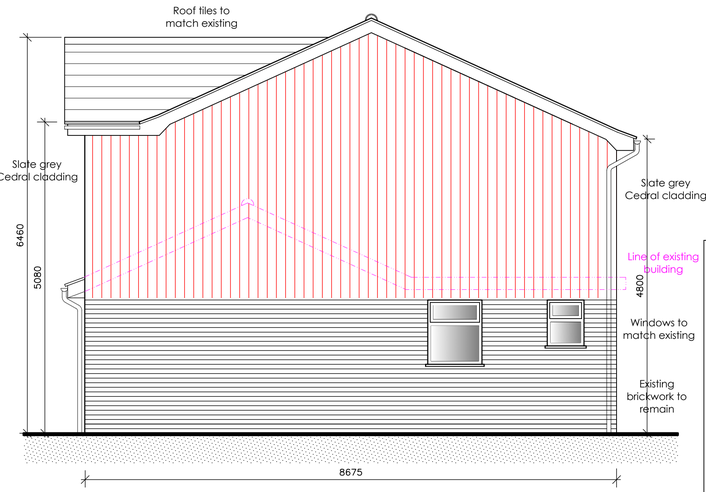

SIDE (SOUTH) ELEVATION
SCALE 1:50

Rev A	Scheme revised	13-03-17
Rev B	Scheme revised	15-03-17

© All rights reserved. No part of this drawing may be reproduced in any material form or transmitted to any other person without prior written permission of Studio 21 Design Ltd. Do not scale this drawing, use figured dimensions only. Contractors are responsible for taking and checking site dimensions. Any discrepancies must be reported immediately.

A1

Residential | Commercial | Industrial
STUDIO21 DESIGN
ARCHITECTURAL SERVICES
Little Bishops Cottage Staunt Road Frithville Boston Lincolnshire PE22 7ED
T 01205 750890 M 07970 108502
E enquiries@studio21design.co.uk
W www.studio21design.co.uk

APPLICANT NAME:
Mr D Sharman

PROPOSAL:
PROPOSED EXTENSION & ALTERATIONS
6 Edwina Avenue,
Pinchbeck, Spalding,
Lincolnshire
PE11 3TT

DATE:
December 2016

SCALE:
As Shown

DRAWING TITLE:
Proposed Elevations

DRAWING NO:
12-380-03

REVISION:
B