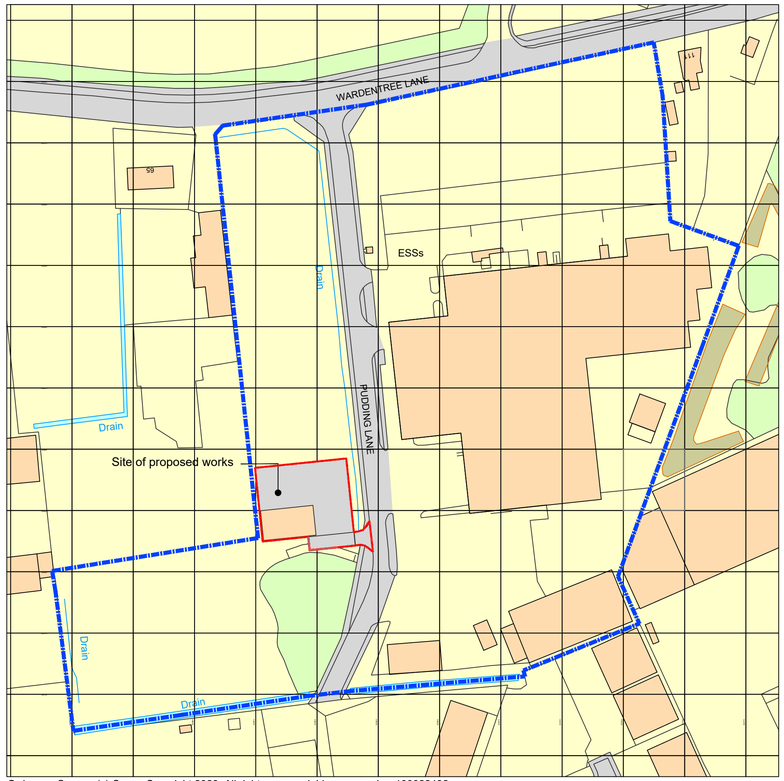


Ordnance Survey, (c) Crown Copyright 2023. All rights reserved. Licence number 100022432


Site Location Plan as existing

Scale 1:1250 @ A3

SCALE 1 : 1250 0m 10m 20m 40m 60m 80m 100m 120m

SCALE 1 : 1 0m 8mm 16mm 40mm 56mm 80mm 100mm

Site for proposed works outlined in red.
Land under applicant's ownership outlined in blue.

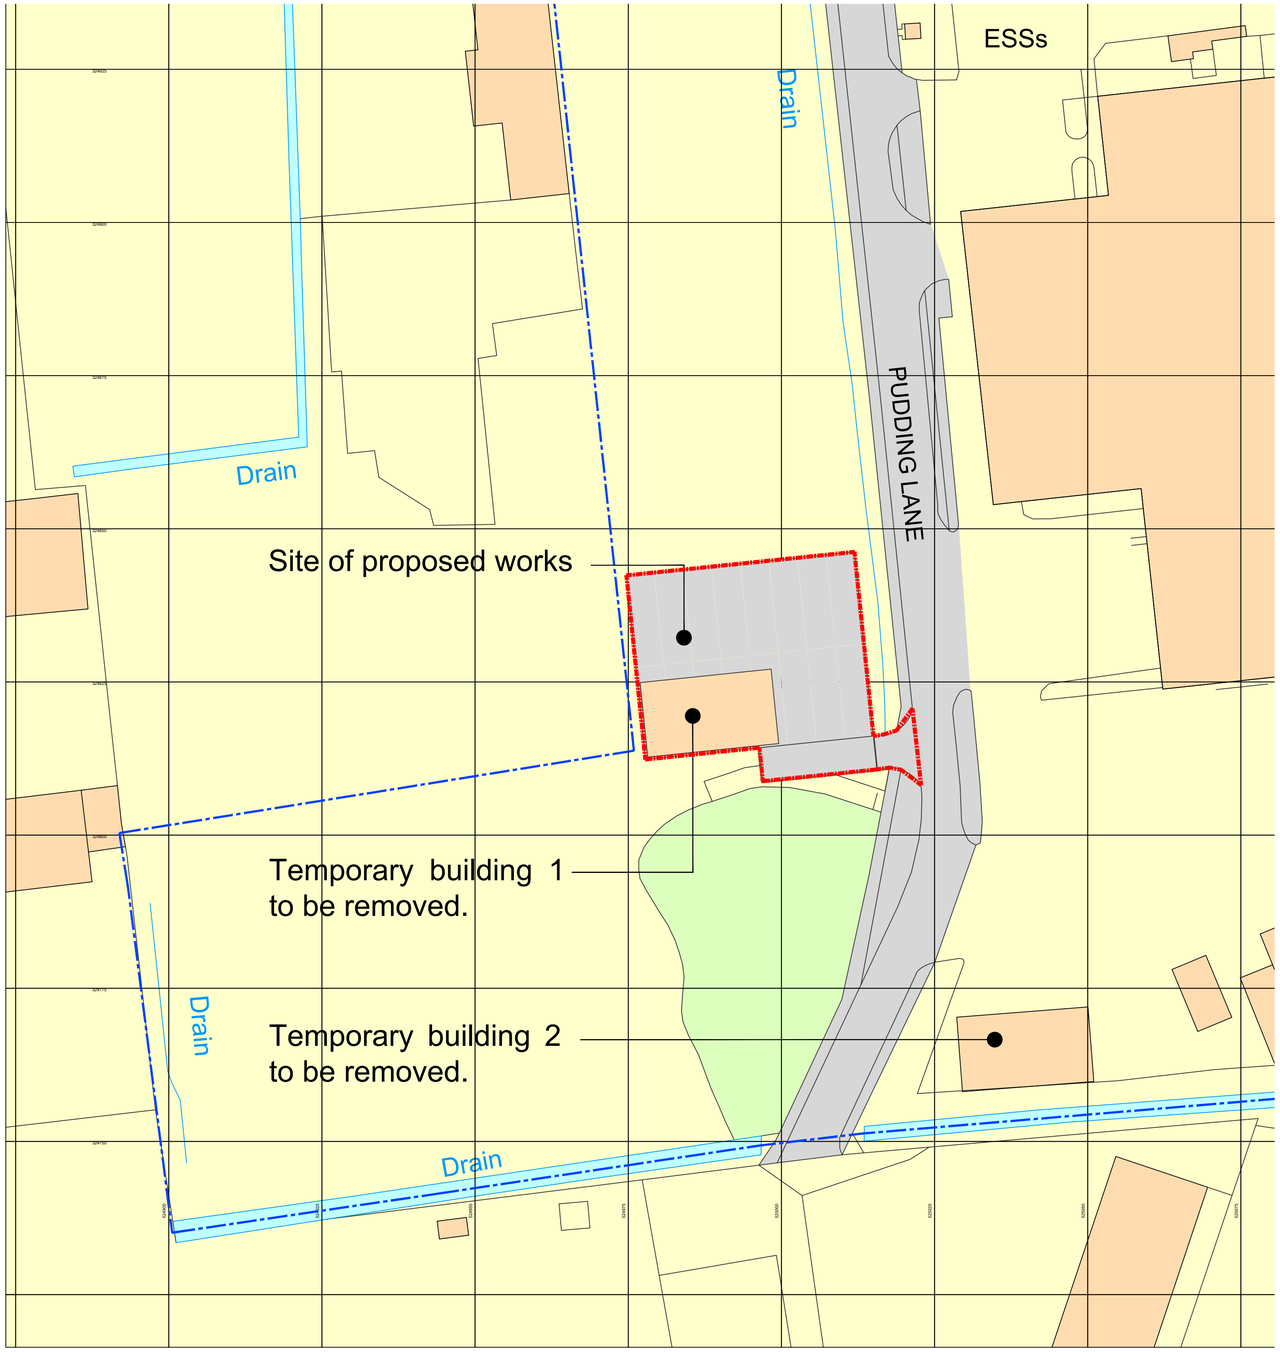

Ordnance Survey, (c) Crown Copyright 2023. All rights reserved. Licence number 100022432

Site Block Plan as existing

Scale 1:500 @ A3

SCALE 1 : 500 0m 5m 10m 20m 30m 40m 50m

SCALE 1 : 1 0m 10mm 20mm 40mm 60mm 80mm 100mm

DO NOT SCALE THIS DRAWING. THE CONTRACTOR IS DEEMED TO HAVE CHECKED ALL DIMENSIONS ON SITE AND REPORT ANY DISCREPANCIES TO OGLESBY & LIMB LTD.
THE CONTENTS OF THIS DRAWING ARE COVERED BY COPYRIGHT AND REMAIN THE PROPERTY OF OGLESBY & LIMB LTD. WRITTEN APPROVAL MUST BE OBTAINED FROM OGLESBY & LIMB LTD PRIOR TO DUPLICATION OR REPRODUCTION OF THIS DRAWING OR ITS CONTENTS.
ANY DIMENSIONS NOT SHOWN ARE TO BE CHECKED AND AGREED WITH OGLESBY & LIMB LTD.

Ref.	Date	Description	Initial
-	-	-	-
-	-	-	-

Oglesby & Limb Ltd
Chartered Architect
Suite 1, Market Chambers
12 Market Place, Spalding, Lincs
PE11 1SL
Tel: 01775 761196
e-mail: design@o-l-ltd.co.uk

Client:

J. O. Sims Limited

Project:

Proposed Replacement of Temporary Storage Buildings at Pudding Lane, Pinchbeck, Spalding, PE11 3TJ

Drawing Title:

Site Location and Block Plans as existing

PLANNING APPLICATION ISSUE

Date:	Scale:
Mar 2024	as shown @ A1
Drawn by: ajo	Checked by: ap

Drawing Number:	Rev:
A1703-01	P1