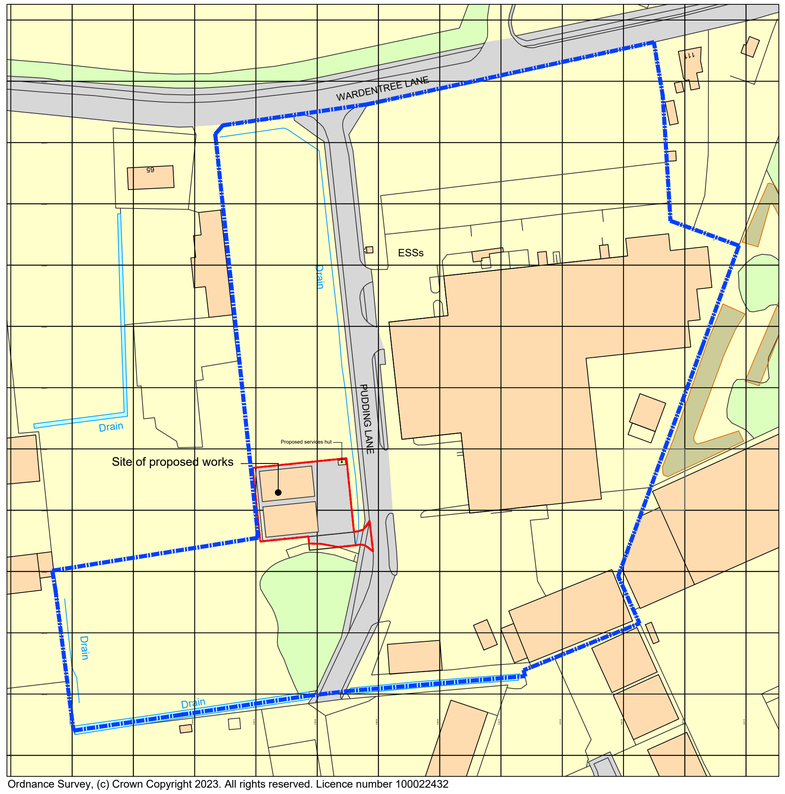


Ordnance Survey, (c) Crown Copyright 2023. All rights reserved. Licence number 100022432


Site Location Plan as proposed

Scale 1:1250 @ A3

SCALE 1 : 1250 0m 10m 20m 40m 60m 80m 100m 120m

SCALE 1 : 1 0m 8mm 16mm 40mm 56mm 80mm 100mm

Site for proposed works outlined in red.
Land under applicant's ownership outlined in blue.

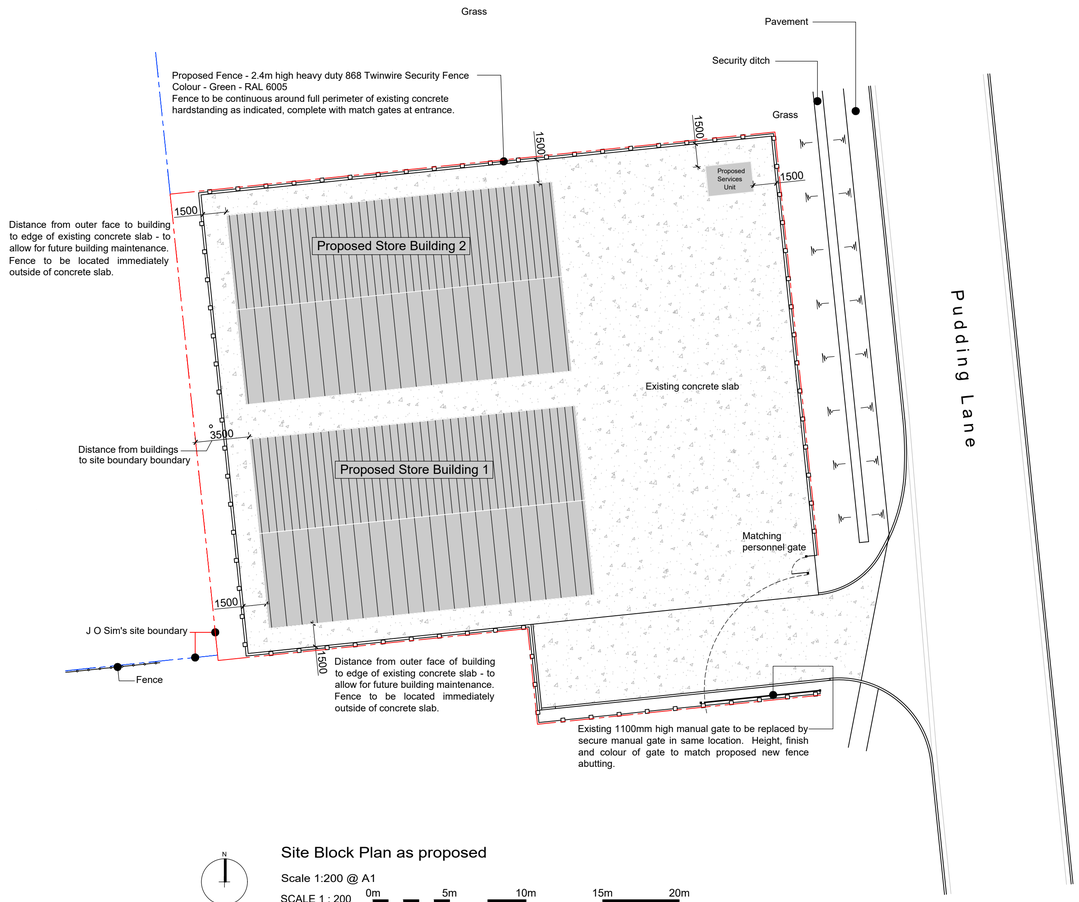

Site Block Plan as proposed

Scale 1:200 @ A1

SCALE 1 : 200 0m 5m 10m 15m 20m

SCALE 1 : 1 0m 10mm 20mm 40mm 60mm 80mm 100mm

DO NOT SCALE THIS DRAWING. THE CONTRACTOR IS DEEMED TO HAVE CHECKED ALL DIMENSIONS ON SITE AND REPORT ANY DISCREPANCIES TO OGLESBY & LIMB LTD.
THE CONTENTS OF THIS DRAWING ARE COVERED BY COPYRIGHT AND REMAIN THE PROPERTY OF OGLESBY & LIMB LTD. WRITTEN APPROVAL MUST BE OBTAINED FROM OGLESBY & LIMB LTD PRIOR TO DUPLICATION OR REPRODUCTION OF THIS DRAWING OR ITS CONTENTS.
ANY DIMENSIONS NOT SHOWN ARE TO BE CHECKED AND AGREED WITH OGLESBY & LIMB LTD.

Ref.	Date	Description	Initial
-	-	-	-
-	-	-	-

Oglesby & Limb Ltd
Chartered Architect
Suite 1, Market Chambers
12 Market Place, Spalding, Lincs
PE11 1SL
Tel: 01775 761196
e-mail: design@o-l-ltd.co.uk

Client:

J. O. Sims Limited

Project:

Proposed Replacement of Temporary Storage Buildings at Pudding Lane, Pinchbeck, Spalding, PE11 3TJ

Drawing Title:

Site Location and Block Plans as proposed

PLANNING APPLICATION ISSUE

Date:	Scale:
Mar 2024	as shown @ A1
Drawn by: ajo	Checked by: ap

Drawing Number:	Rev:
A1703-10	P1