


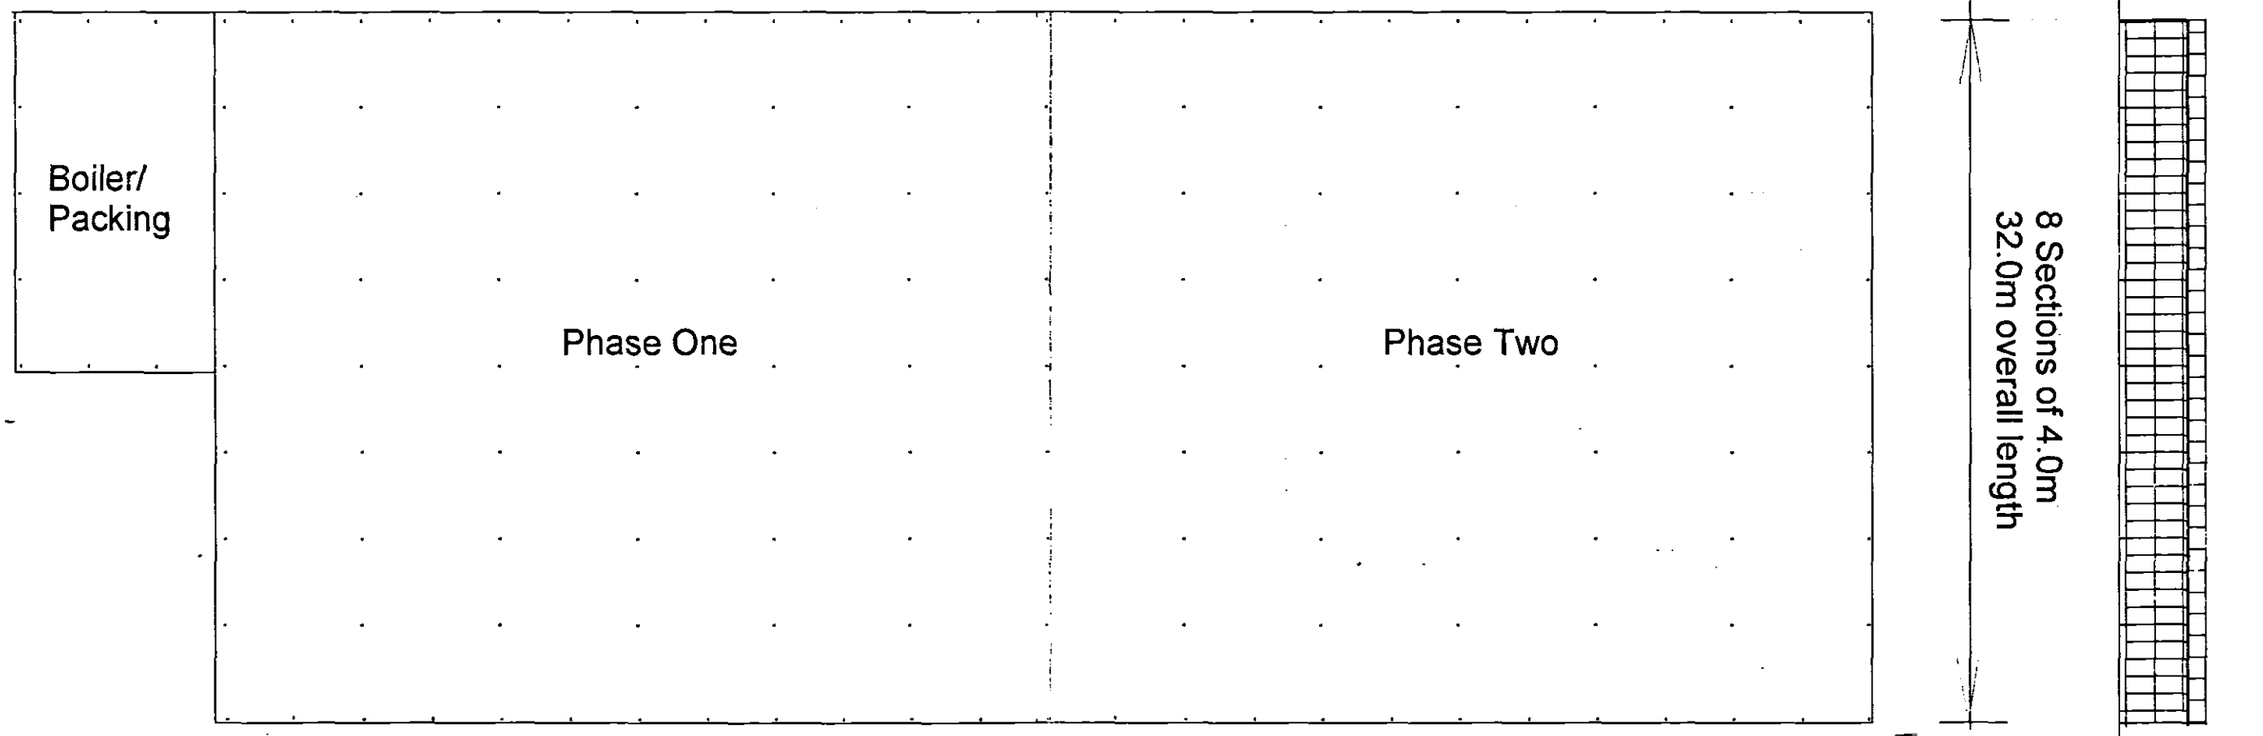

Planning
26 FEB 2004
Ref 0268/04
DETERMINED PLAN

Drg. No. 2294/01/a		CLIENT J M Peach, West Pinchbeck		DATE Oct.03	**BRIDGE GREENHOUSES LTD**
		PROJECT Proposed Double Venlo Glasshouse		DRAWN N.W.	Park Lane, Donington Spalding, Lincs. PE11 4UE Tel: 01775 821191 Fax: 820306
				SCALE N.T.S.	BRIDGE
No.	REVISION	DATE			