
8 Dozens Bank | West Pinchbeck

Contractors are responsible for checking all dimensions on site prior to work commencing.Due to areas of the structure being covered, unexposed or otherwise inaccessible the notes / specifications of existing materials are subject to confirmation of site when it is feasible to expose the relevant areas of construction. All material schedules are given in good faith and for pricing purposes only. It is the responsibility of the contractor to check their accuracy before ordering any materials. Renway Design accepts no responsibility for the accuracy of these material schedules.

0m 1m 2m 3m 4m 5m

VISUAL SCALE 1:50 @ a3

10 - Existing Ground Floor Schedule		
Name	Area	Perimeter
Bath	3.70 m²	7.9 m
Conservatory	10.10 m²	12.7 m
Cup'd	1.85 m²	5.7 m
Kitchen	13.60 m²	15.7 m
Lobby	1.60 m²	5.2 m
Lounge	15.35 m²	16.3 m
Store	1.25 m²	4.5 m
Grand total: 7	47.40 m²	68.0 m

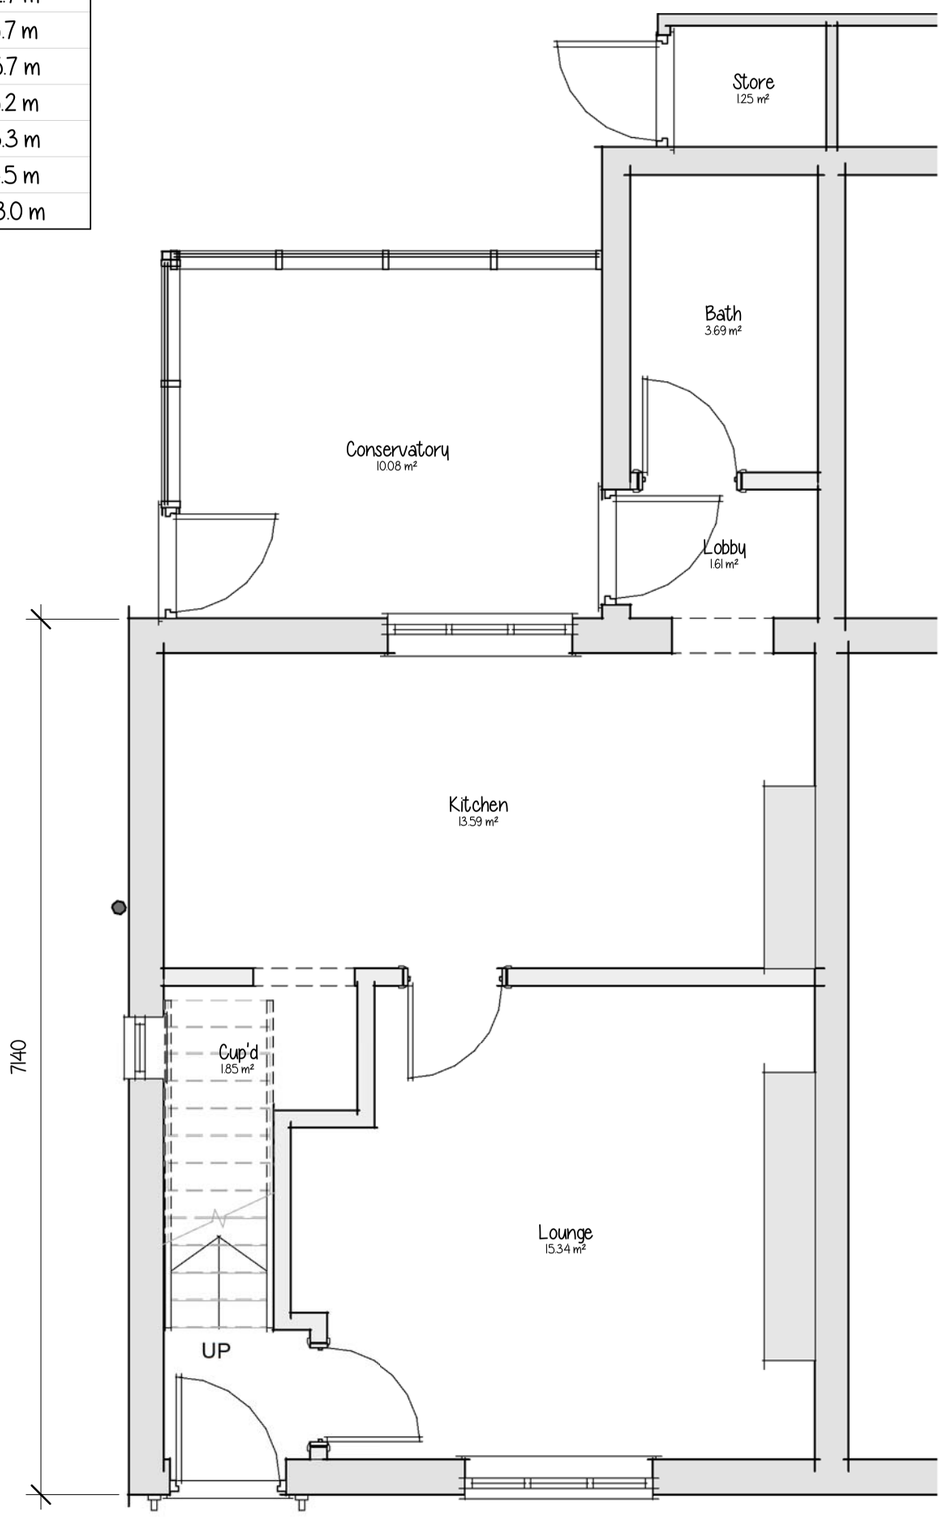

Drg No **2976 - 04**

Existing Floor Layout