




Site Location Plan

Scale 1:1250

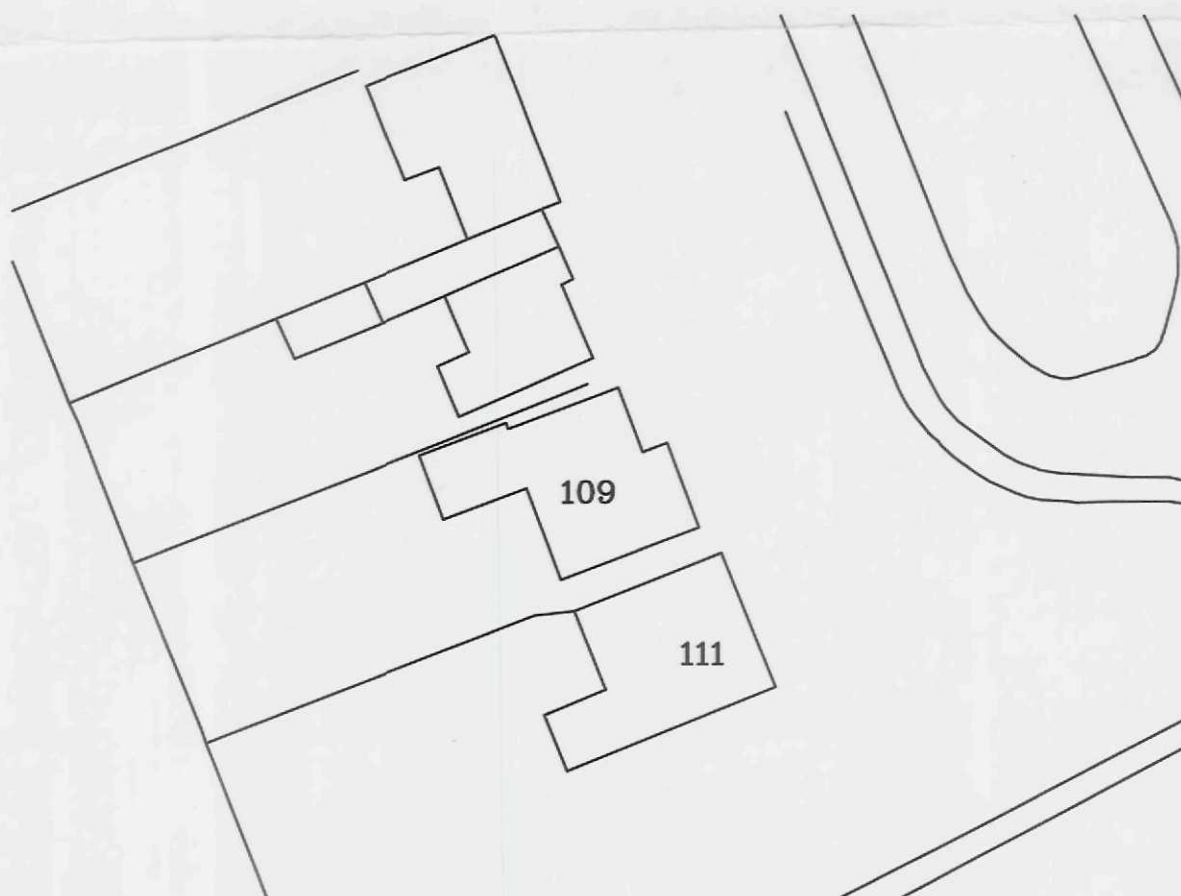

Site Block Plan

Scale 1:500

SHDC
Planning & Development
22 APR 2009
Ref: 0277/09

DETERMINED
PLAN



2nd Floor - 5B Sheepmarket
Spalding
PE11 1BH
Tel: 01775 768 921
e-mail: enquiries@remiwaydesign.co.uk

Site :

109 Spalding Road
Pinchbeck
PE11 3UE

Client :

Mr & Mrs R Parr

Date : *****

Scale : as noted

Drawing No:

1679-03 (a3)