


RIVER GLEN

GLENSIDE SOUTH.

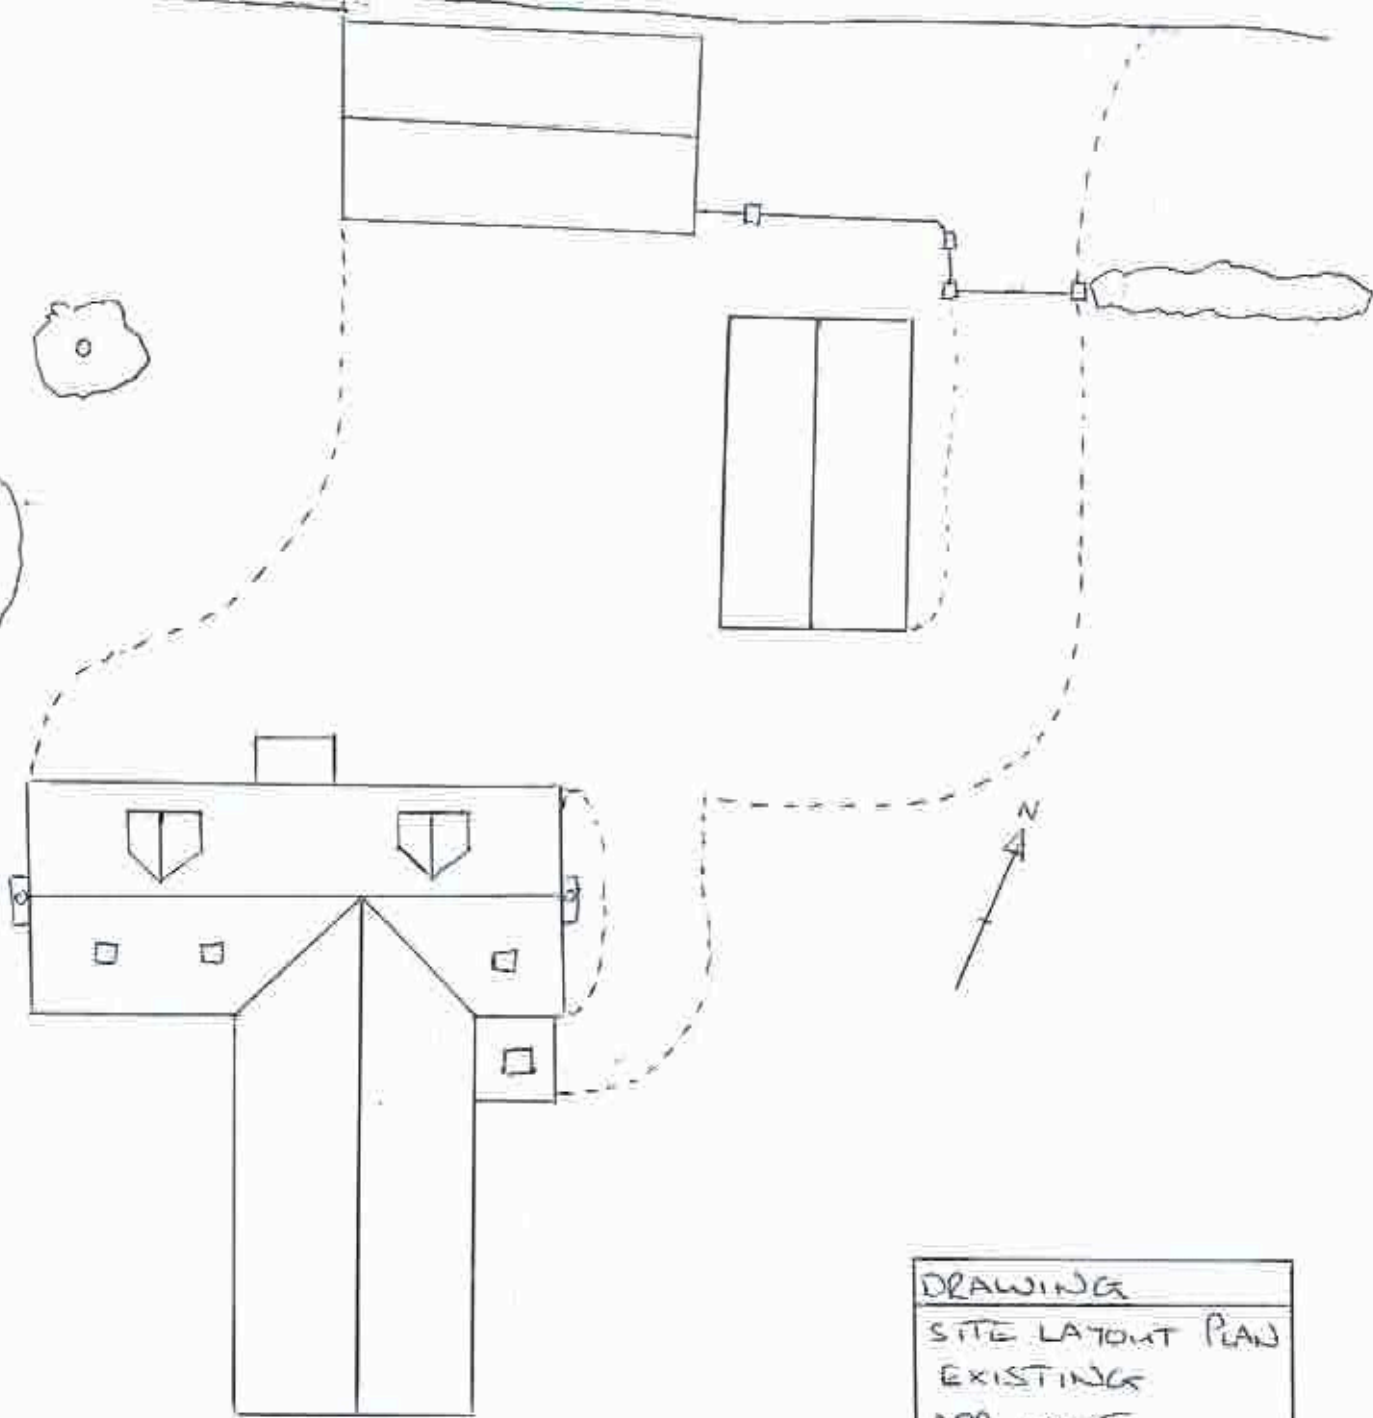

DRAWING
SITE LAYOUT PLAN
EXISTING
APPLICANT
MR & MRS GRIFFIN
DRAWING NUMBER
LP. 02. CG
DATE
30 MARCH 2026
SCALE 1:200
PAPER SIZE A4