


RIVER GLEN

GLENSIDE SOUTH

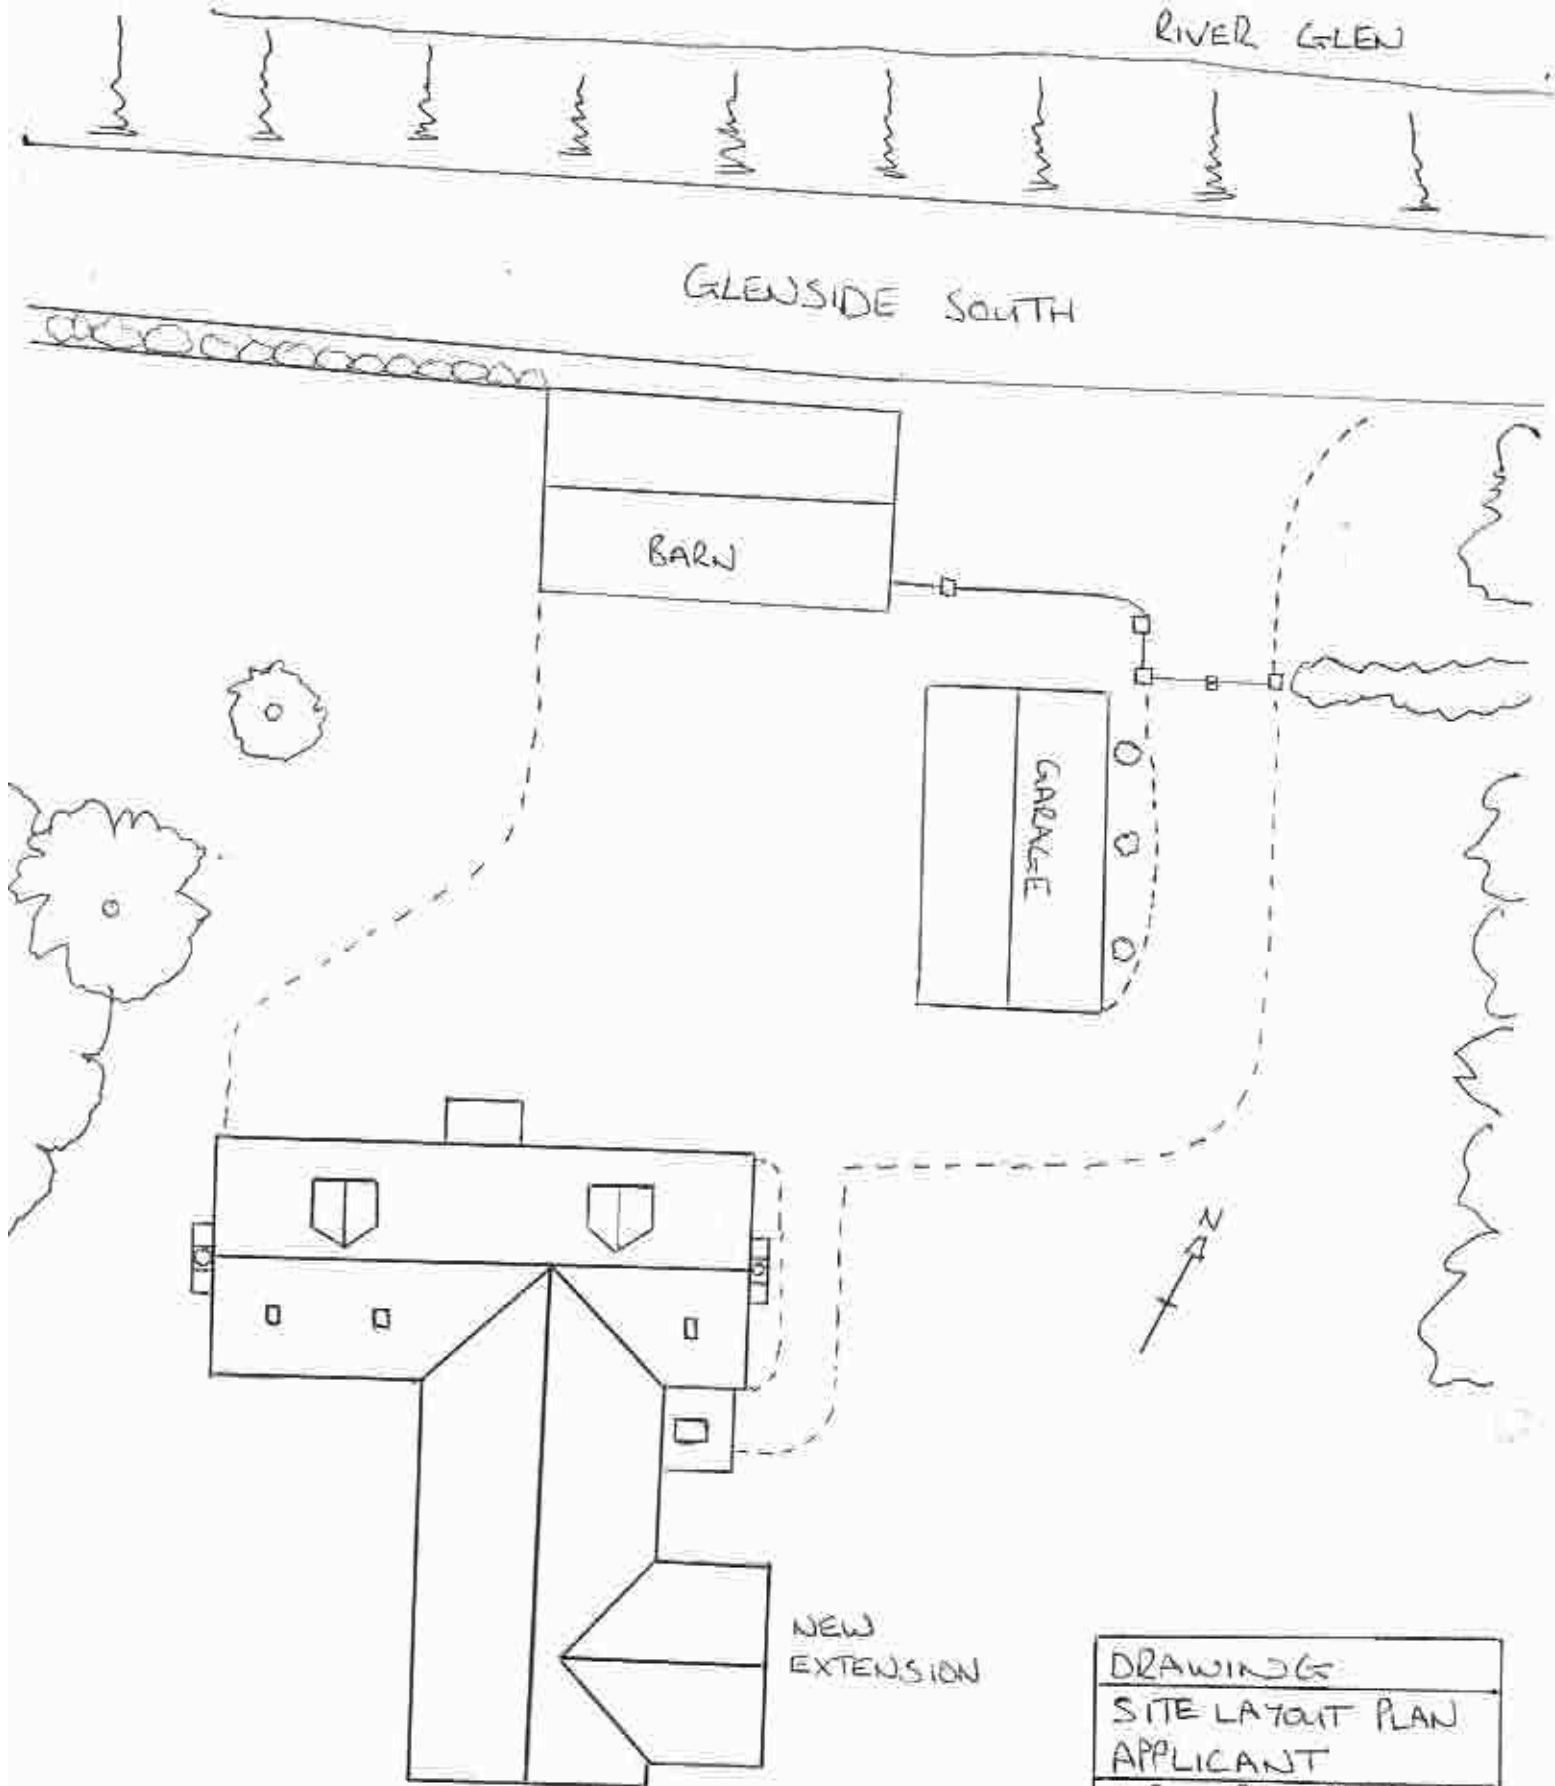

DRAWING
SITE LAYOUT PLAN
APPLICANT
MR & MRS GRIFFIN
DRAWING NUMBER
LP.01.CG
DATE
30 MARCH 2026
SCALE 1:200
PAPER SIZE A4