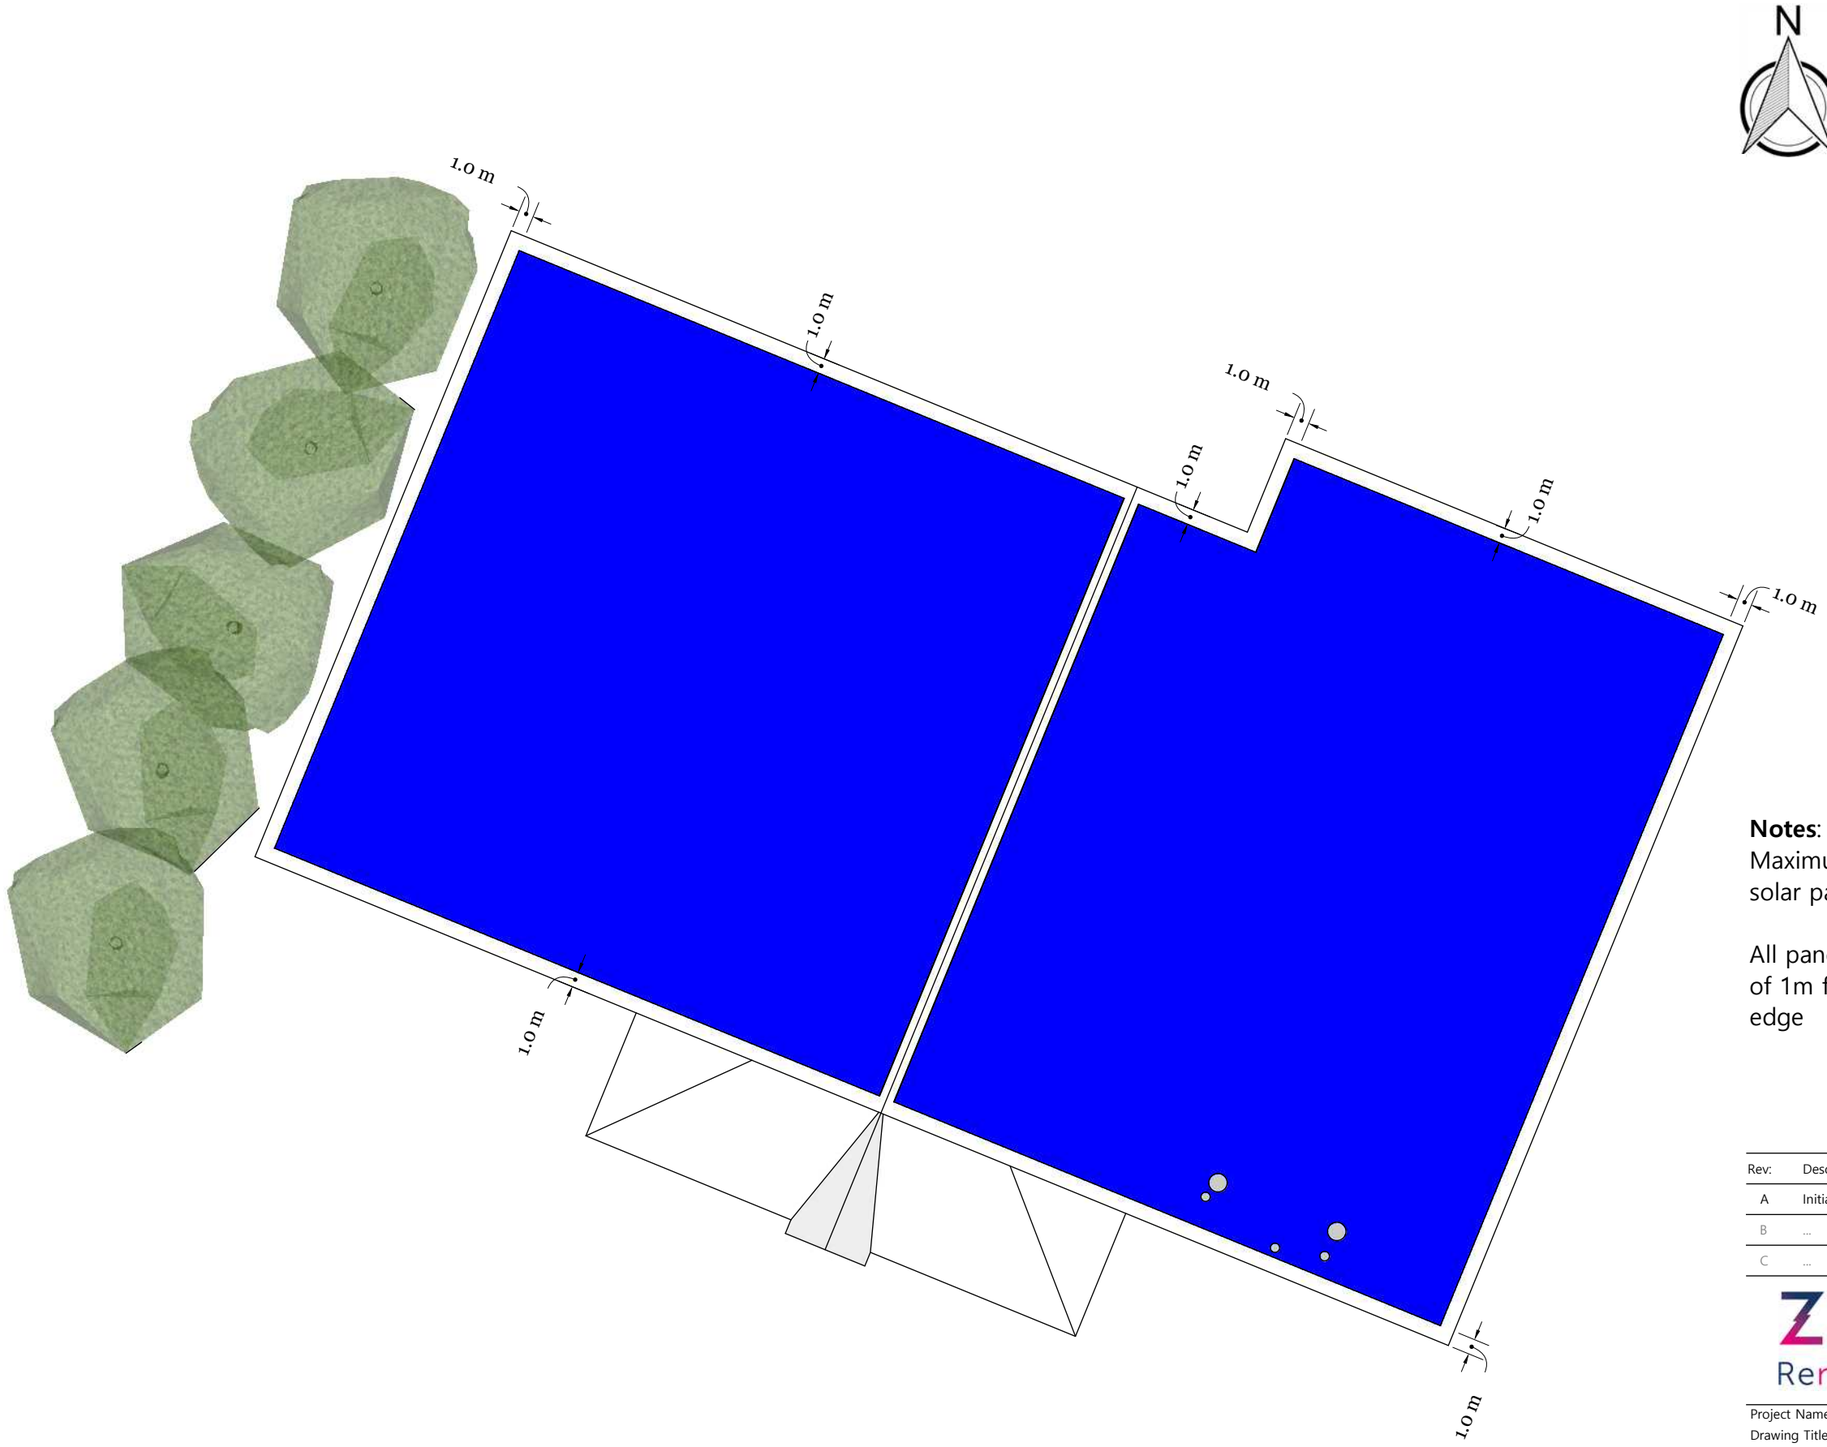


Notes:
Maximum area for proposed solar panels shown in blue

All panel areas a minimum of 1m from the external roof edge

Rev:	Description:	By:	Date:
A	Initial design for planning	TK	23/03/2023
B	...	JM	
C	...	JM	

ZESTEC
Renewable Energy

Project Name	Guttridge
Drawing Title	Roof Layout
Status	Initial
Drawn TK	Approved JM
Date	23/03/2023
Scale @ A3	1 : 400

0 10m 20m