

CORRUGATED SHEETS TO ROOF


SHIP LAP BOARDING TO
MATCH FENCING

PVC FASCIA WITH
WHITE SQUARE GUTTER
& DOWN PIPE
TIMBER POSTS
225x75



rear

side

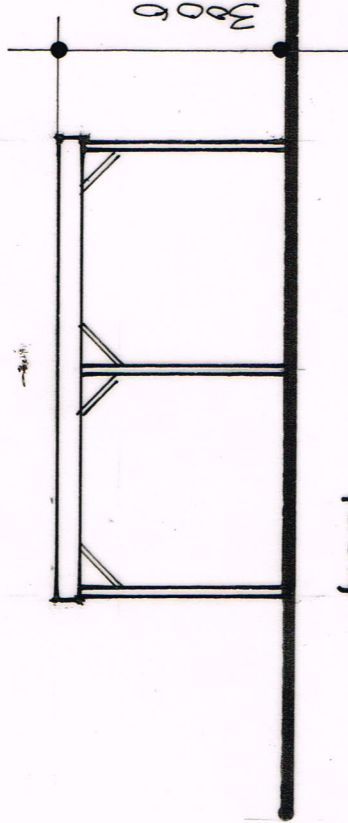

front

side

OPEN SIDES
SHIP LAP BOARDING
SHEETED REAR WALL


TIMBER POSTS

OPEN FRONT


TIMBER POSTS

4800

ground plan 1:50

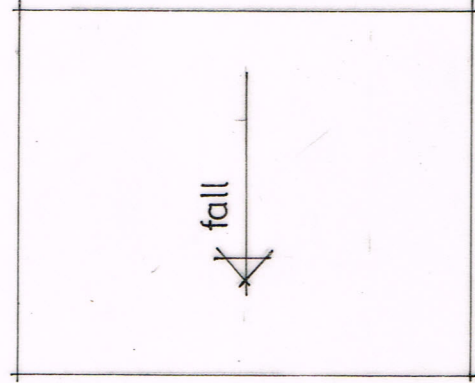

roof

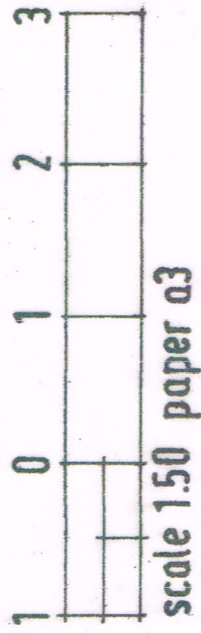

Revisions

Client

MR & MRS HAWKES

Project

5-7 BEARLANE
PINCH BECK PELL 3XA

Drawing

PLAN ELEVATIONS
GENERAL ARRANGEMENT

Tim Isaac Dip. ARCH, MCIAT, ATP.
Architectural Design Services

80 Fairview Road, Taplow, Maidenhead,
Berkshire SL6 0NQ Tel: 01628 652971

Drawn H Isaac

Date

Scale 1:50 1:100

Drawing Number

Revision

1361 / 01

A

GENERAL ARRANGEMENT