
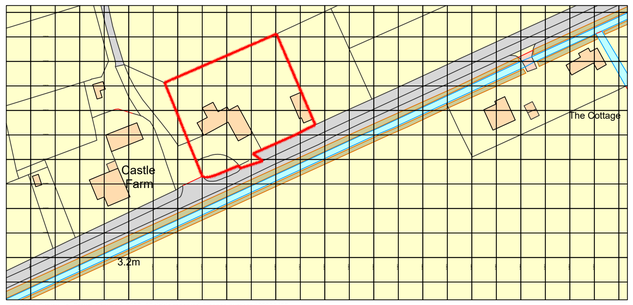


Ordnance Survey, (c) Crown Copyright 2022. All rights reserved. Licence number 100022432

Site Location Plan
Scale 1:1250 @ A1


N

SCALE 1 : 1250 0m 10m 20m 40m 60m 80m 100m 120m
SCALE 1 : 1 0m 8mm 16mm 40mm 56mm 80mm 100mm

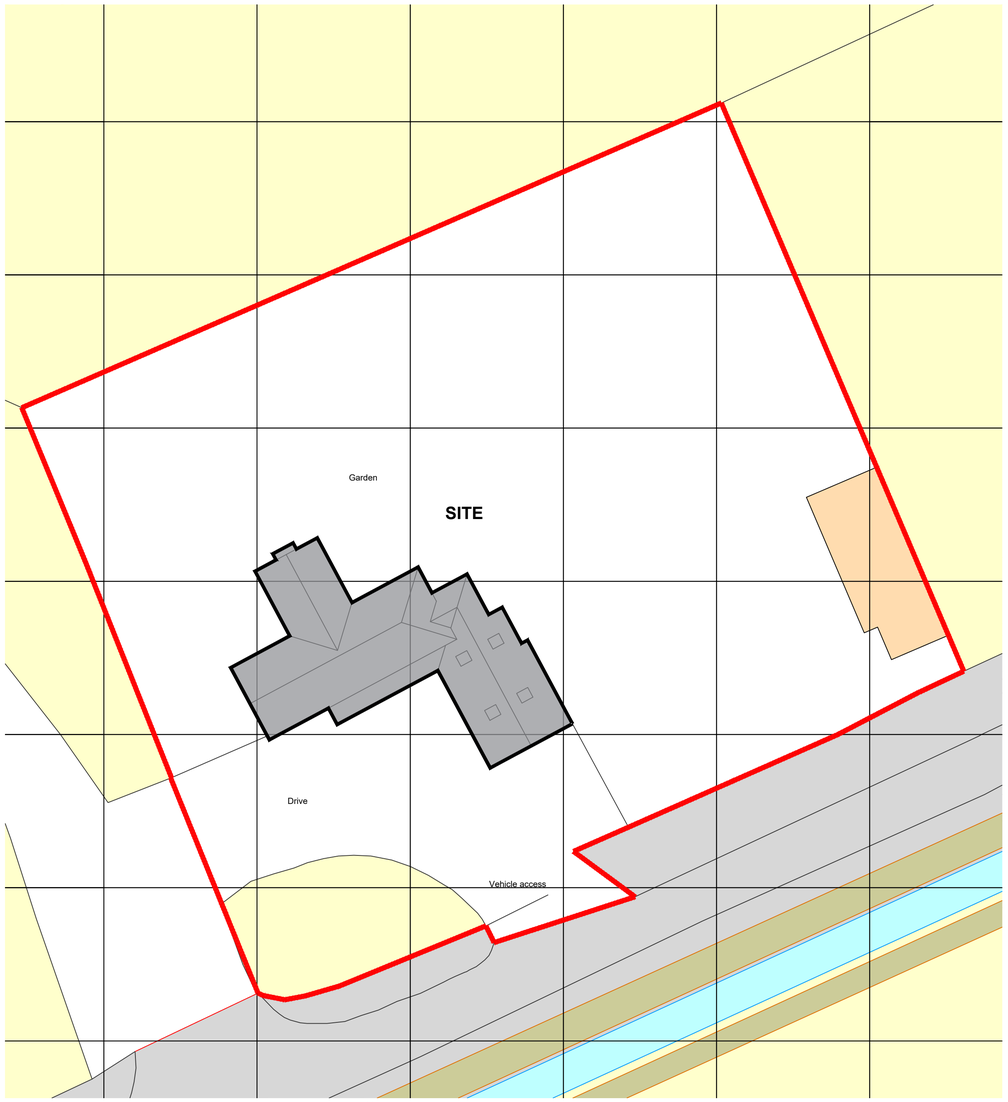

Site Block Plan as existing
Scale 1:200 @ A1

N

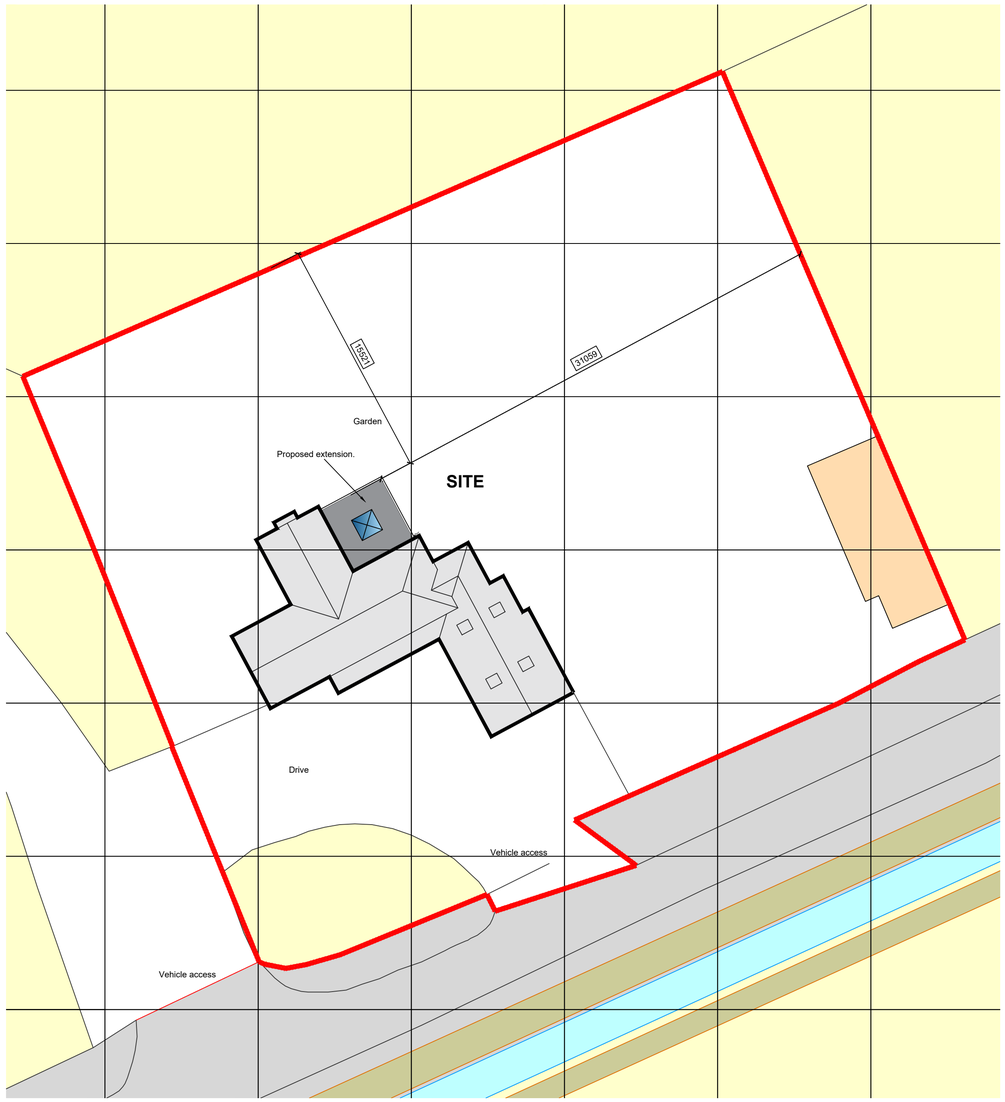

Site Block Plan as proposed
Scale 1:200 @ A1

N

SCALE 1 : 200 0m 5m 10m 15m 20m
SCALE 1 : 1 0m 10mm 20mm 40mm 60mm 80mm 100mm

Ref.	Date	Description	Initial

Oglesby & Limb Ltd
Chartered Architect
Suite 1 Market Chambers
12 Market Place
Spalding, Lincs
PE11 1SL
Tel: 01775 761196
e-mail: design@o-l-ltd.co.uk

Client:
Mr & Mrs Peach

Project:
Proposed internal alterations at
The Corn Barn
Leaves Lake Drove
West Pinchbeck
Spalding
Lincs PE11 3QJ

Drawing Title:
Site Block & Site Location Plans
As Existing & Proposed

PLANNING APPLICATION ISSUE

Date:	Scale:
February 2022	as shown @ A1
Drawn by:	**Checked by:**
RCW	AJO

Drawing Number:	Rev:
A1528 - 04	P0