


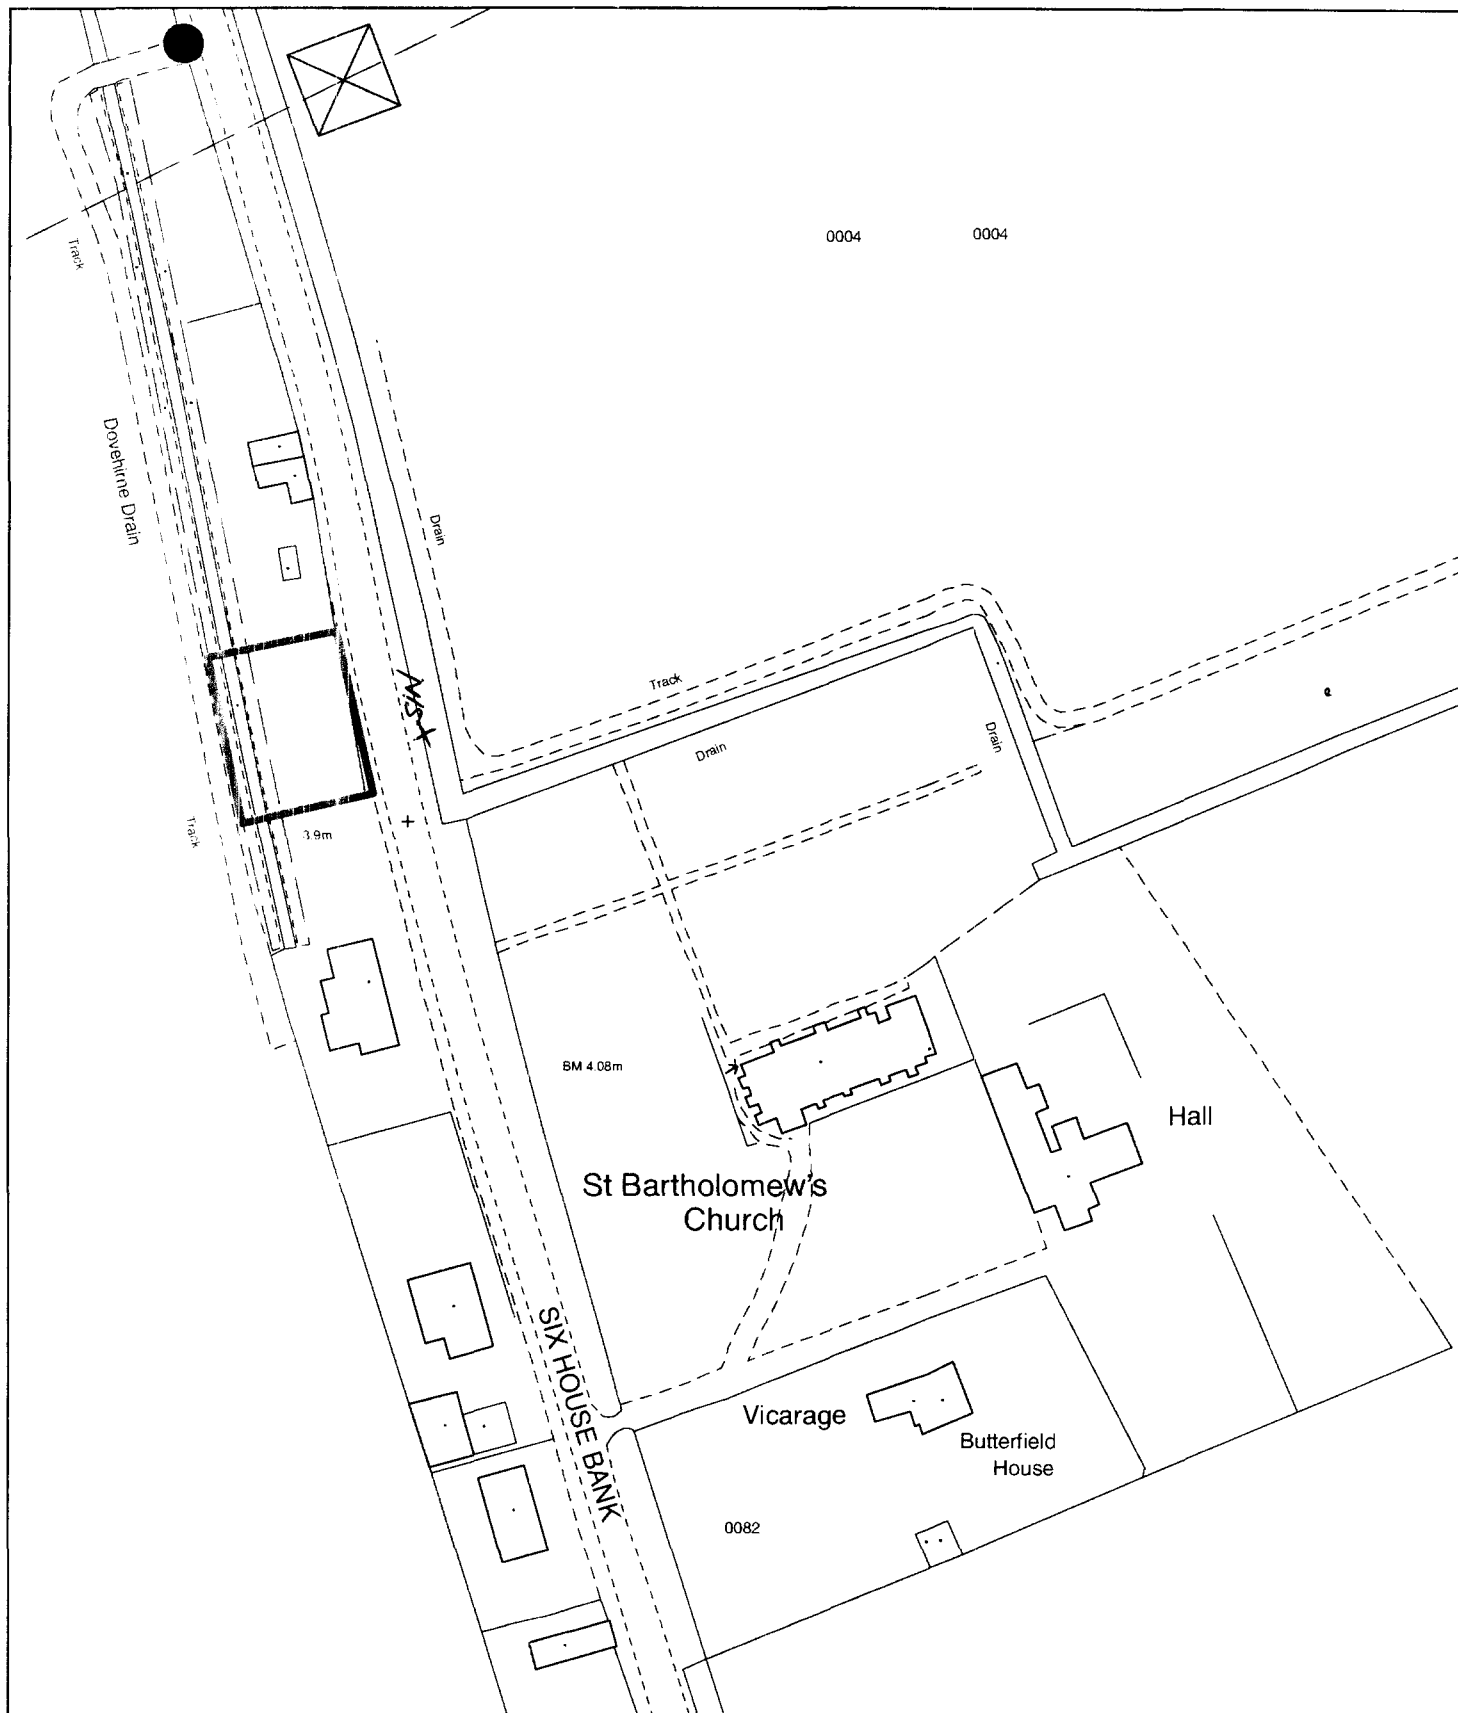

**Planning Application Location Plan  
Ward Member Notification**


**H14/0285/02**

Scale: 1:1250

Planning and Development

Council Offices, Priory Road, Spalding, Lincolnshire  
PE11 2XE

PLEASE DO NOT COPY THIS PLAN  
This map is reproduced from Ordnance Survey material with  
permission of Ordnance Survey on behalf of Her Majesty's  
Stationery Office (c) Crown copyright. Unauthorised reproduction  
infringes Crown copyright and may lead to prosecution or civil  
proceedings. South Holland District Council LA079413 2002

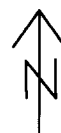

# H.M. LAND REGISTRY

TITLE NUMBER

LL1660

ORDNANCE SURVEY  
PLAN REFERENCE

TF1924 TF2024

1/1250 BY

COUNTY LINCOLNSHIRE

DISTRICT SOUTH HOLLAND

© Cr

