


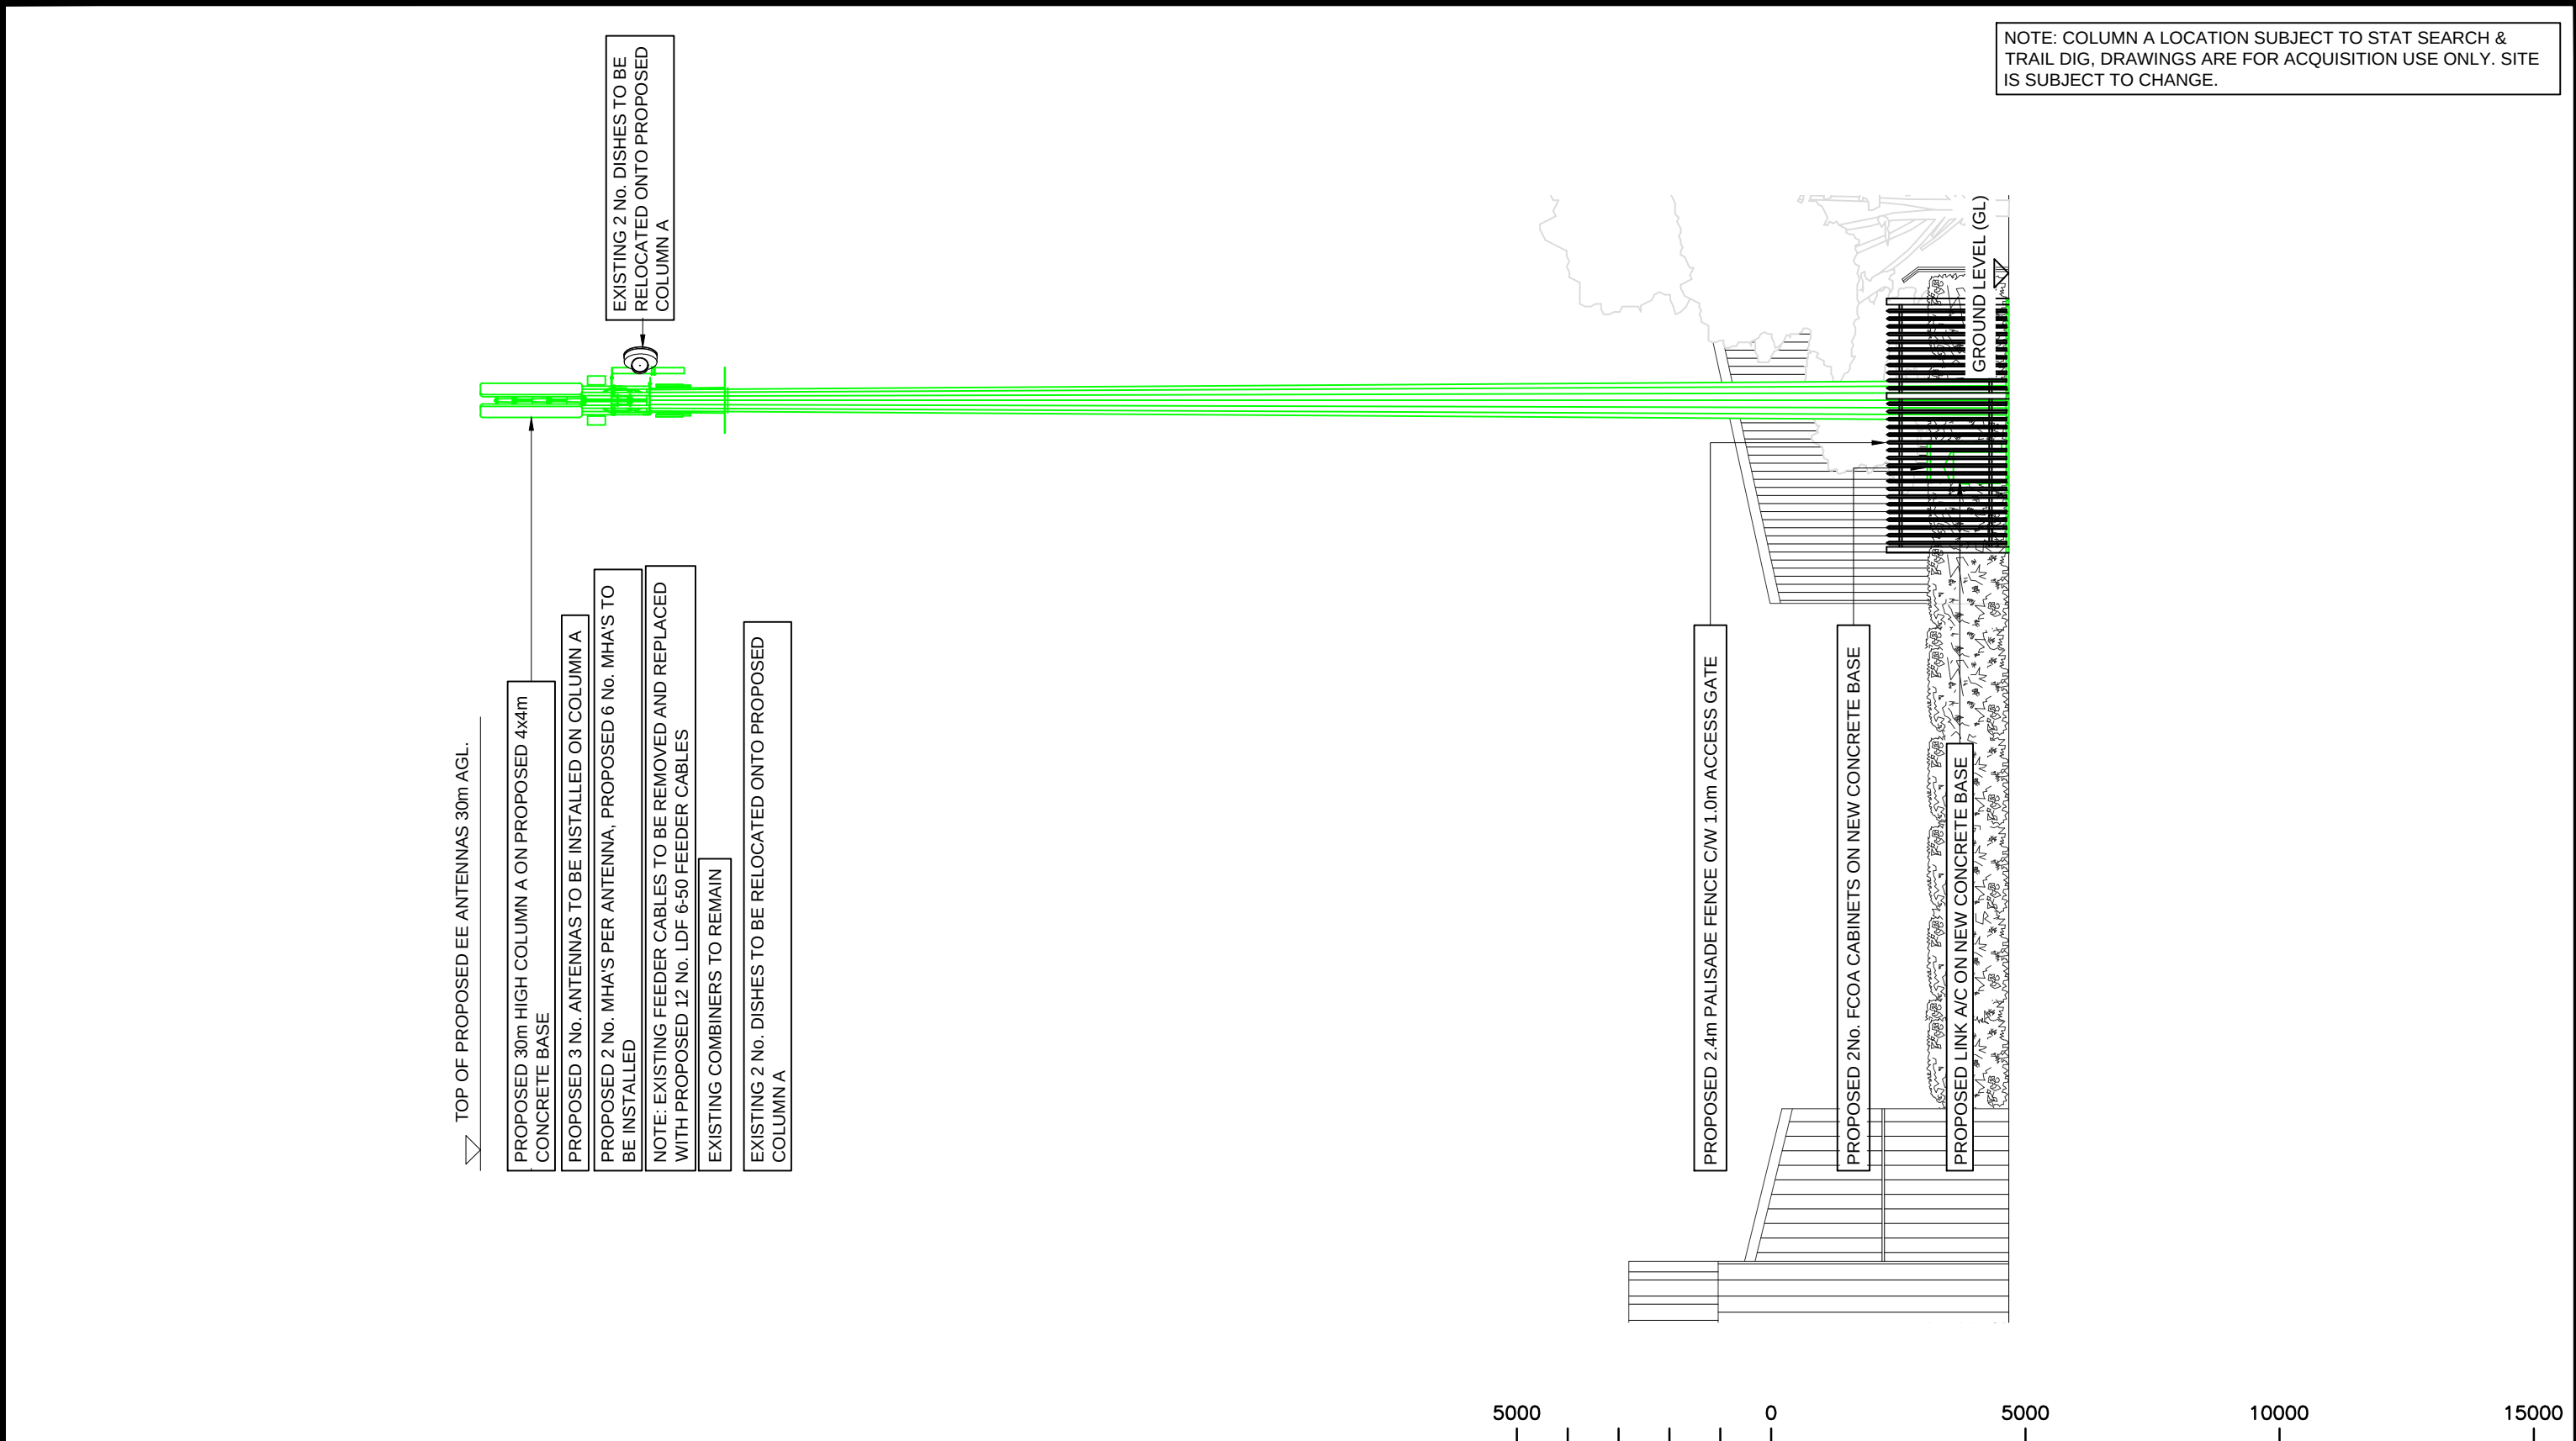

NOTE: COLUMN A LOCATION SUBJECT TO STAT SEARCH & TRAIL DIG, DRAWINGS ARE FOR ACQUISITION USE ONLY. SITE IS SUBJECT TO CHANGE.

PROPOSED ELEVATION
SCALE 1:125

 Unit E, Madison Place, Northampton Road, Manchester, M40 5AG Tel: 0161 785 4500 Fax: 0161 785 4501 Web: www.clarke-telecom.com						PROPOSED SITE ELEVATIONS				 Hatfield Business Park Hatfield Hertfordshire AL10 9BW Tel 01707 315000 Fax 01707 319001			
		P3	Cobra Swapped For 2-FCOA's + Fence Added	DP	30.01.17	RW	ADDRESS ABBEY PRINT (TEMP)						
		P2	Structure Swap (Full Planning)	JK	07.12.16	RW	ENTERPRISE WAY, PINCHBECK, SPALDING						
		P1	GA Issued For Approval	SBL	26.08.14	ST	LINCOLNSHIRE, PE11 1SW						
NOMINATION REF:	_25337_(2014-06-02)_NSN	REV	DESCRIPTION	BY	DATE	CHKD	SCALE	DRAWN SBL	CHECKED ST	APPROVED ST	DRAWING NUMBER	EE CELL REFERENCE	MBNL CELL ID
							As Shown	DATE 26.08.14	DATE 26.08.14	DATE 26.08.14	104	25337 -	SH0018