

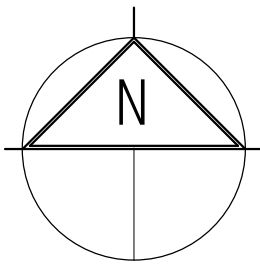


Planning Permission
ref H14-1171-20

LOCATION OF TWO POLE MOUNTED
BARN OWL BOXES - facing open countryside
see separate specification for details of
structure and installation.

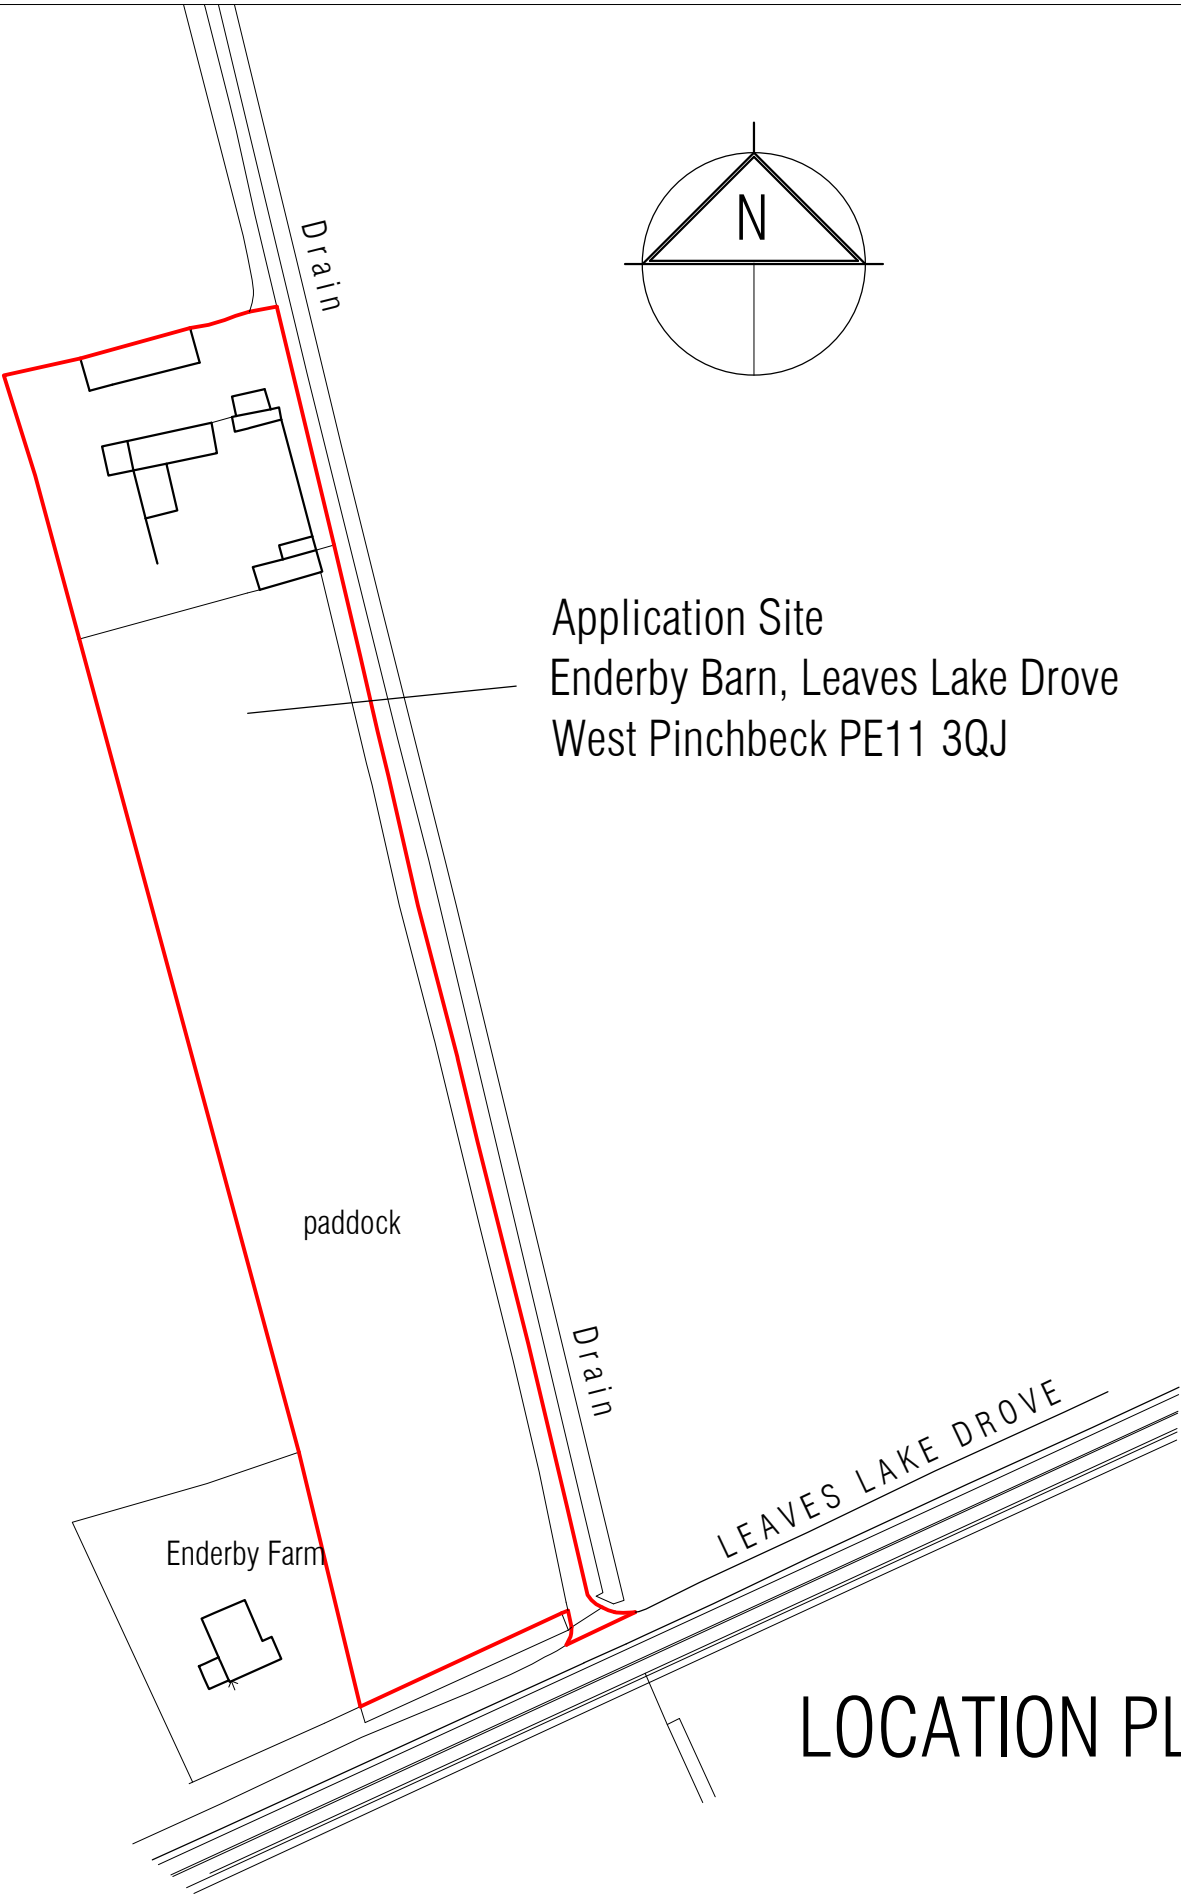

Application Site
Enderby Barn, Leaves Lake Drove
West Pinchbeck PE11 3QJ

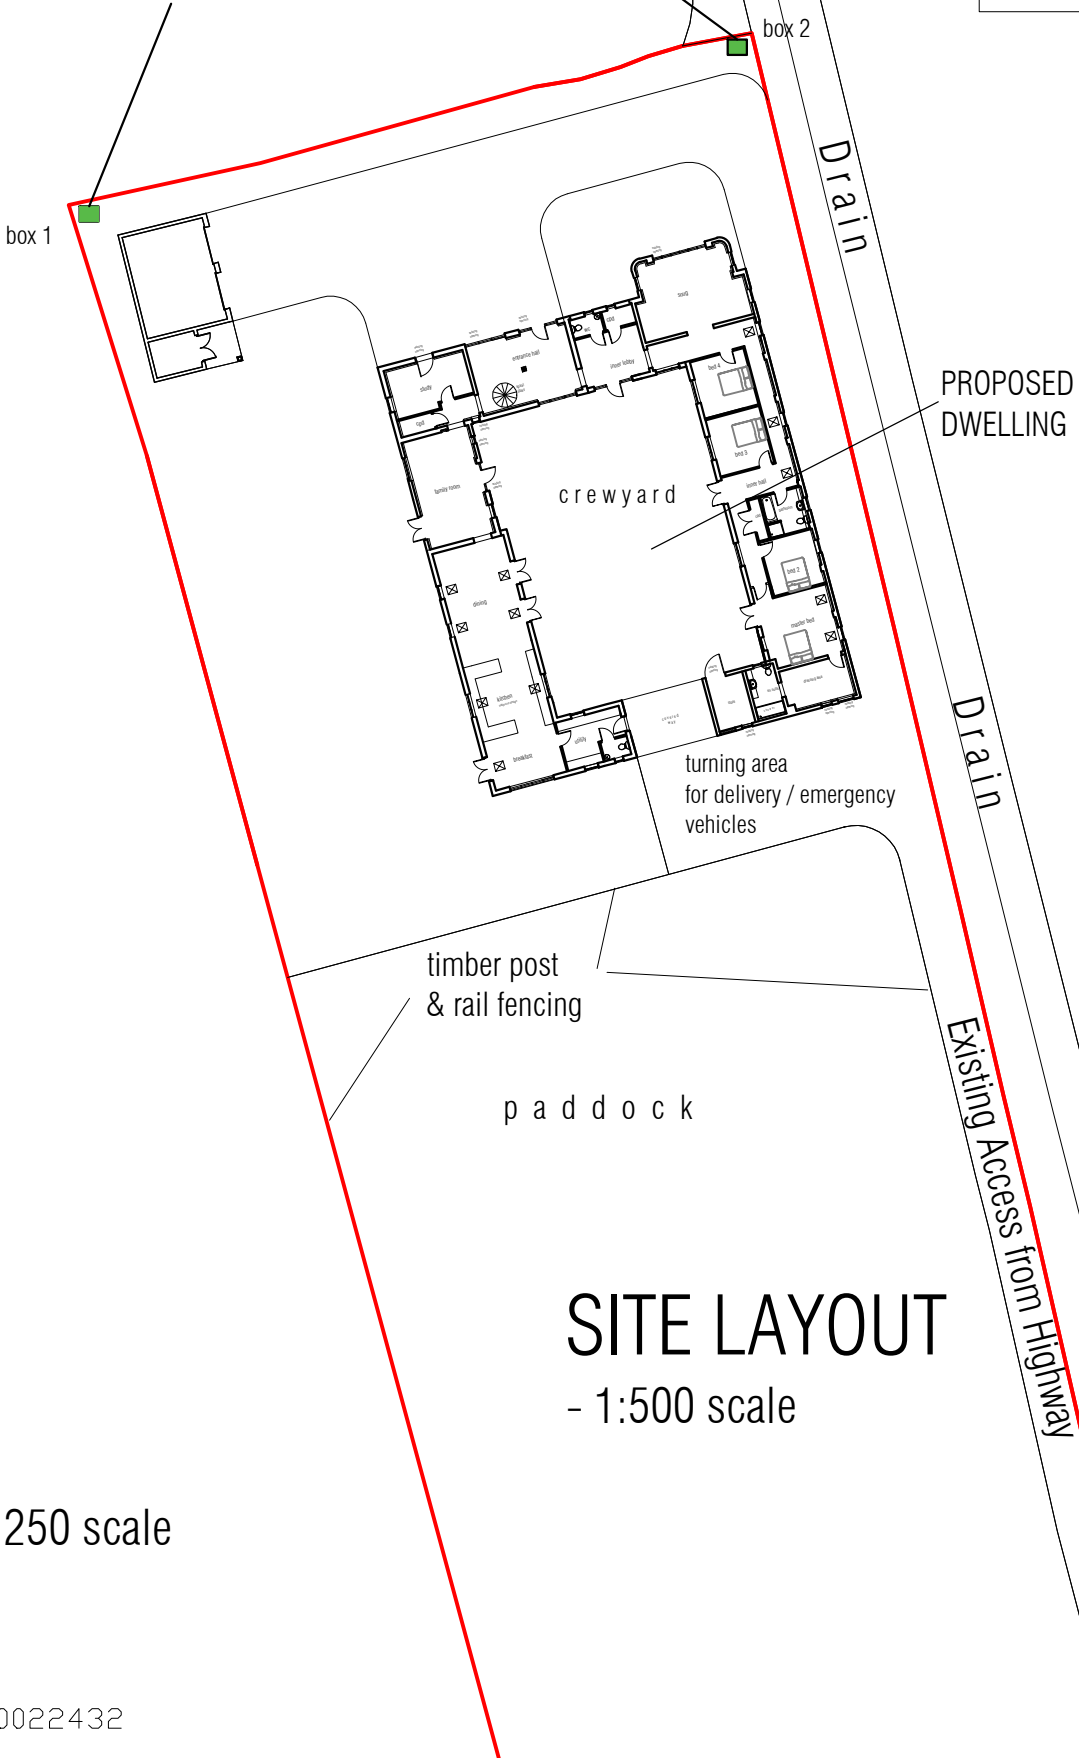

Ordnance Survey (c) Crown Copyright 2019. All rights reserved. Licence number 100022432