

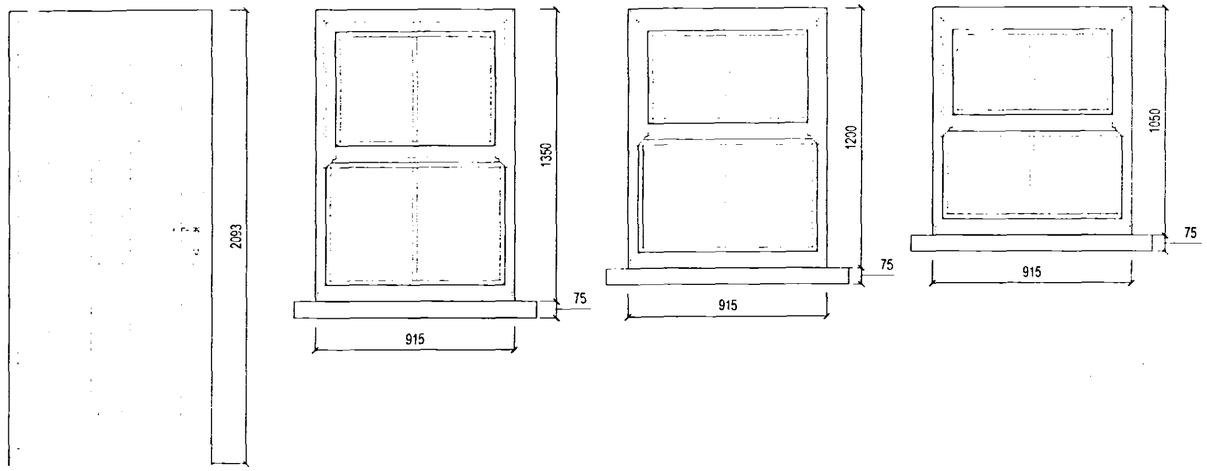



Front E evation Doors and Windows

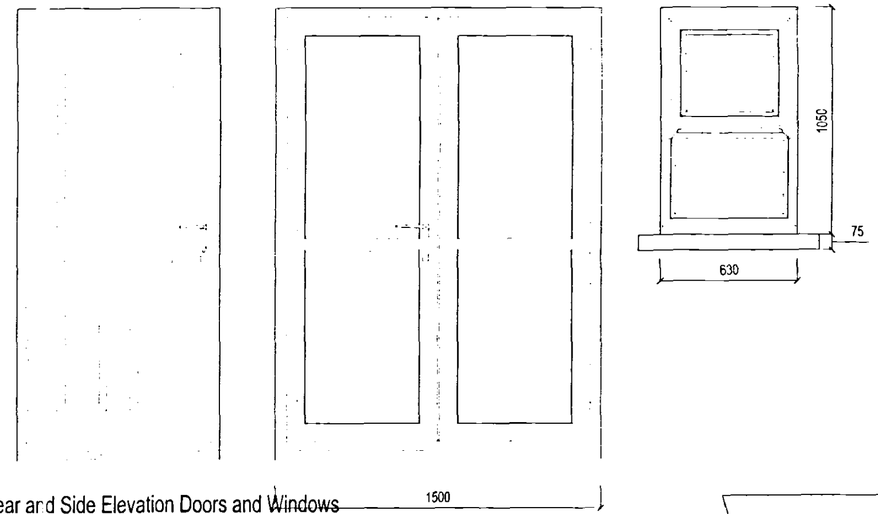


Rear and Side Elevation Doors and Windows

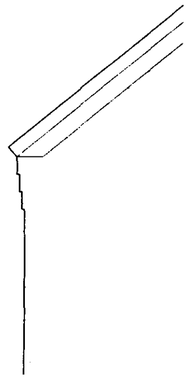


Eaves Detail

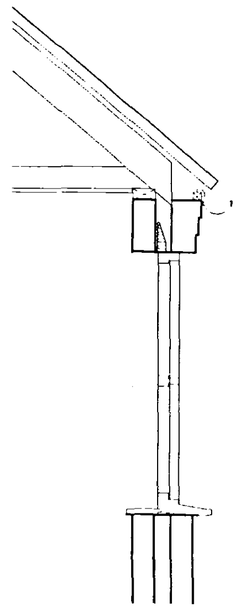


Window Section

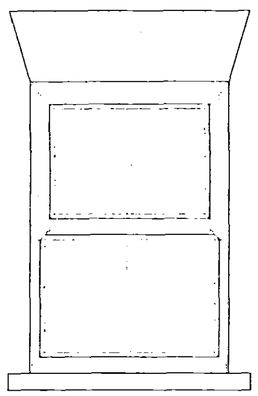

Window Head Detail

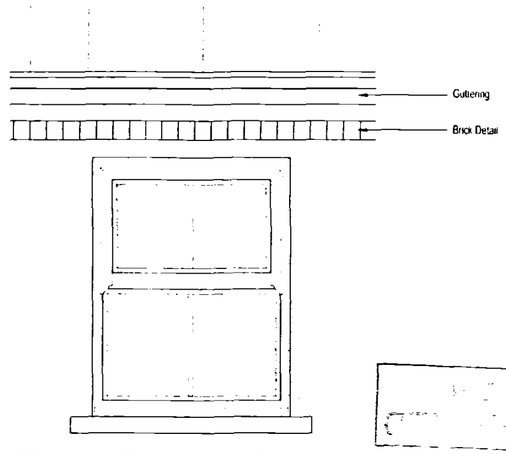

Window and Eaves Elevation Detail

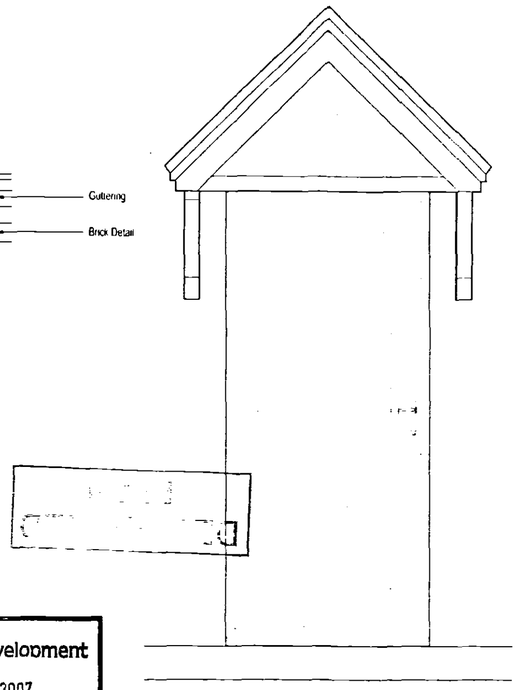

Door Canopy Detail

THIS DRAWING IS FOR THE PURPOSE OF OBTAINING PLANNING PERMISSION ONLY

SHDC
Planning & Development
0 8 JUN 2007
Ref: 785/07

DRAWING
0 6 JUN 2007
ISSUED

Rev.	By	Notes	Date
B	KTC	Cills added to all windows to accord with design sheets	05-06-07
A	KTC	Window widths amended	28-03-07

rdc
Robert Doughty Consultancy
32 High Street, Hemingbrough, Selby, North Yorkshire YO8 6QA
Tel: 01529 421649
Fax: 01529 421350
e-mail: admin@rdconsultancy.co.uk
Web: www.rdconsultancy.co.uk

Client: Taylor Developments
Project: Milestone Lane, Pinchbeck
Drawing title: Planning Details

Job No	Drawing No	Rev	Drawn
798-1	PD01	B	KTC

Scale: 1:20 | Date: 28.02.07 | Checked:

Projects 700-799 798 Taylor Developments 798-1 Proposed development Milestone Lane, Pinchbeck CAD Files 00-RDC Drawings Current Building Regs rev F.dwg 05.06.2007 15:21:16