


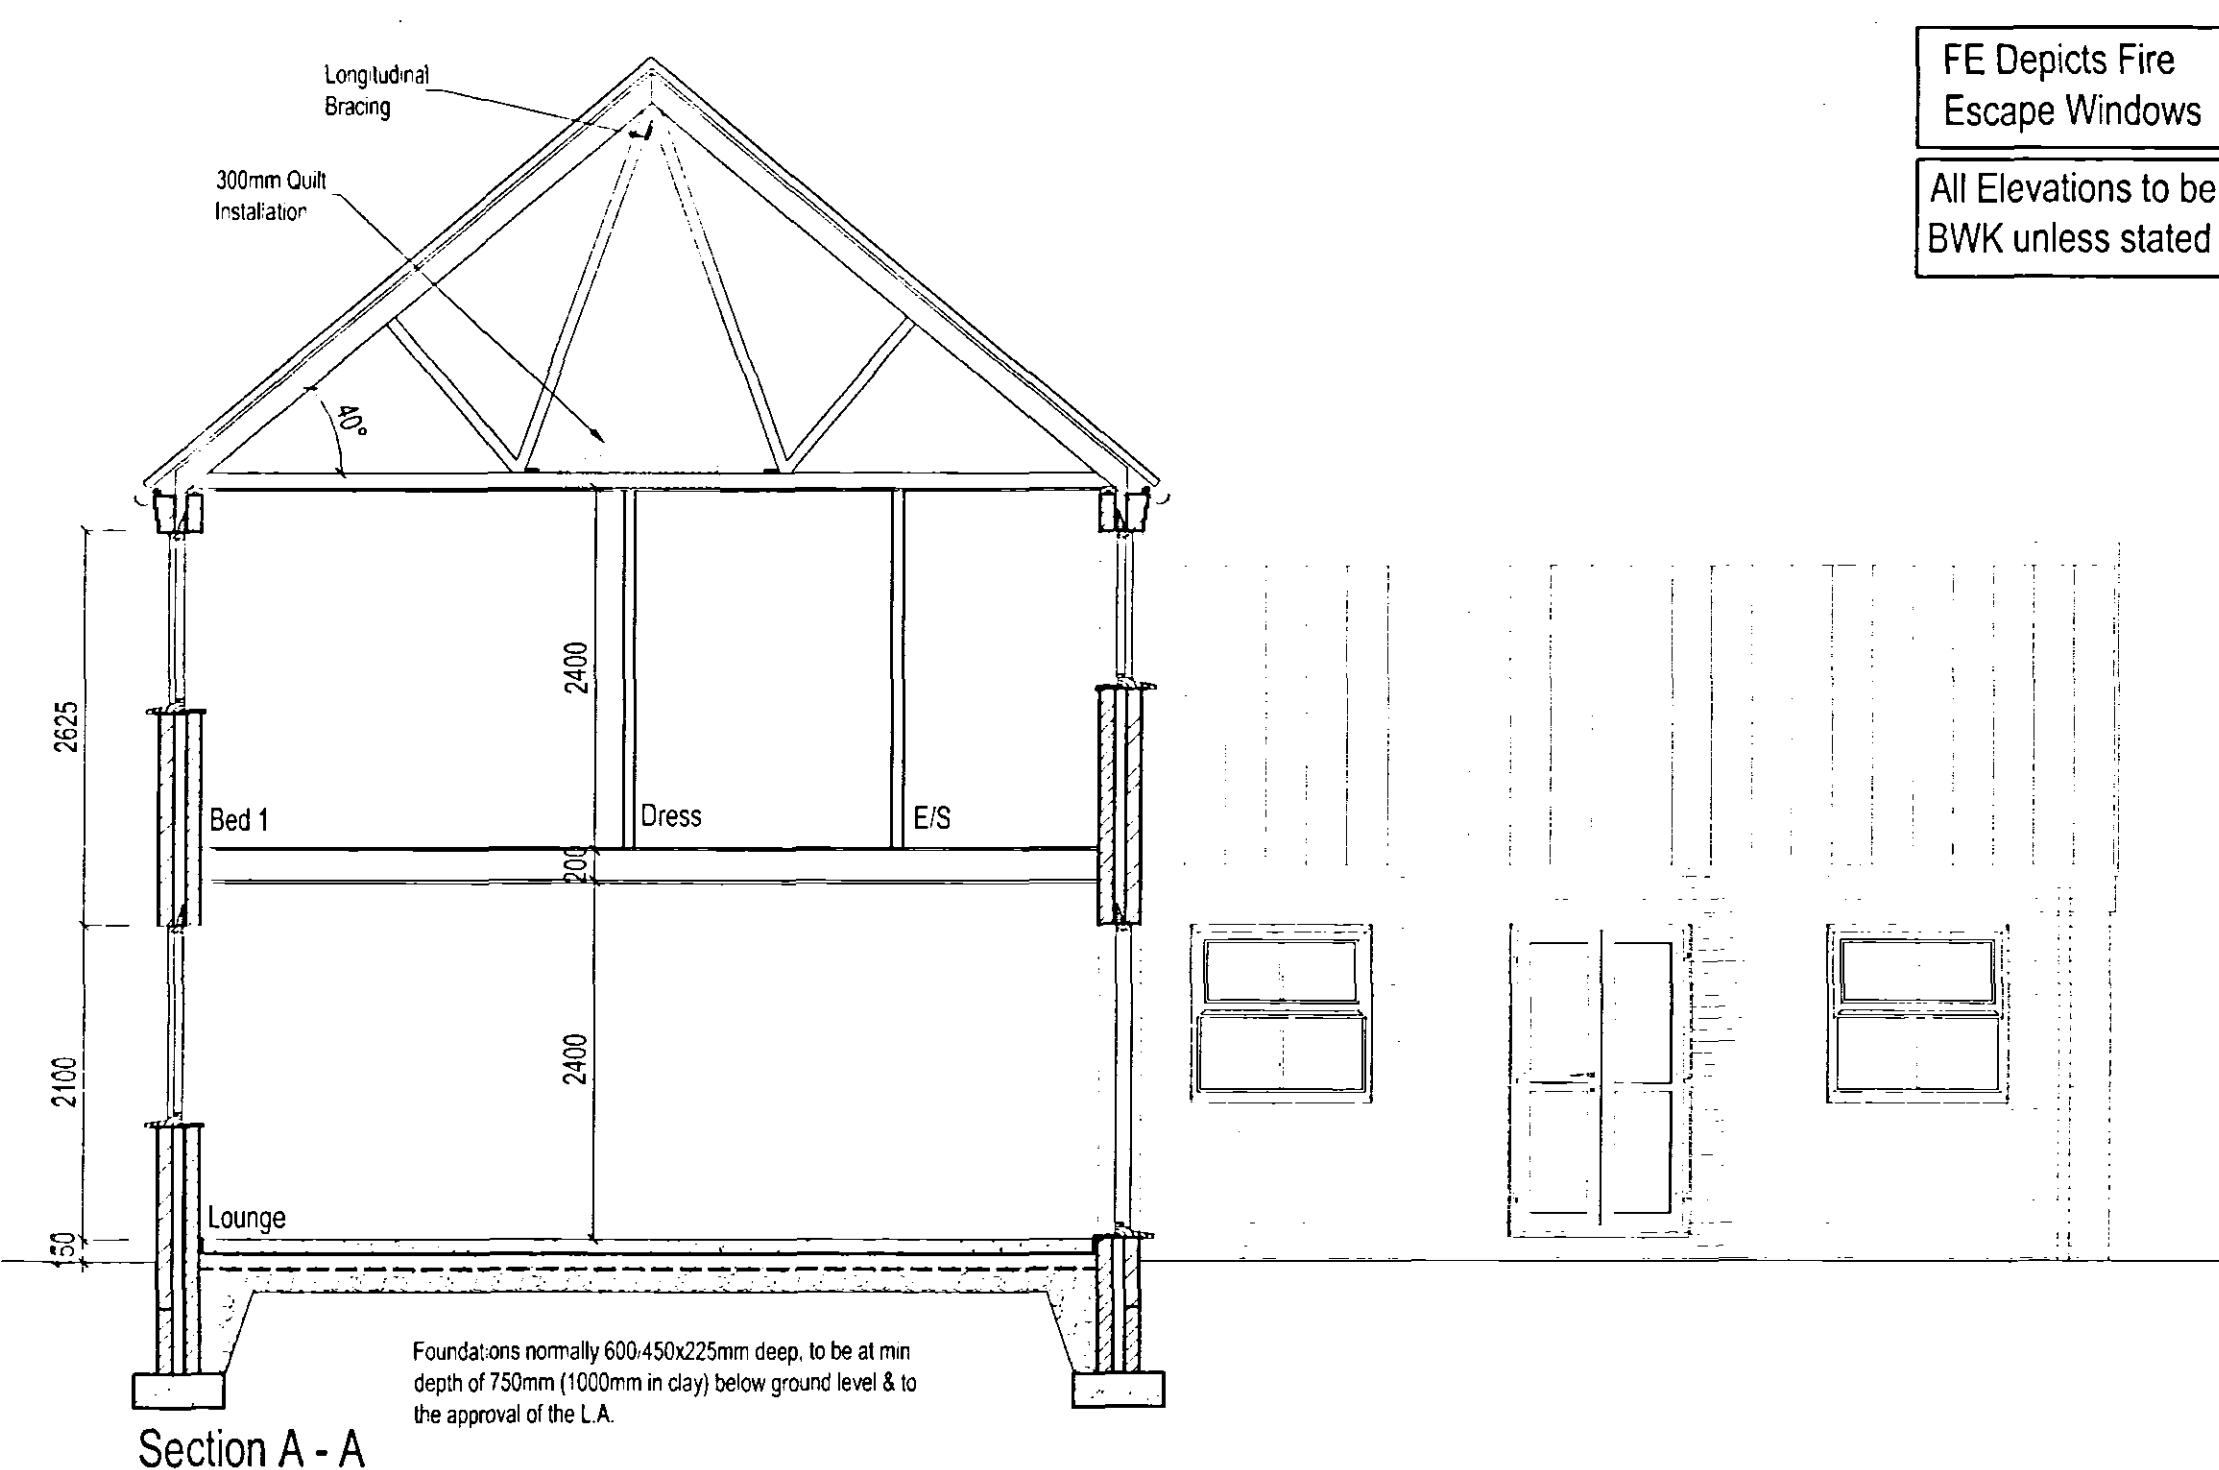

FE Depicts Fire Escape Windows

All Elevations to be BWK unless stated

THIS DRAWING IS FOR THE PURPOSE OF OBTAINING BUILDING REGULATIONS APPROVAL ONLY

Notes

Any Steelwork shown is indicative only. Refer to Engineers details and specification for final Design

Refer to truss manufacturers drawings for truss profiles and sizes of timber sections.



Roof trusses to be designed and fabricated by specialist in accordance with BS:5268:Part3:1985 with spacing at max. 600mm ctrs.

Longitudinal bracing and diagonal rafter and ceiling bracing to be 25x100mm basic section and fixed in accordance with BS:5268:Part3:1985 and NHC requirements. Fixing to be 75x3.35mm galv. round wire nails to each trussed rafter member.

Roof ventilation using proprietary eaves and ridge vents in accordance with Approved Document F2.

Please Note : These drawings may be subject to the CDM Regulations and should be considered prior to work commencing on site

Openings	Schedule	
Opening No	Opening Width	Opening Height
1	1200	1200
2	934	2100
3	1200	1200
4	1200	2100
5	915	1050
6	1200	1200
7	1200	2034
8	1200	1200
9	1200	1200
10	934	2100
11	1200	1050
12	1200	1050
13	1200	1050
14	1200	1200
15	1200	1200
16	900	2034
17	1160	2034
18	900	2034
19	900	2034
20	900	2034
21	750	2034
22	900	2034
23#	1200	1200
24#	915	1200
25#	1200	1200
26	1200	1050
27	915	1200
28	915	1050
29#	1200	1200
30	1200	1200
31	830	2034
32	830	2034
33	830	2034
34	750	2034
35	830	2034
36	900	2034
37	750	2034

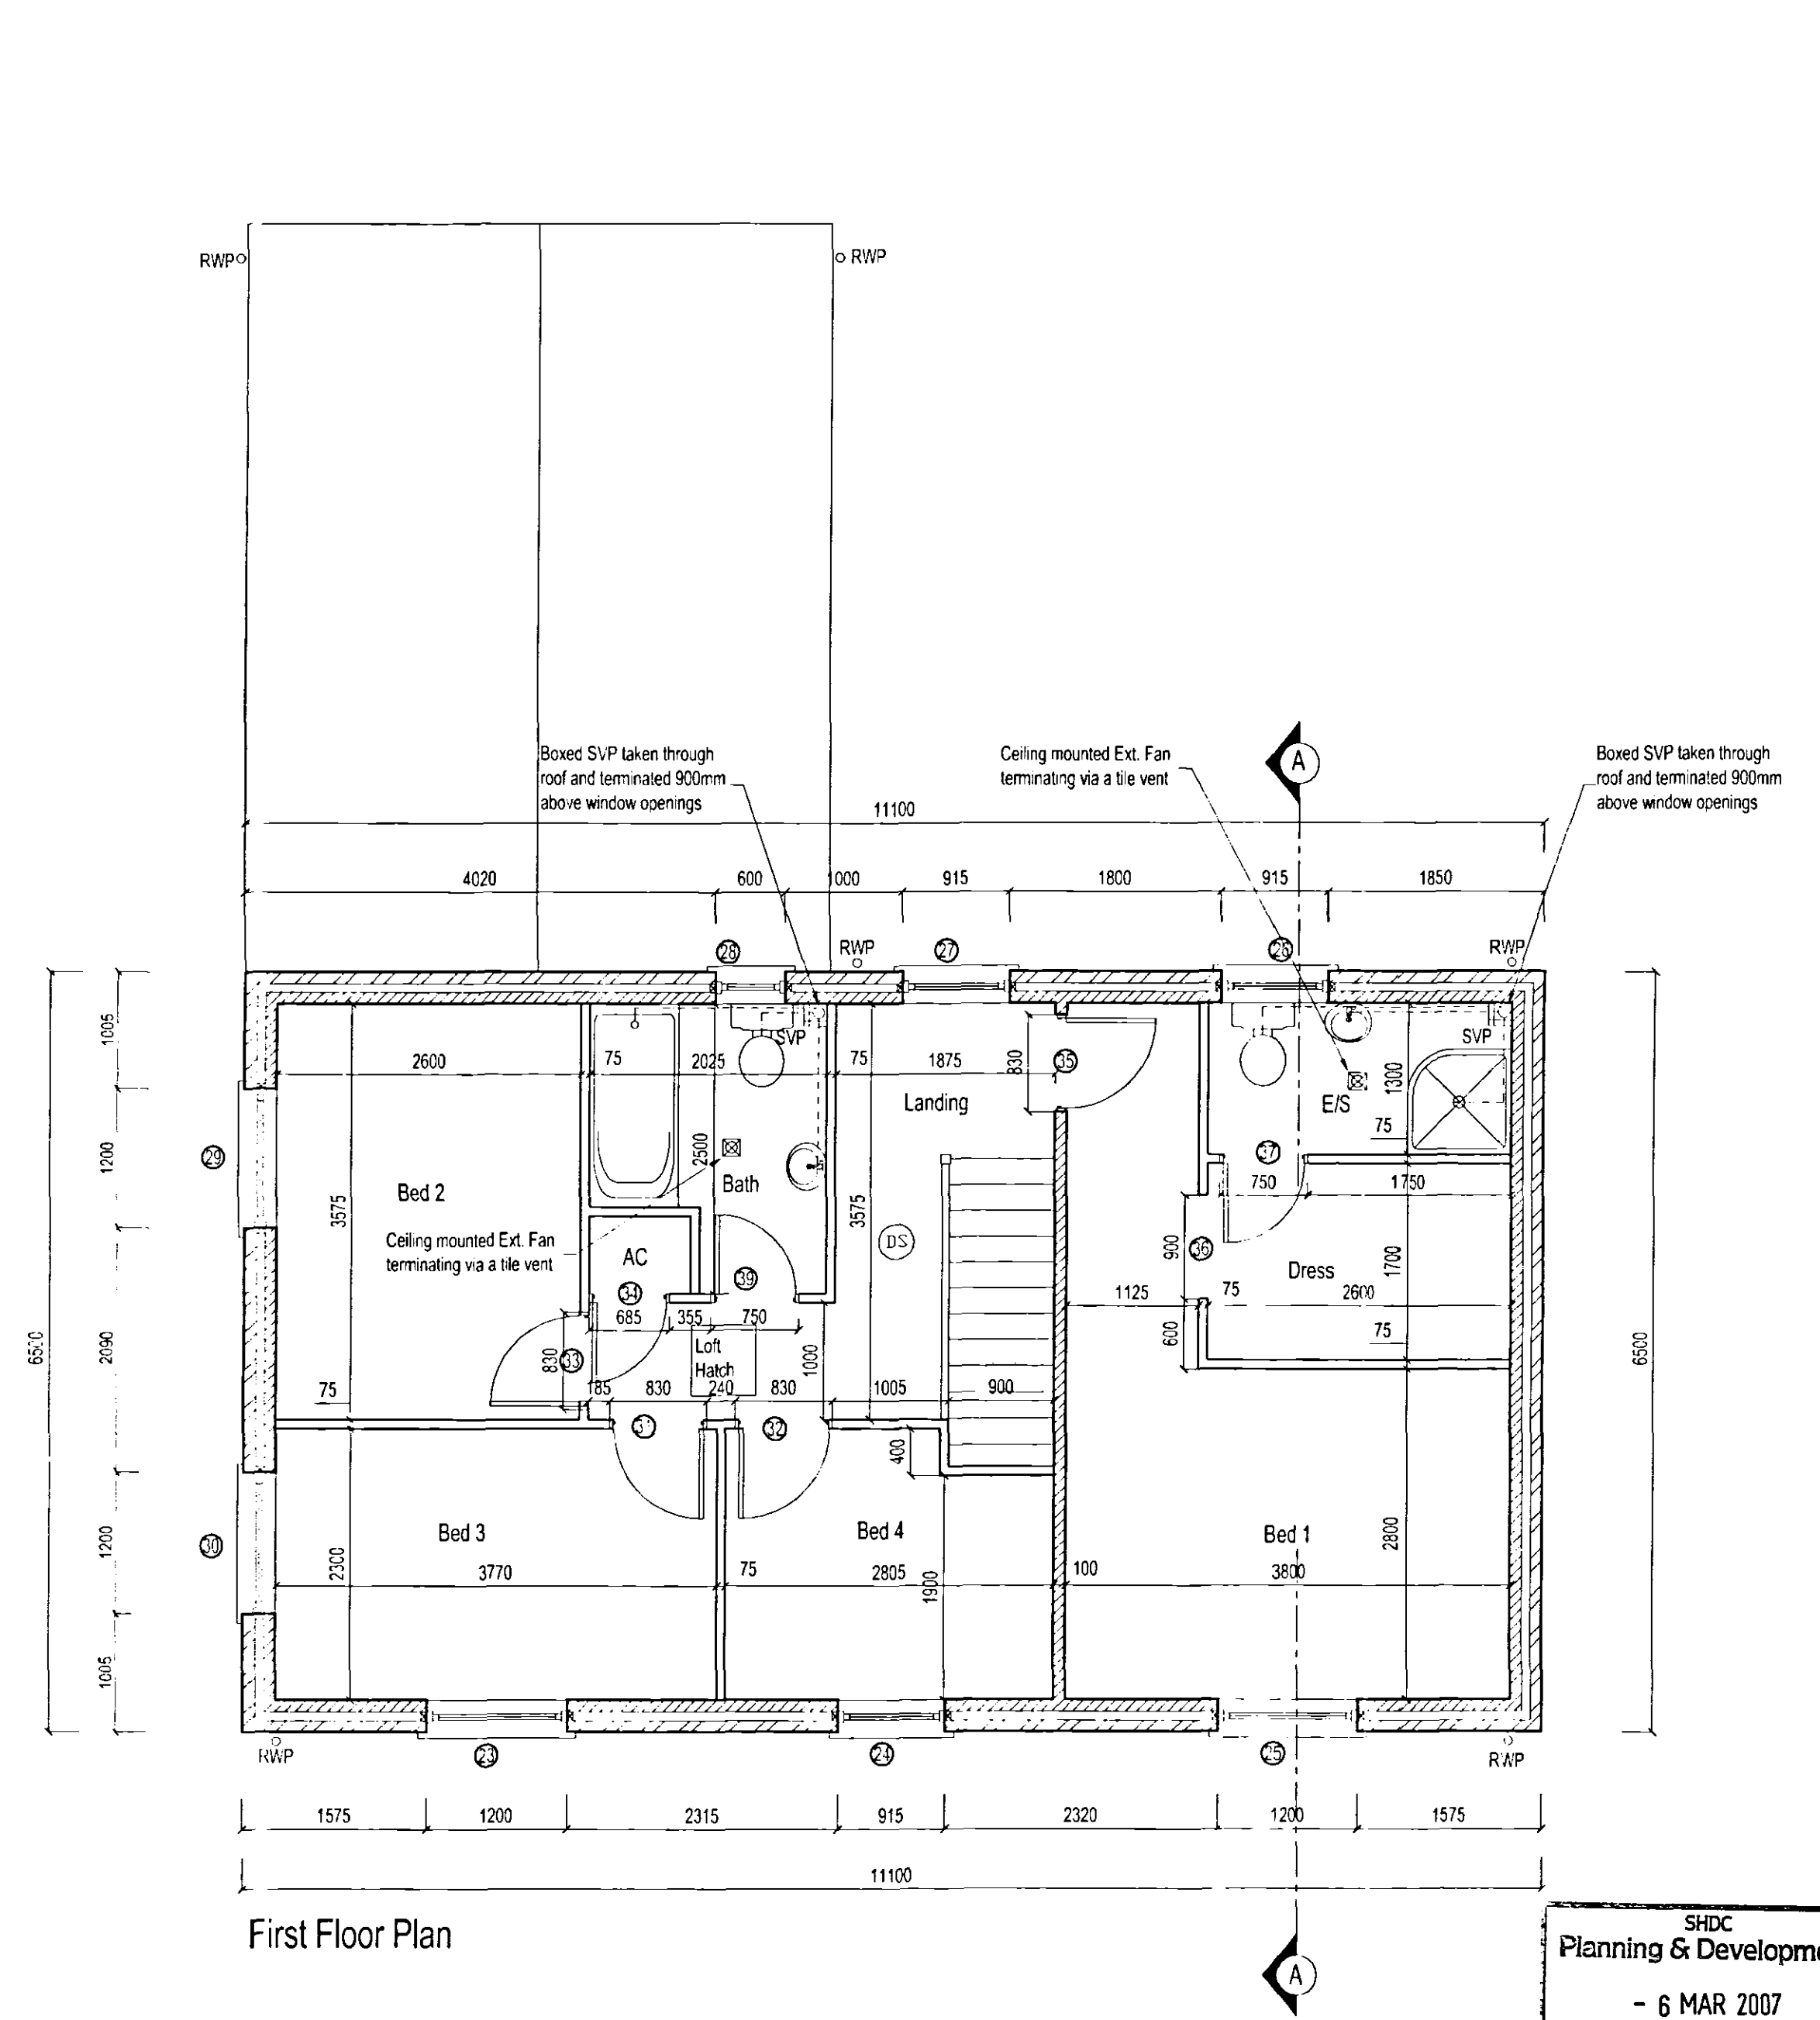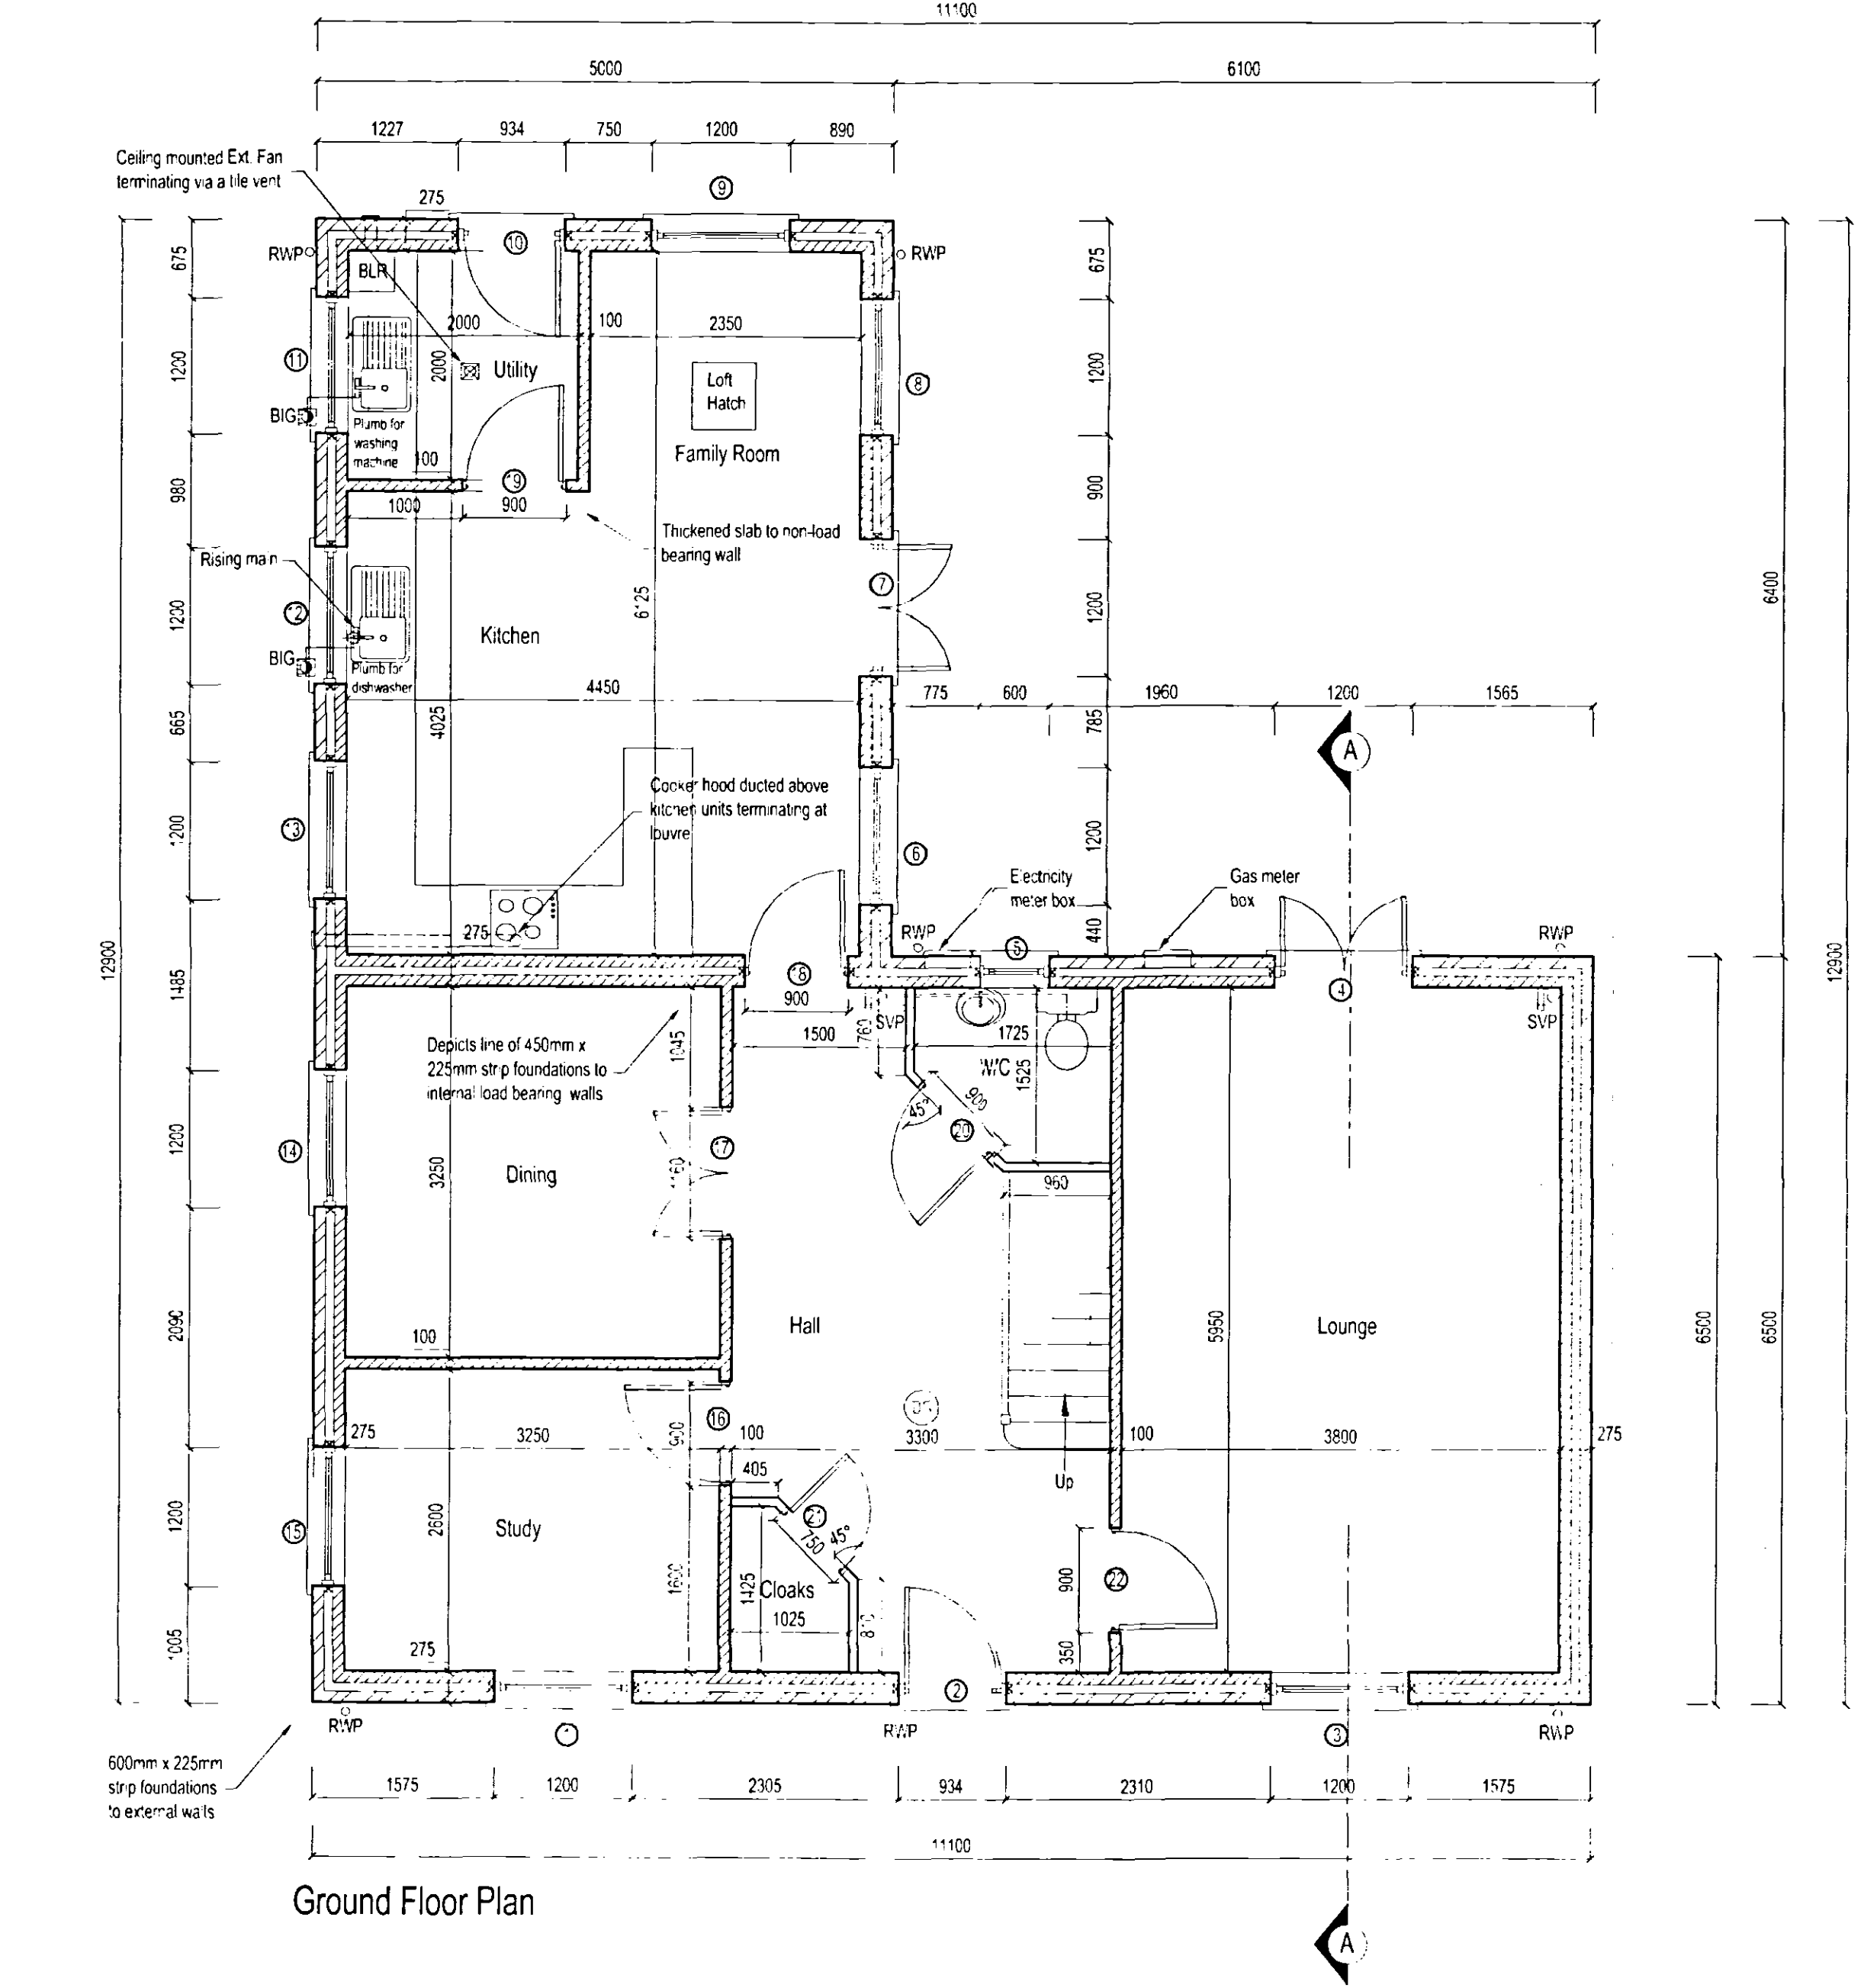

Fire Escape Window

CANINE UNITS SPECIFIED UNITS TO BE CONFIRMED WITH LINTOL MANUFACTURERS SCHEDULE

ALL FIRST FLOOR WINDOWS TO BE FITTED WITH PROJECTING HINGES FOR CLEANING PURPOSES ALL WINDOWS TO HABITABLE ROOMS TO BE FITTED WITH FIRE ESCAPE PROJECTING HINGES

B	KTC	Gas and Electricity Meter boxes added	01-03-07
A	KTC	Amendments made to accord with clients comments	07-02-07

rdc Robert Doughty Consultancy		32 High Street, Helpingsham Steadford, Lincolnshire NG34 0RA Tel: 01529 421646 Fax: 01529 421358 Email: admin@rdc-landplan.co.uk Web: www.rdc-landplan.co.uk	
Client: Tayler Developments			
Project: Milestone Lane, Pinchbeck			
Drawing title: Building Regulation Plot 1			
Job No. 788-1	Drawing No. BR01	Rev. B	Drawn KTC
Scale 1:50 1:100	Date 23-11-06	Checked	

DRAWING
05 MAR 2007
ISSUED

SHDC
Planning & Development
- 6 MAR 2007