
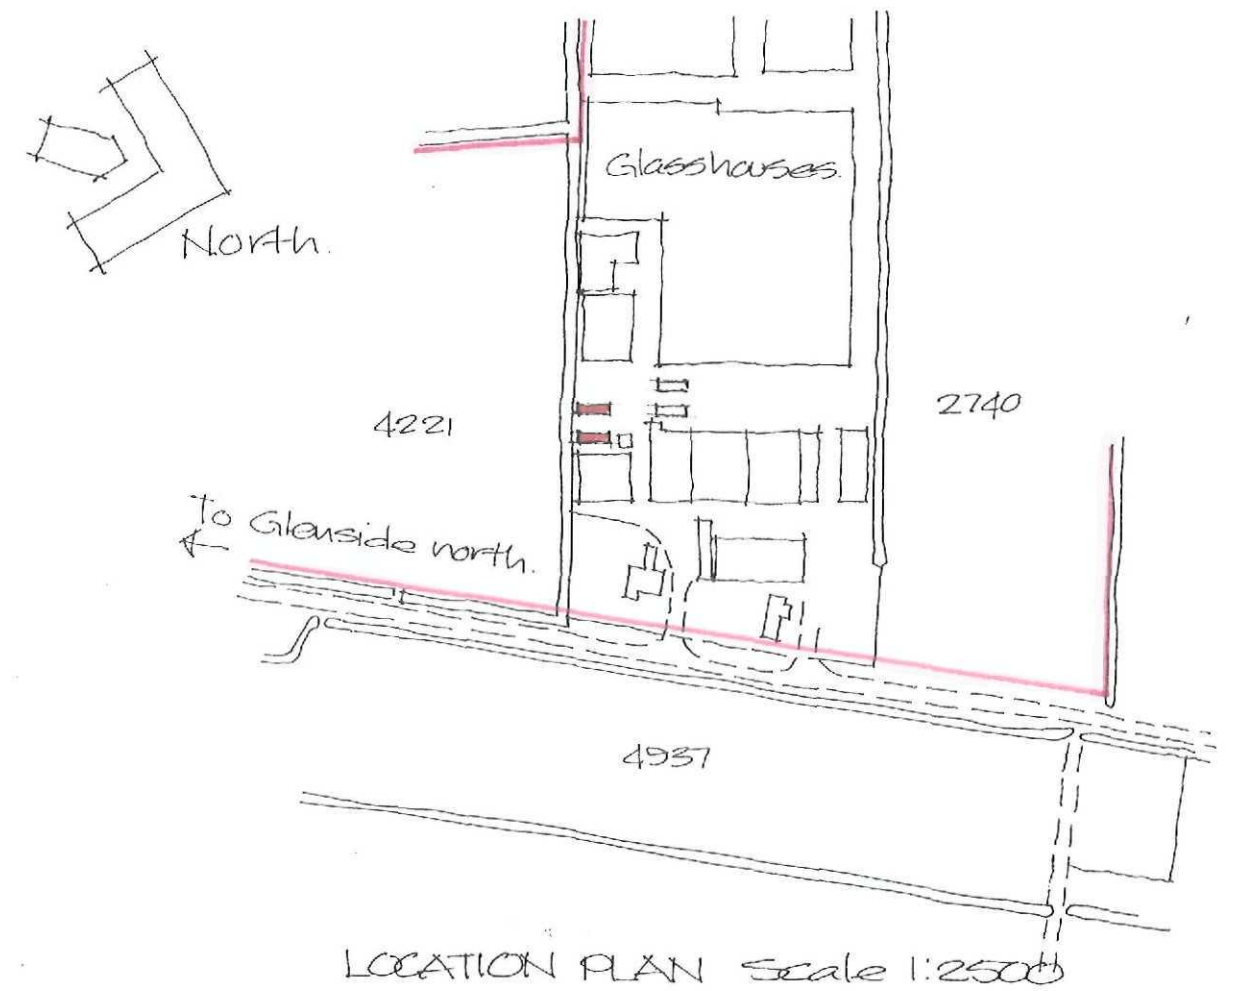


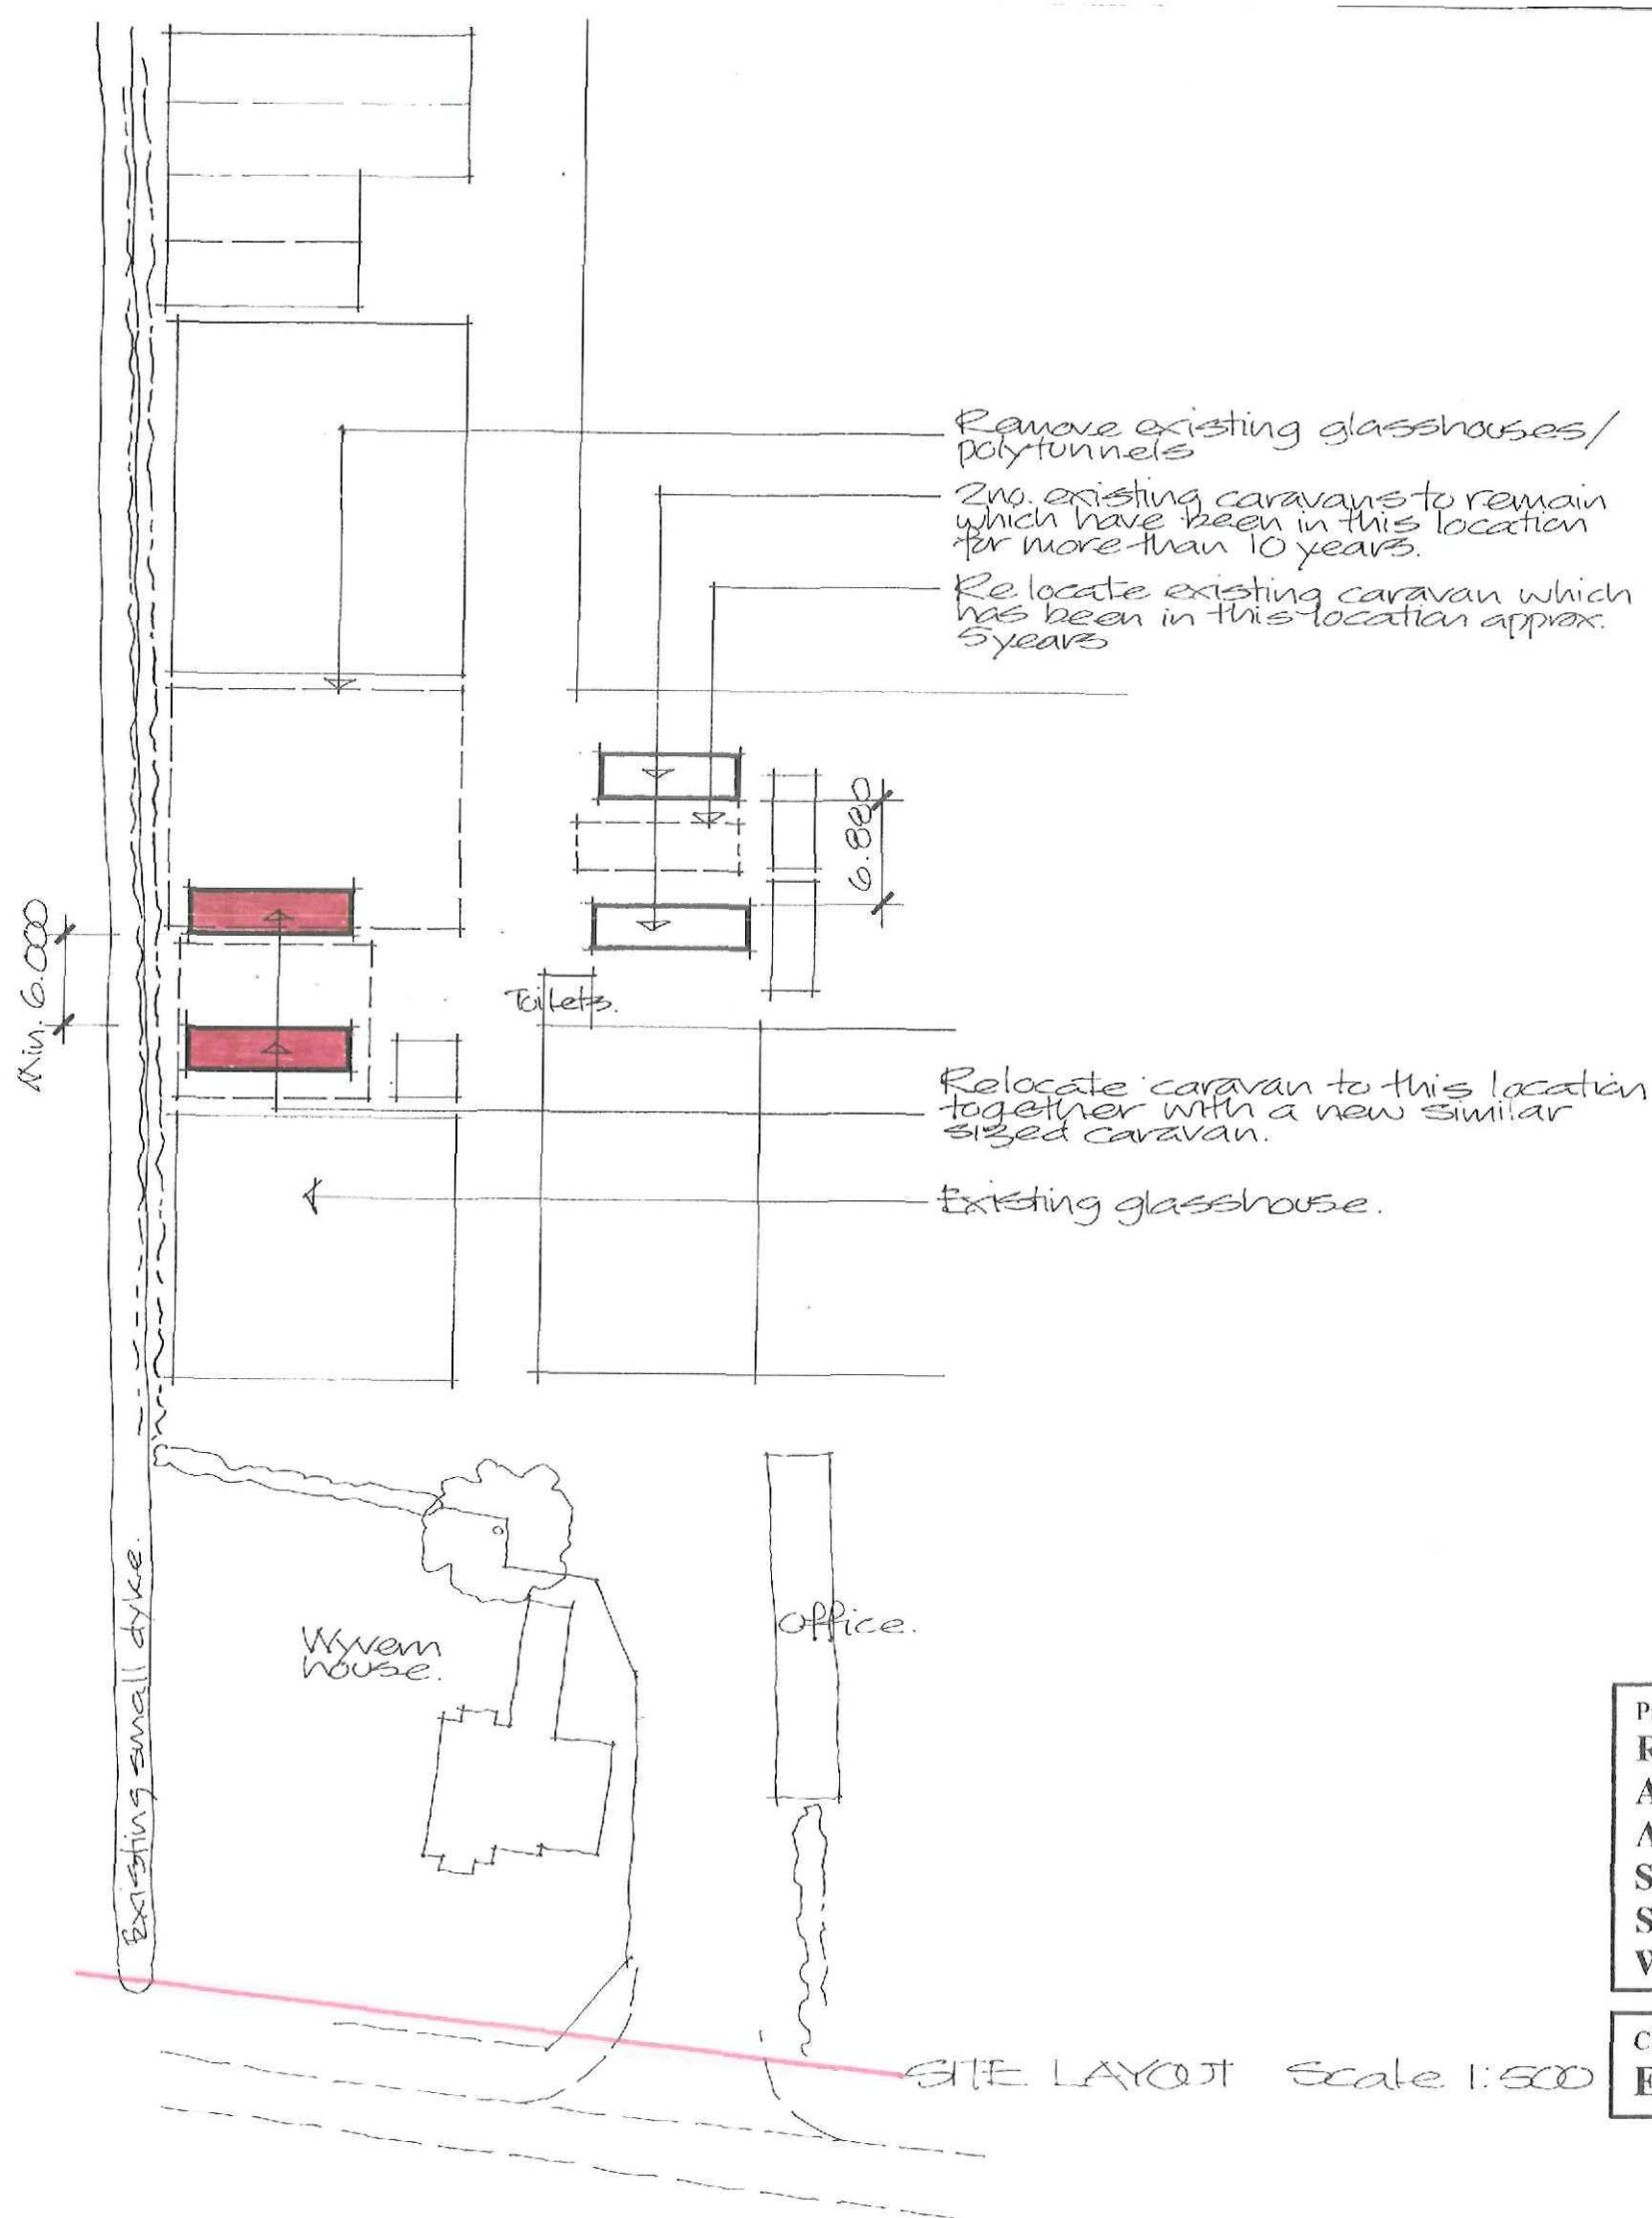

Project
**RETAIN TWO EXISTING CARAVANS
 AND SITE TWO FURTHER CARAVANS
 ALL FOR THE ACCOMMODATION OF
 SEASONAL WORKERS,
 SMALL DROVE LANE,
 WEST PINCHBECK, SPALDING.**

Client
E M COLE (FARMS) LTD

ALAN HORNSBY
 ARCHITECTURAL SERVICES LTD
 "Little Acre"
 35 Peak Hill, Cowbit,
 Spalding, Lincs. PE12 6AW
 Tel. Holbeach (01406) 380591

Scale 1:500 & 1:2500 Drg. no. 10/12/01
 Date April 2010