

CDM NOTE:
The design has been undertaken as far as possible to avoid risks to health and safety or to reduce and control the effects of any unavoidable risks.
Any relevant information identifying risks which are not able to be eliminated will be included within the project Health and Safety file.

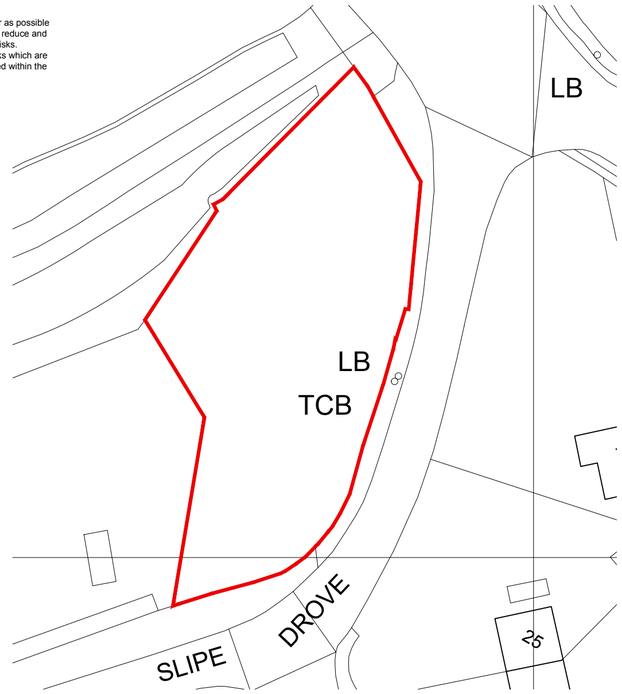


Existing Block Plan **1:500**

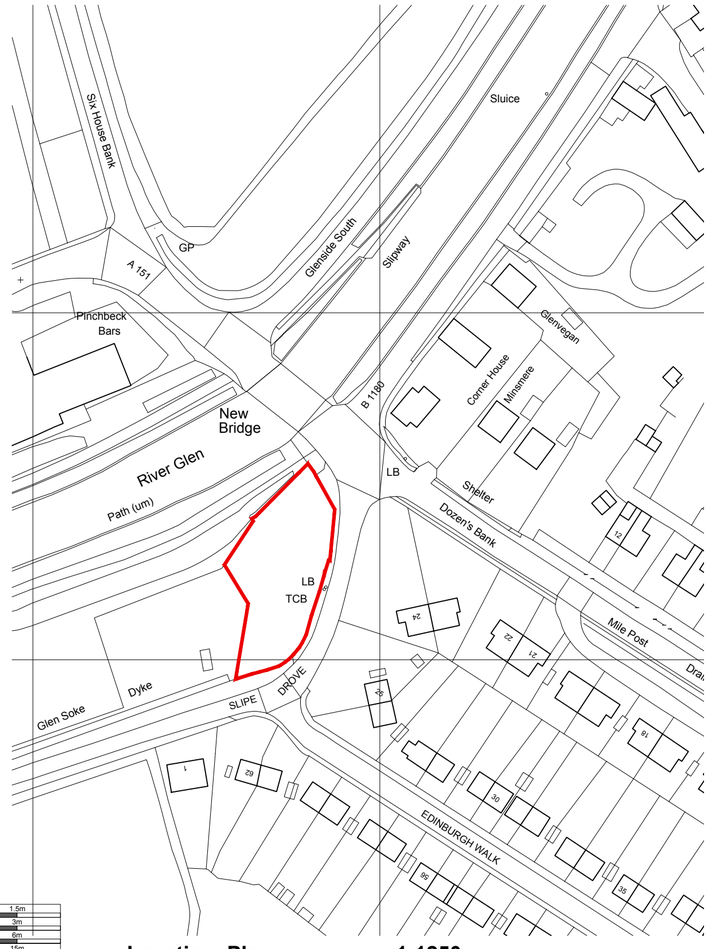

1:50	0	0.5m	1m	1.5m
1:100	0	1m	2m	3m
1:200	0	2m	4m	6m
1:500	0	5m	10m	15m
1:1250	0	10m	20m	30m	40m
1:2500	0	20m	40m	60m	80m

Location Plan **1:1250**

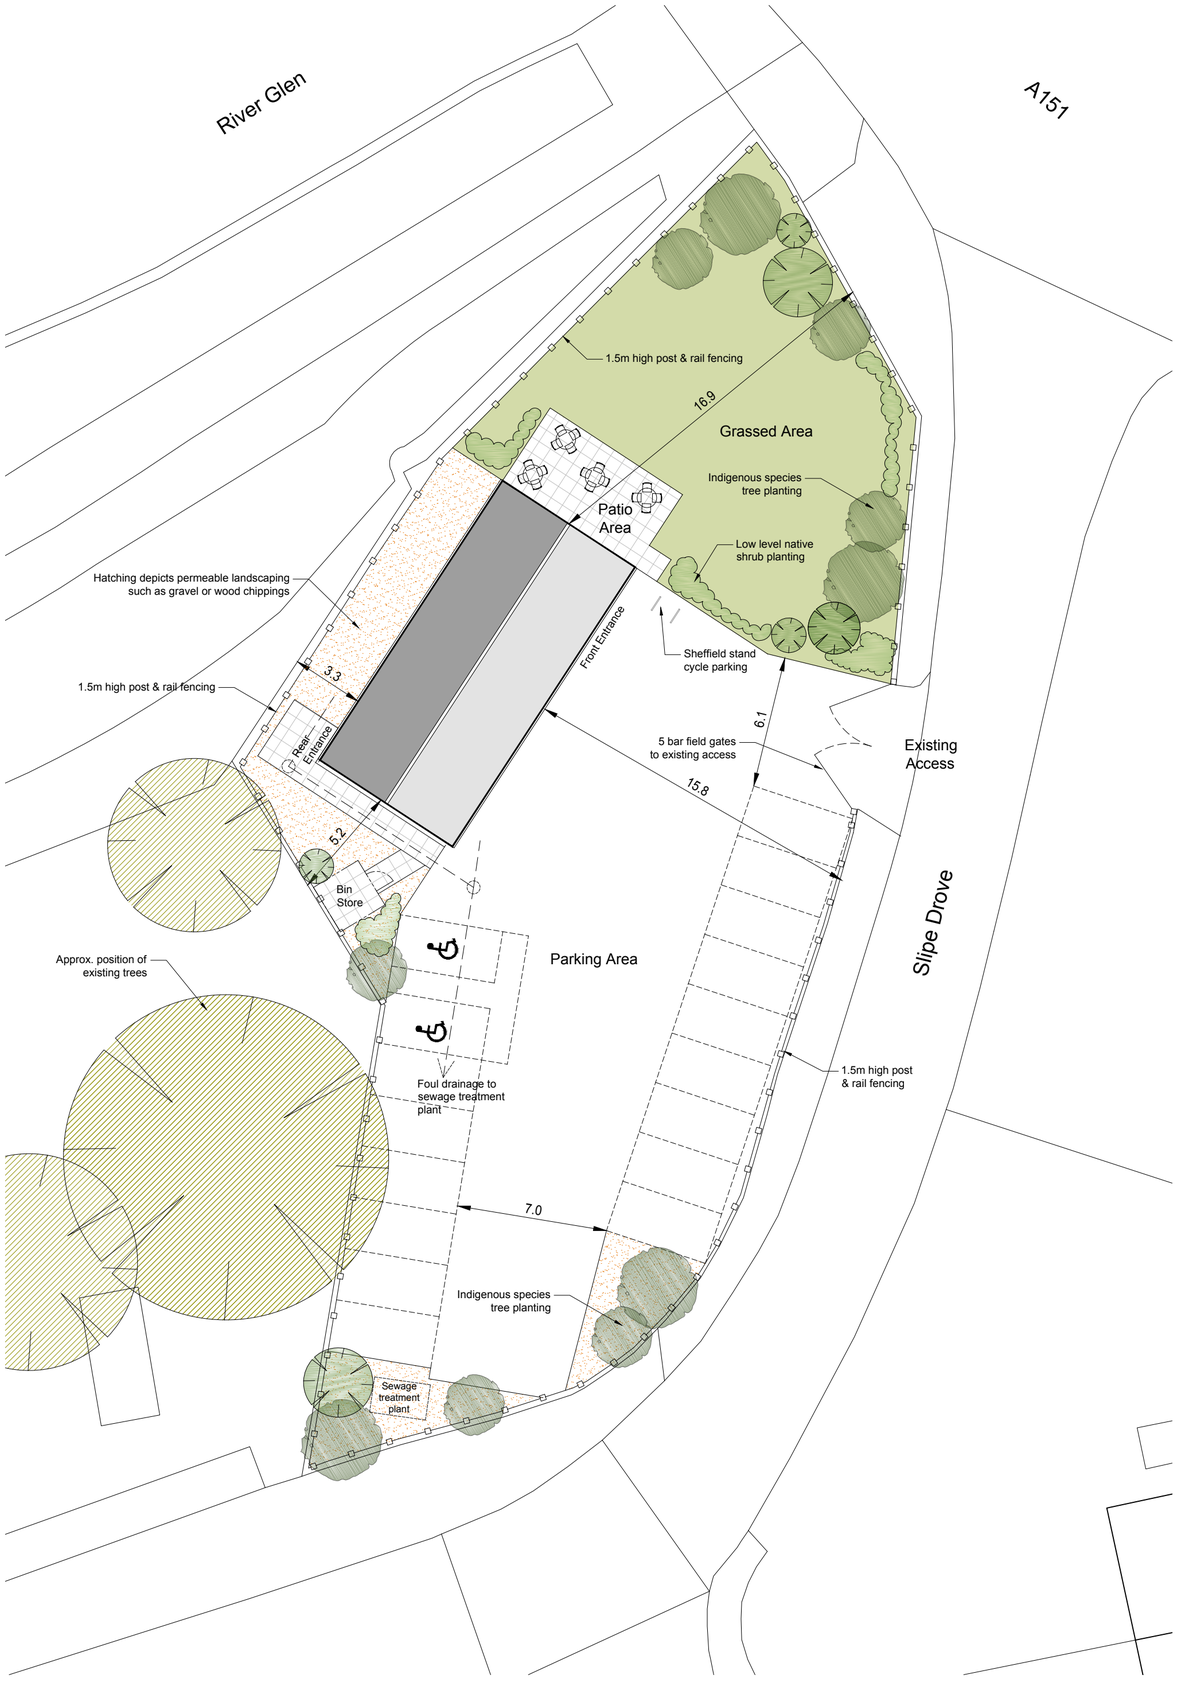

Proposed Block Plan **1:200**

Serial number: 109742

© Crown copyright and database right 2017
Ordnance Survey licence 100048957
Reproduction in whole or in part is prohbited without the prior permission of Ordnance Survey

N

THIS DRAWING IS FOR THE PURPOSE OF OBTAINING PLANNING PERMISSION ONLY

REV A - 06/03/17 - Width of building reduced, parking additions
Revisions:

JB Architectural Design Services
24 Risegate Road, Gosberton
Spalding, Lincs. PE11 4EZ
M: 07837 735718
E: info@brammadesign.co.uk
W: www.brammadesign.co.uk

Client:
Sheard Enterprises Ltd

Project:
Former New Bridge Inn Site
West Pinchbeck

Drawing:
Village store & community cafe
Location & Block Plans

Scales:	Paper Size:	Date:	Drawn:
1:200, 1:500, 1:1250	A2	21/02/17	JRB

Drawing Number: 106-01-01-LBP01 Rev:

Do not scale or measure from this drawing. All dimensions to be checked on site or in the workshop before work commences. All discrepancies should be reported to the above office. This drawing should be read in conjunction with any associated specifications, standard details, Architects &/or Engineers drawings/details along with any other relevant information. The copyright to this drawing is owned by JB Architectural Design Services