

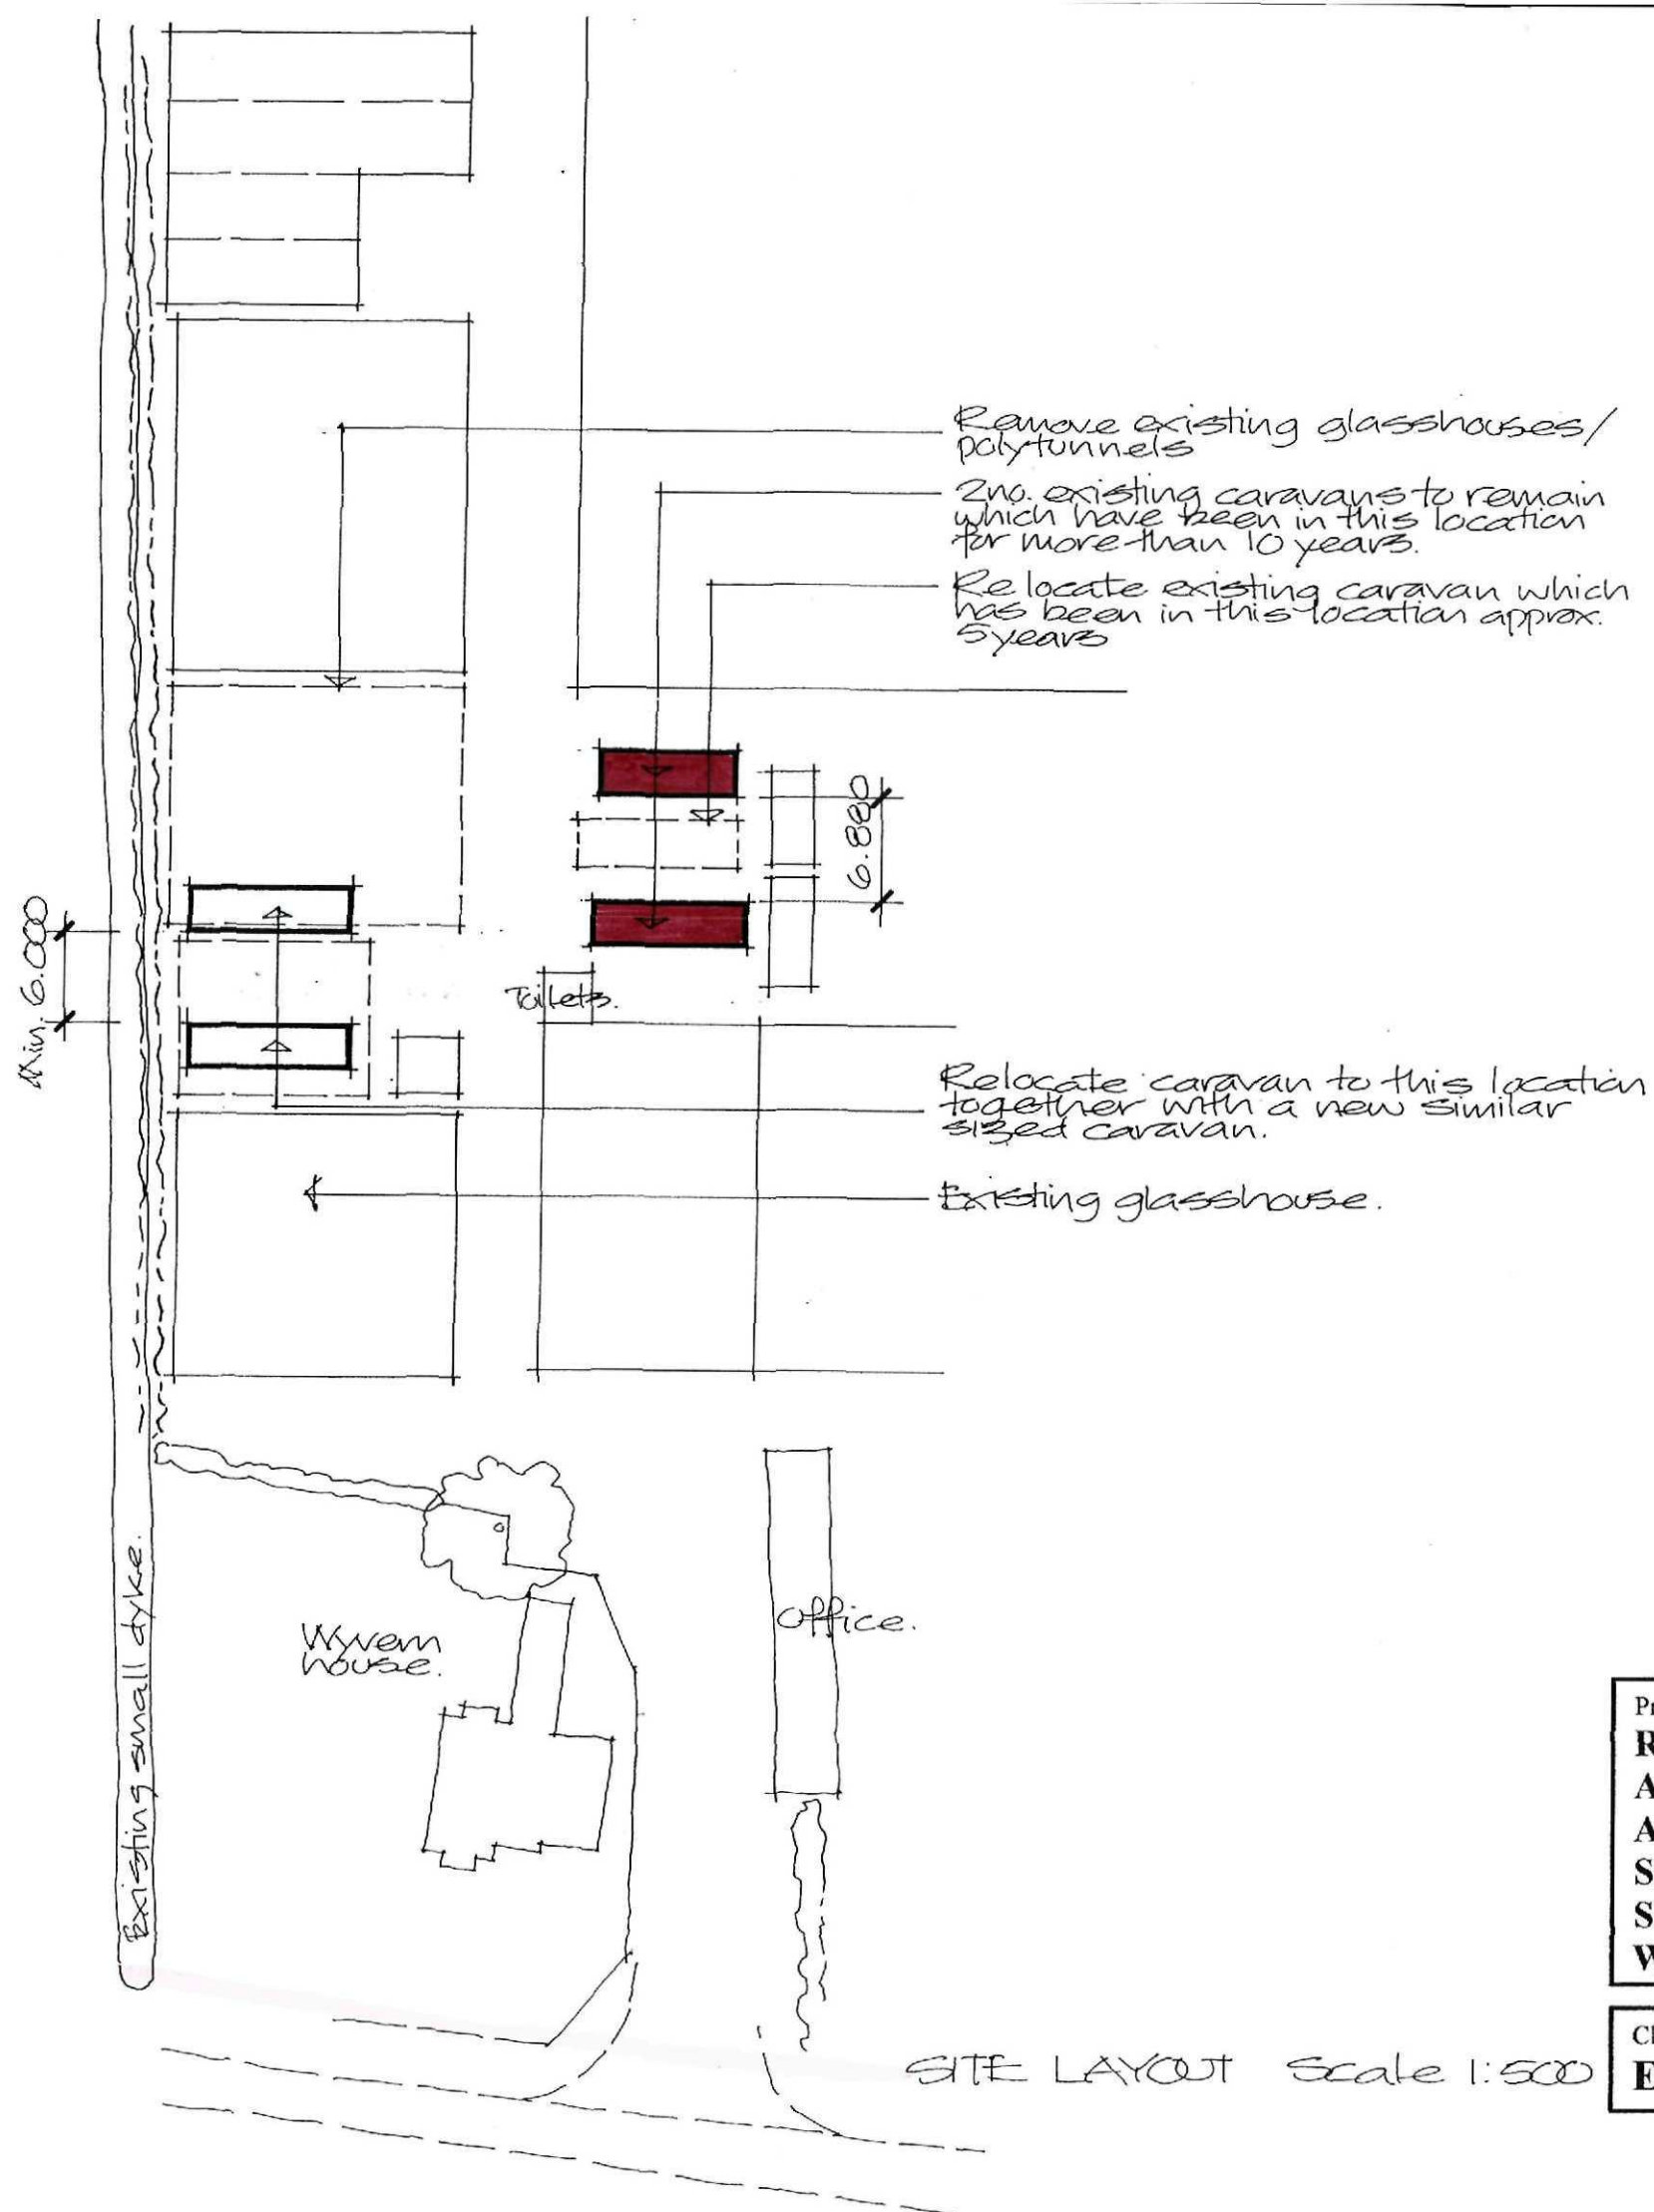


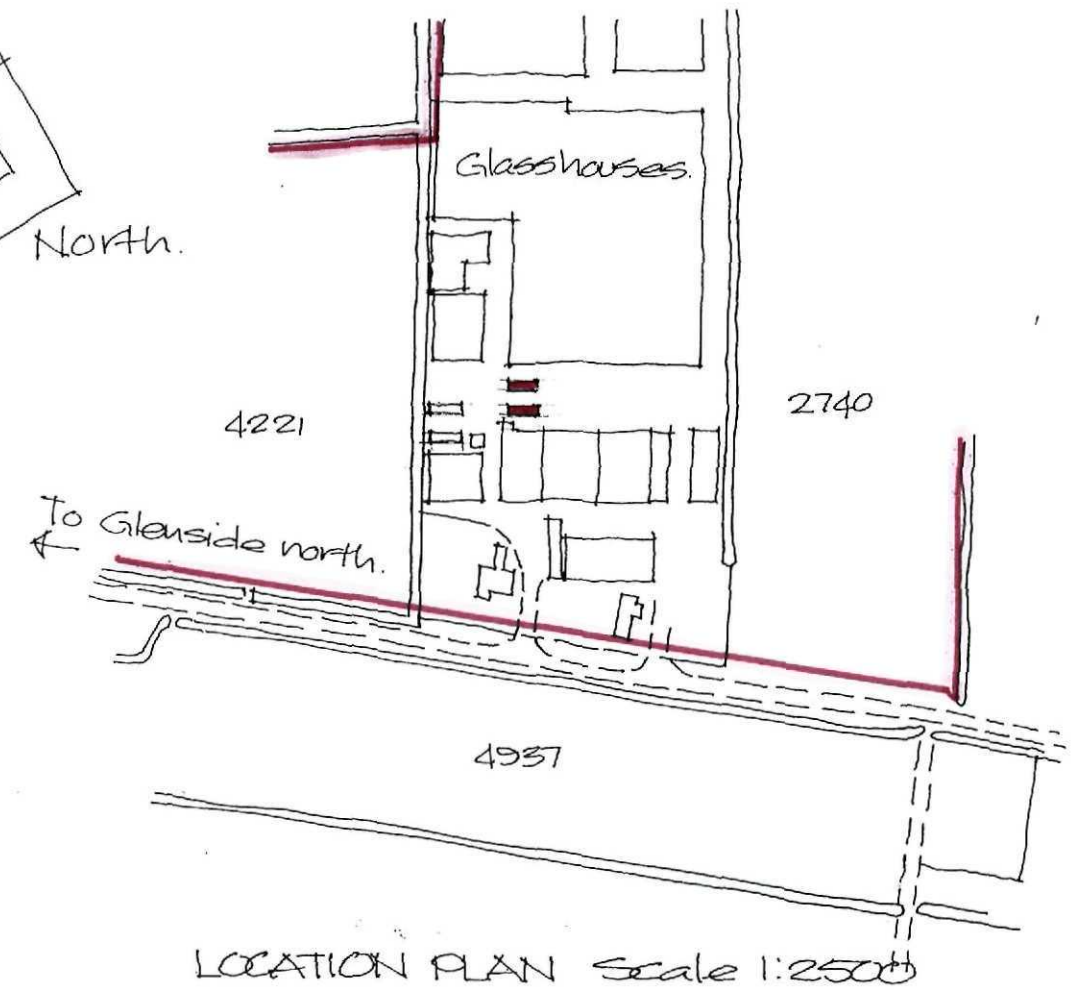

SITE LAYOUT Scale 1:500

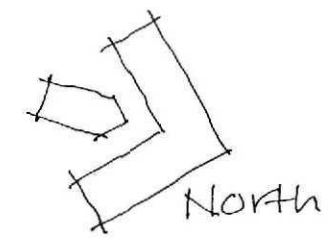

Project  
**RETAIN TWO EXISTING CARAVANS  
AND SITE TWO FURTHER CARAVANS  
ALL FOR THE ACCOMMODATION OF  
SEASONAL WORKERS,  
SMALL DROVE LANE,  
WEST PINCHBECK, SPALDING.**

Client  
**E M COLE (FARMS) LTD**

**ALAN HORNSBY**  
 ARCHITECTURAL SERVICES LTD  
 "Little Acre"  
 35 Peak Hill, Cowbit,  
 Spalding, Lincs. PE12 6AW  
 Tel. Holbeach (01406) 380591

Scale 1:500 & 1:2500 Drg. no. 10/12/01  
 Date April 2010