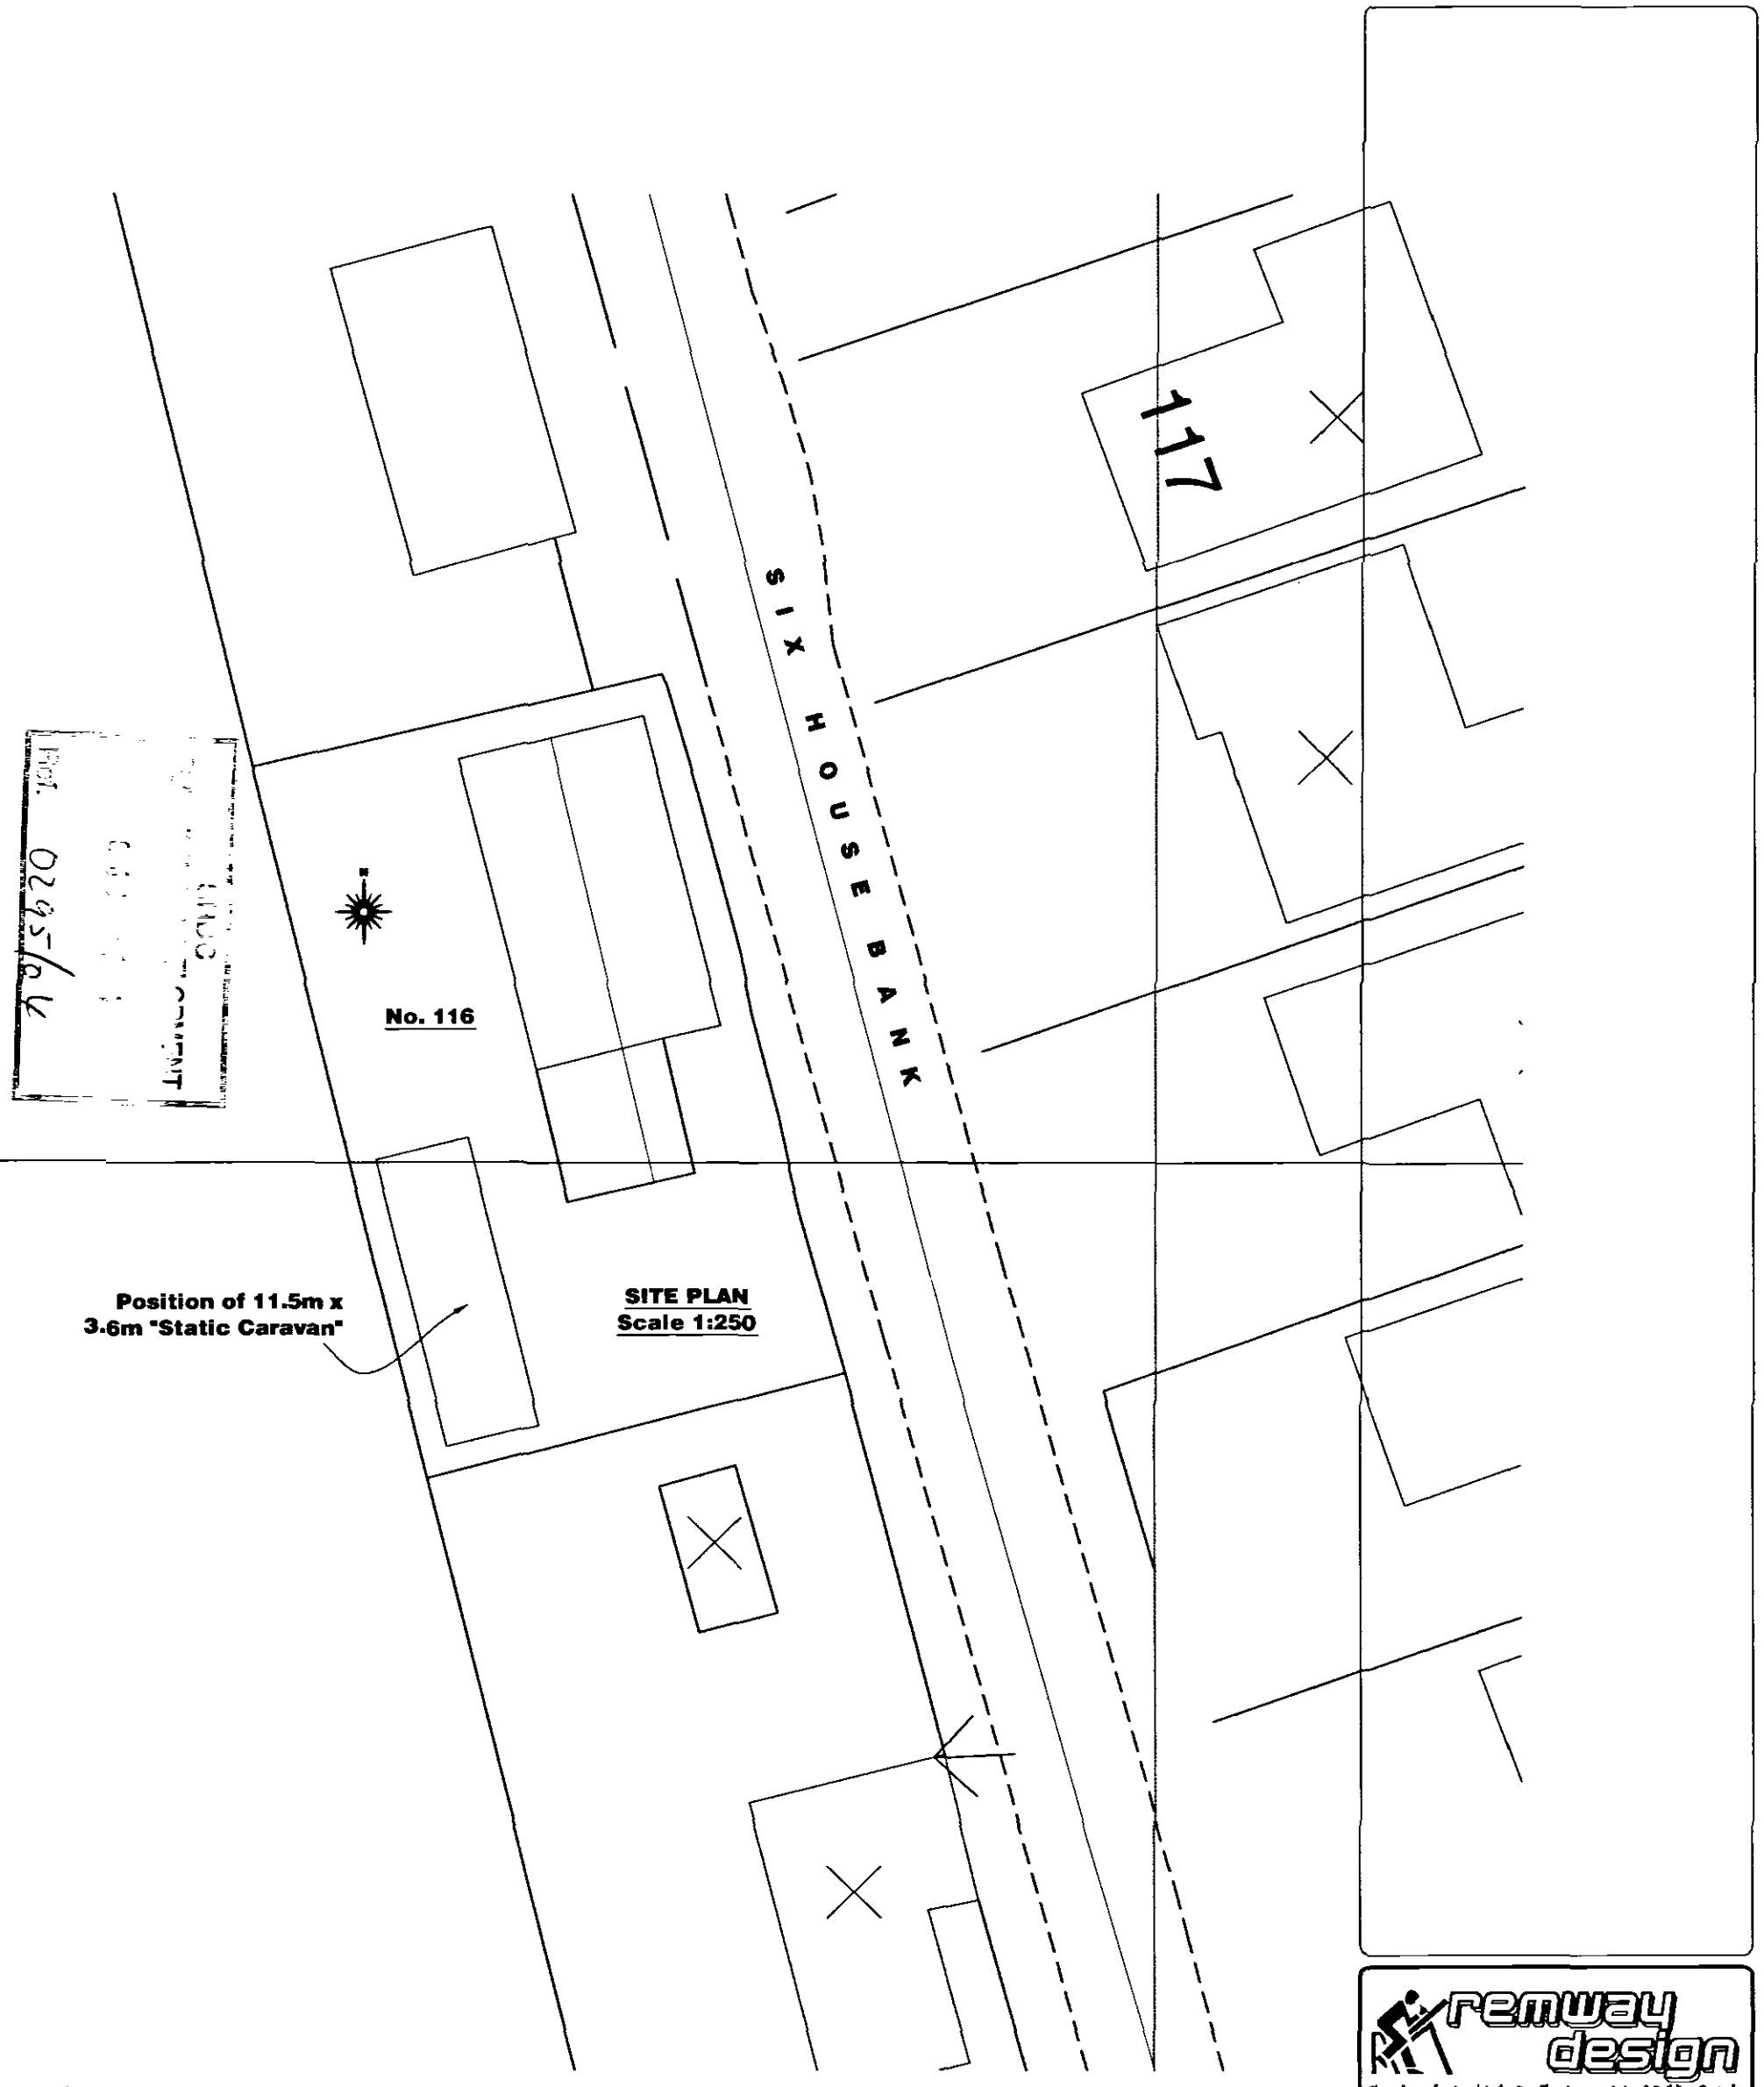

Copyright. All rights reserved. Licence number 100020449

DETERMINED
PLAN

remway design
Plans drawn for: local Authority - Planning permission & Building Control.
3, Rembrandt Way
Spalding
Lincs
PE11 3HX
Tel: 07815 112 058
Fax: 01775 768 921
e-mail: jason@remwaydesign.co.uk

Project:
Proposed Site Plan

Client:
Mr A Sapsford
116 Six House Bank
West Pinchbeck

Date: feb'04 | DRG No A502 | REV: