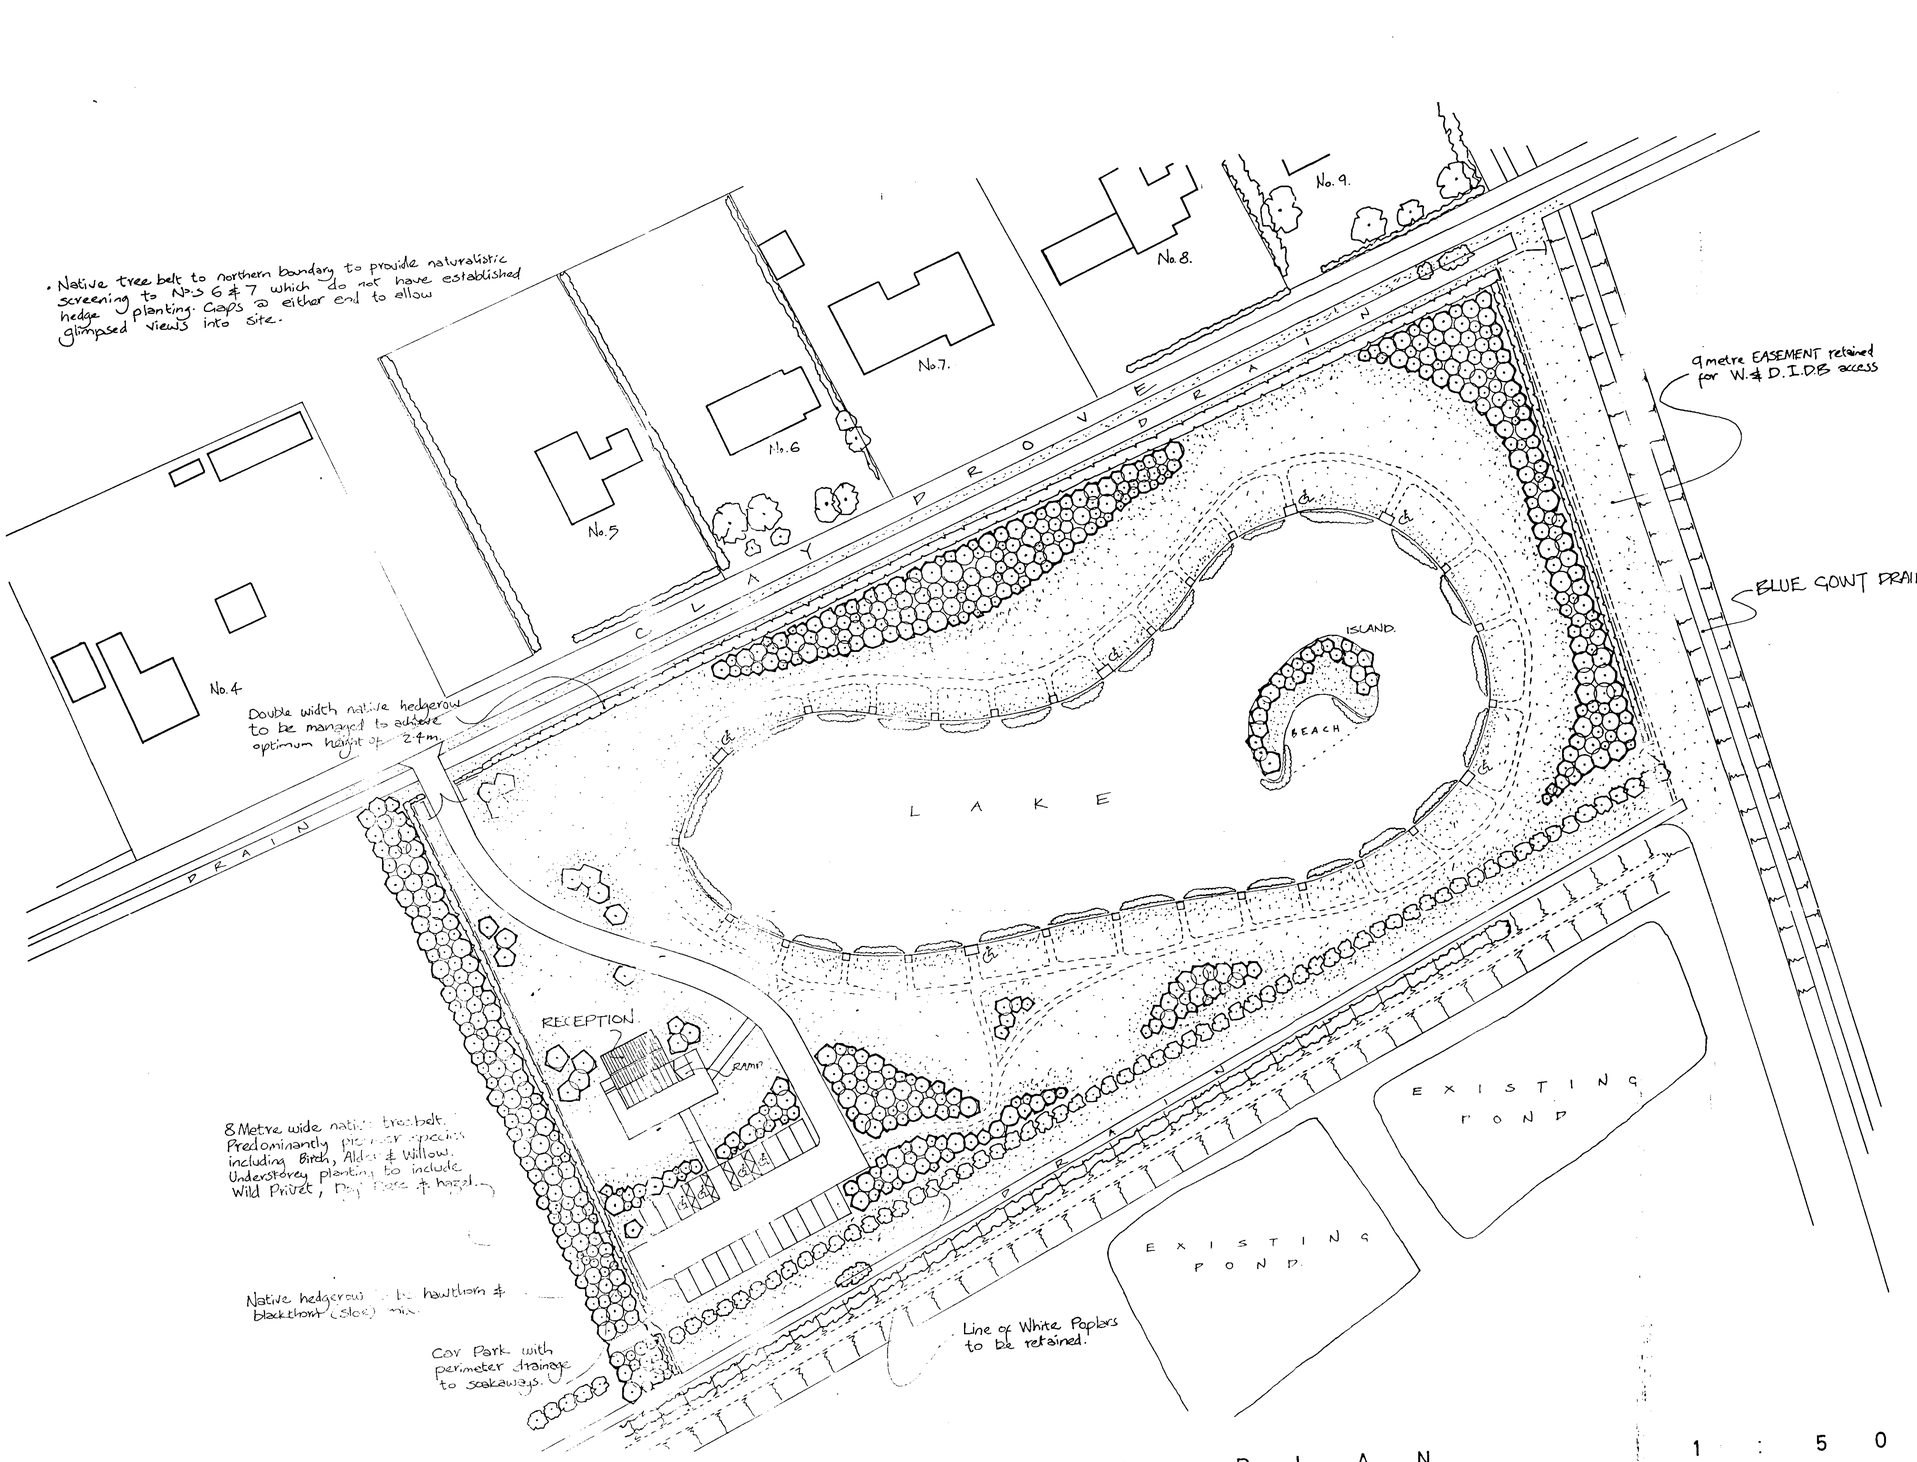


KEY.

- EXISTING TREE TO BE RETAINED.
- EXISTING HEDGE.
- PROPOSED TREE PLANTING.
- PROPOSED HEDGEROW.
- PROPOSED SHRUB/MARGINAL PLANTING.
- PROPOSED GRASS/MEADOW AREA.
- GRADIENT.
- 1·2M HIGH LINCOLNSHIRE POST & RAIL FENCE.
- MIN. 1·3M WIDE FOOTPATH.
- PROPOSED TIMBER FIELD GATE.

SITE LAYOUT PLAN 1 : 500.

SLDC PLANNING & DEVELOPMENT - 7 MAR 2007 Ref. 0295/07

DETERMINED PLAN

JONATHAN BIGGADIKE
P.G. DIP. L.A. M.L.I.
PLANNING • DESIGN • CONSERVATION

Project
SITE LAYOUT FOR PROPOSED FISHING LAKE AT CLAY DROVE PODE HOLE SPALDING.

Client: Mr. Mike Yould.

Date: 7 March 2007.

Drawn By: JB.

Drawing No. Pod/07/01