
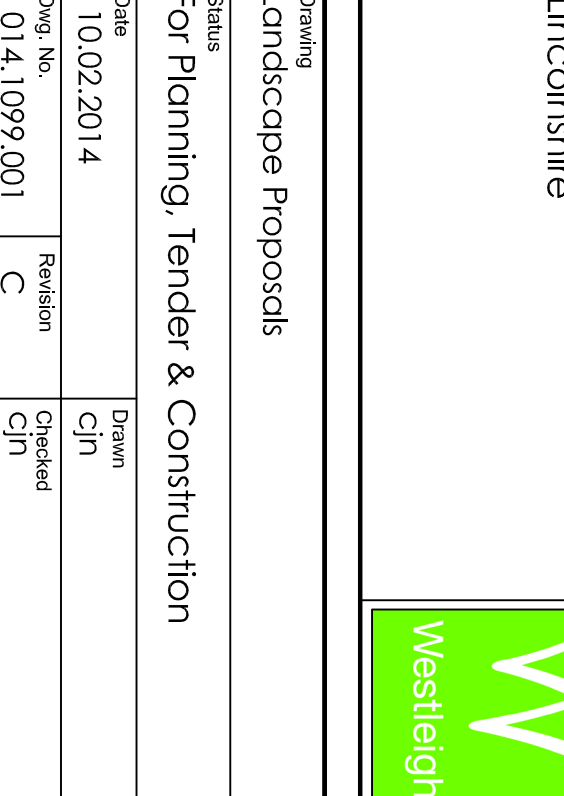
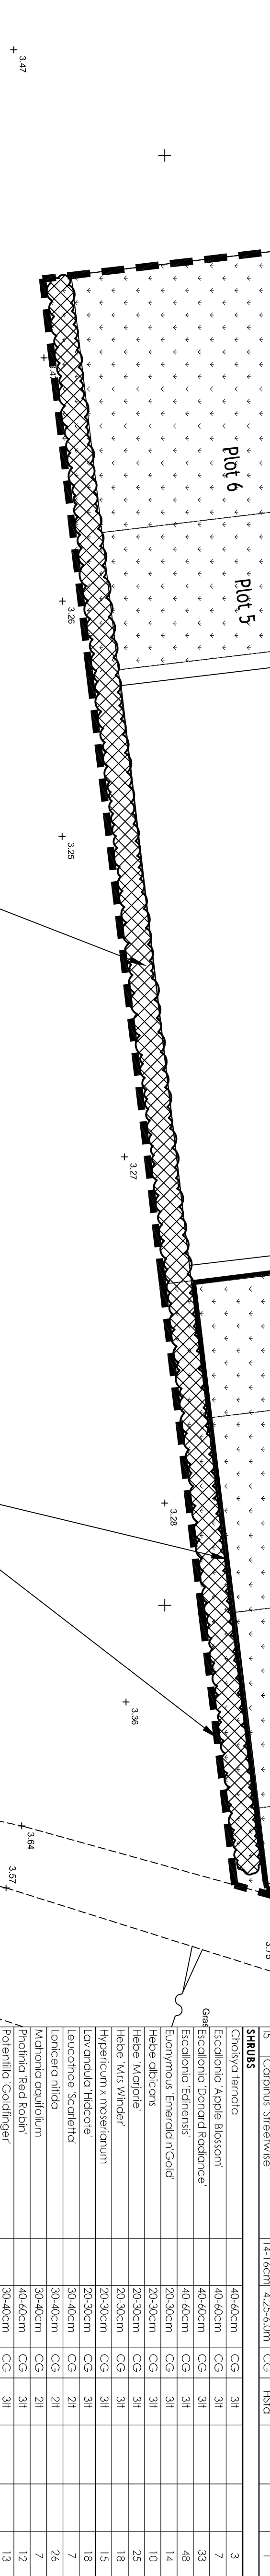
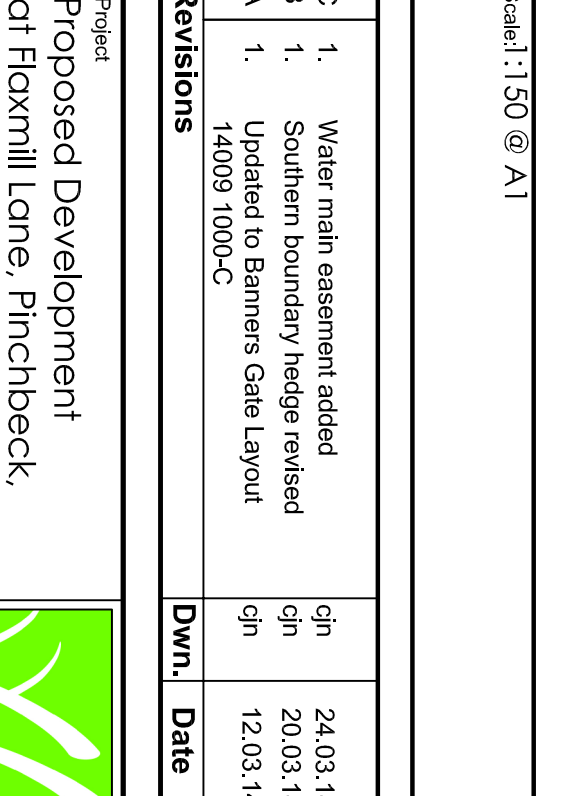
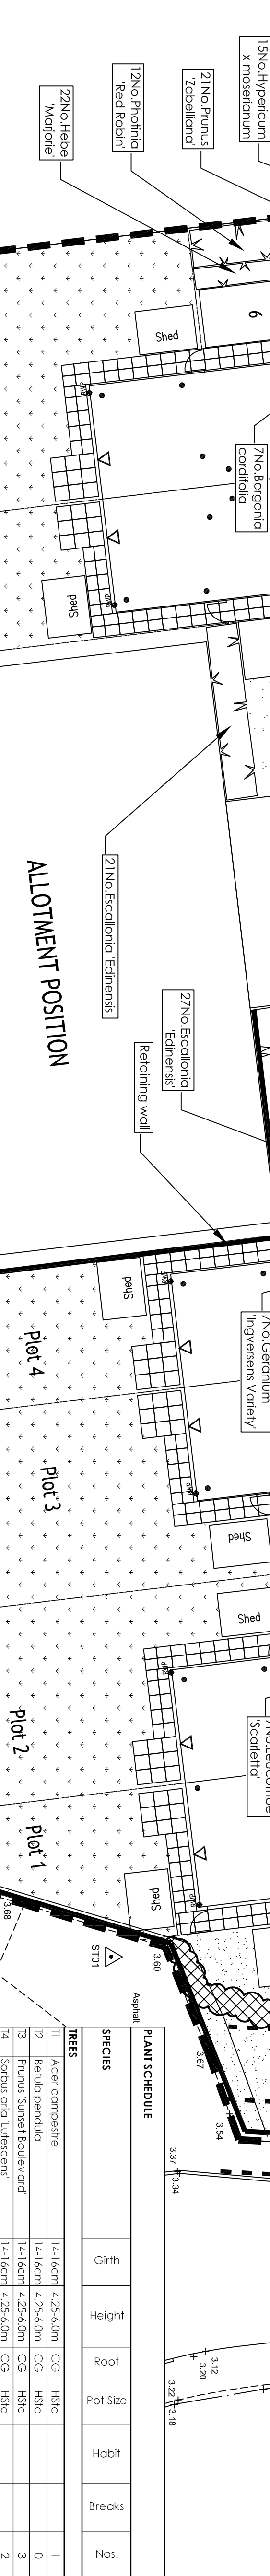
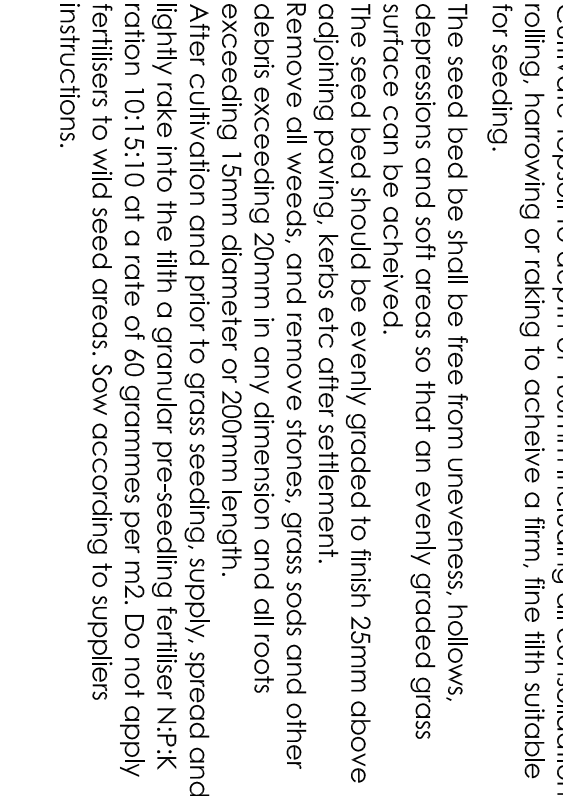
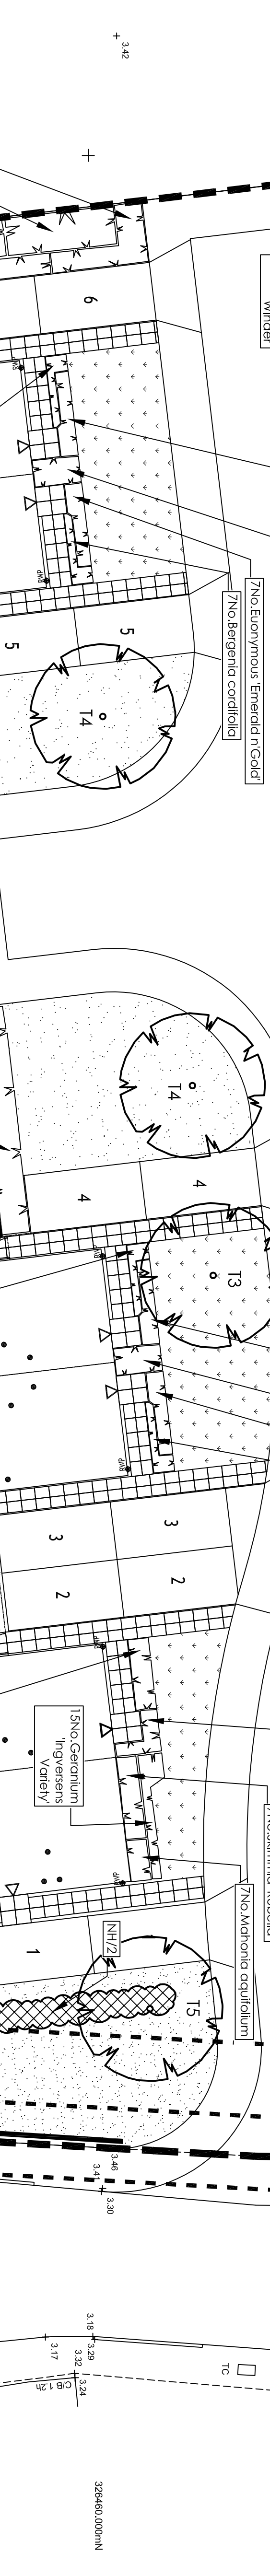
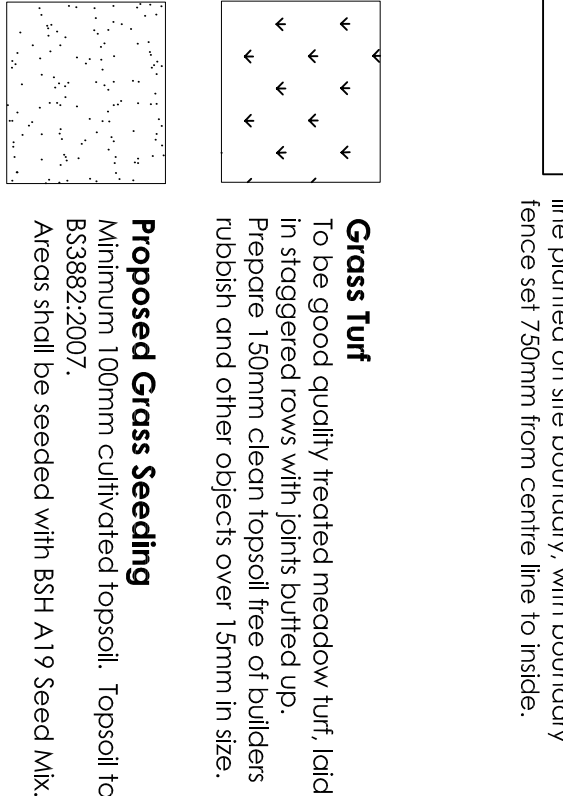
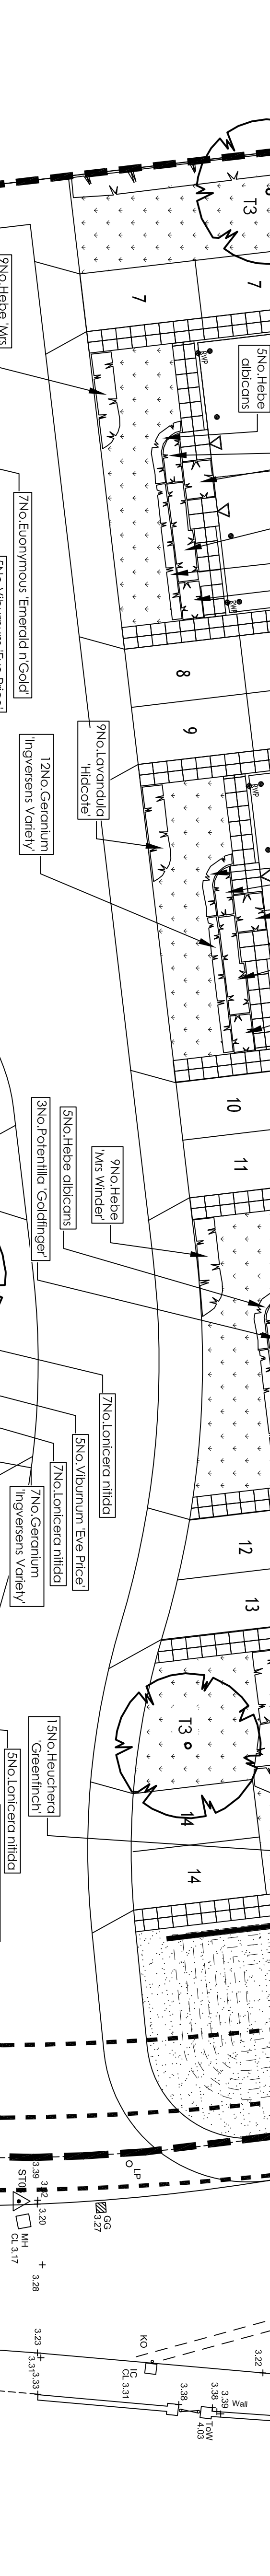
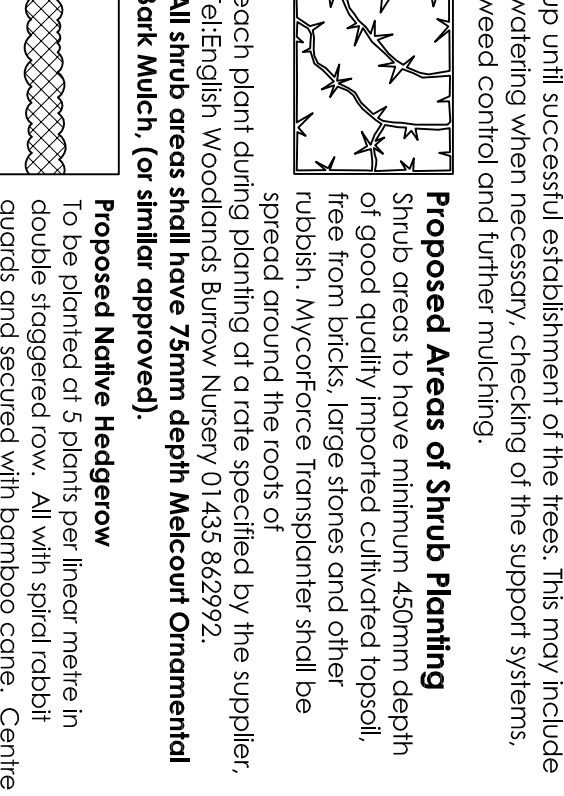
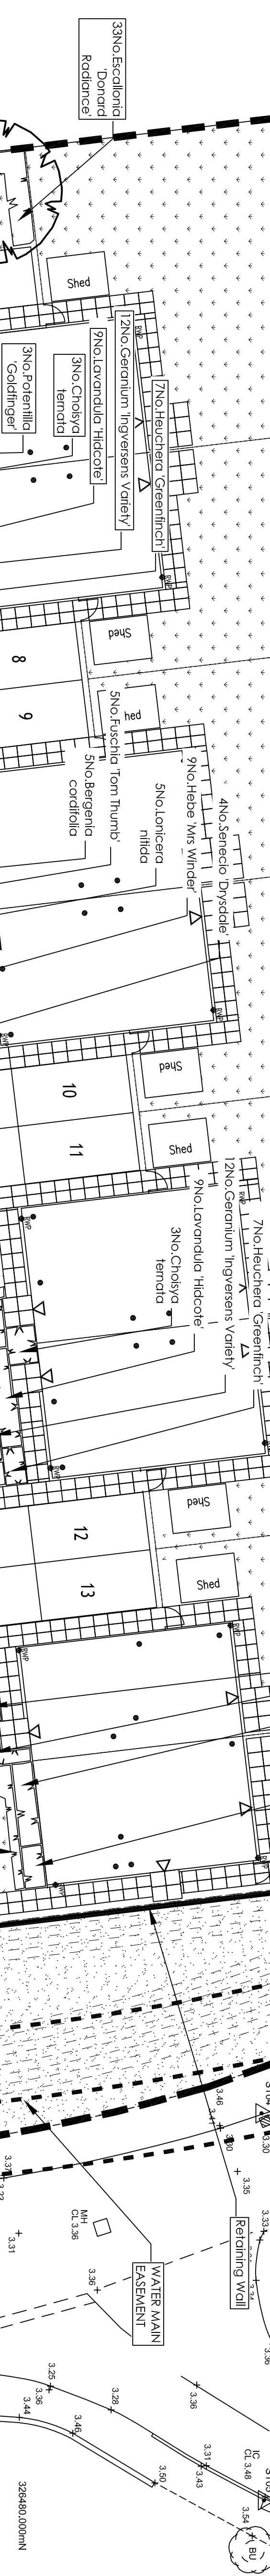
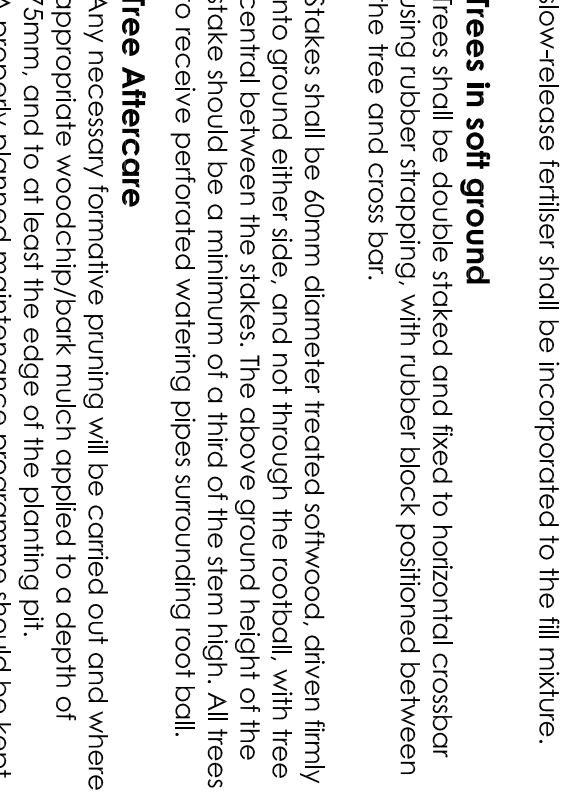
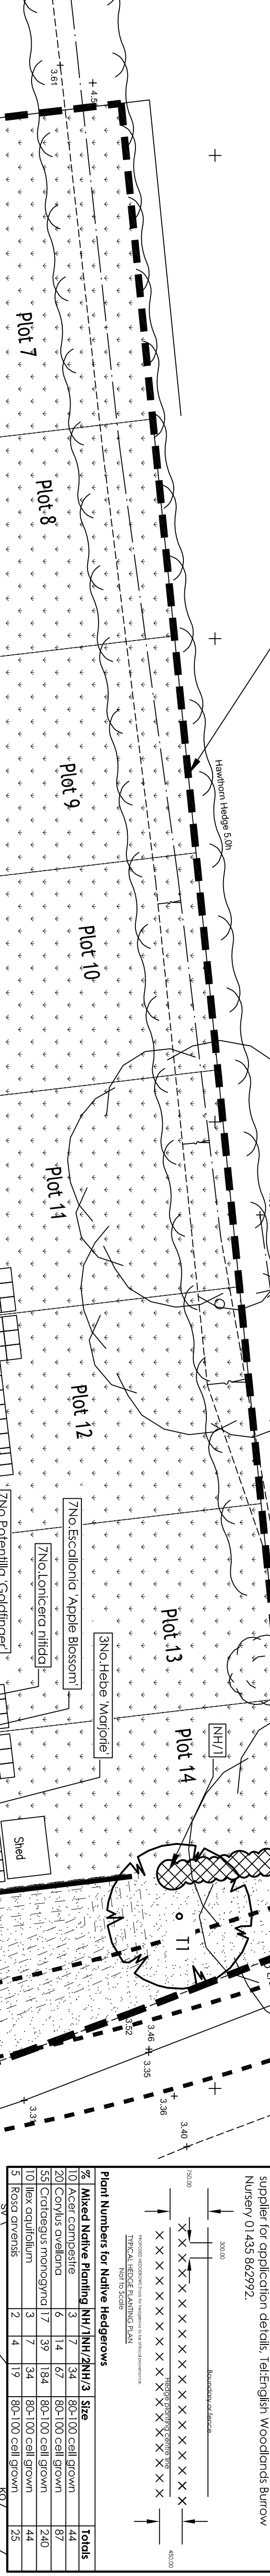
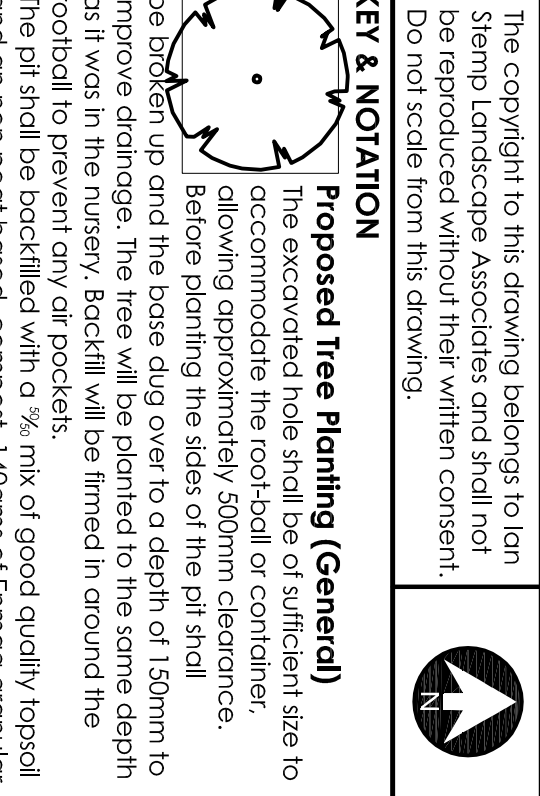
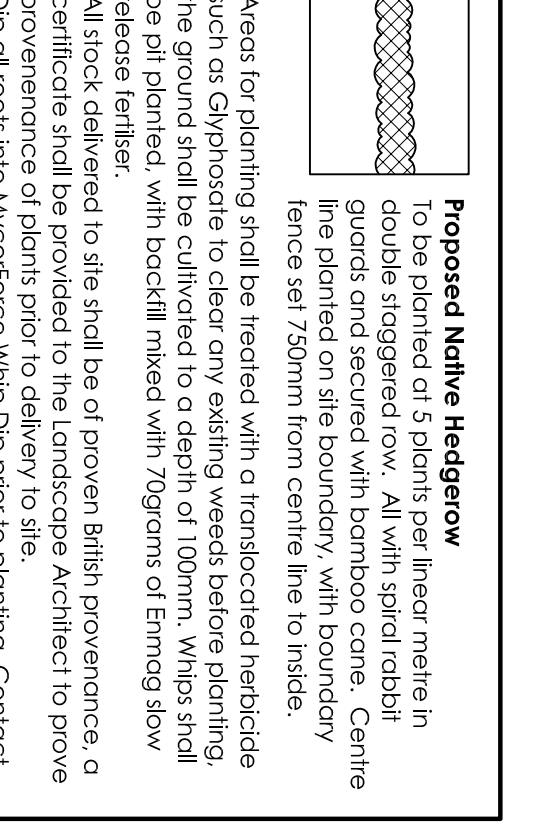
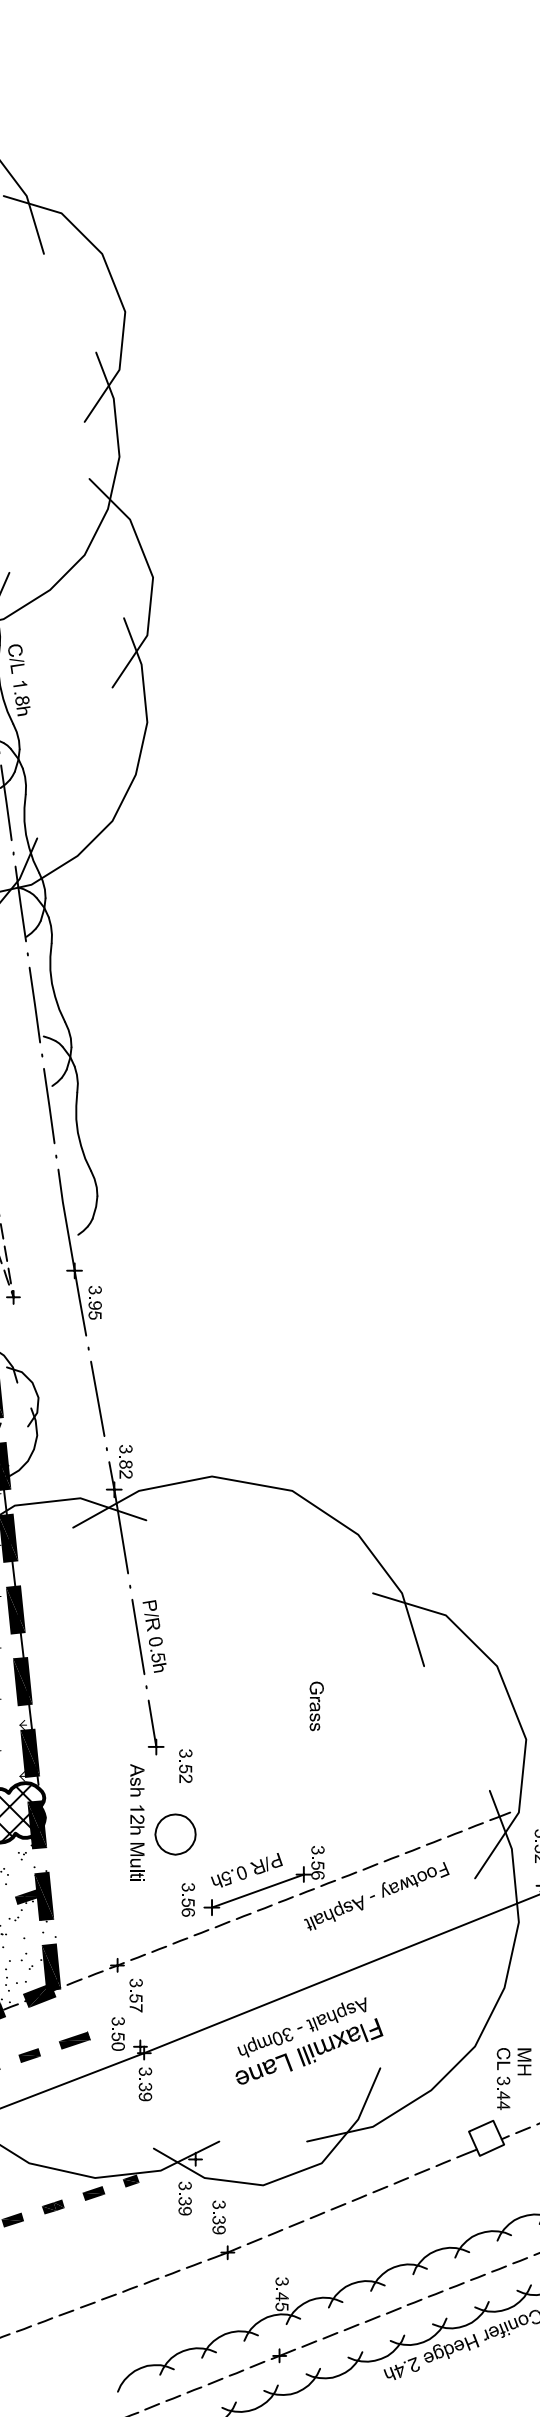


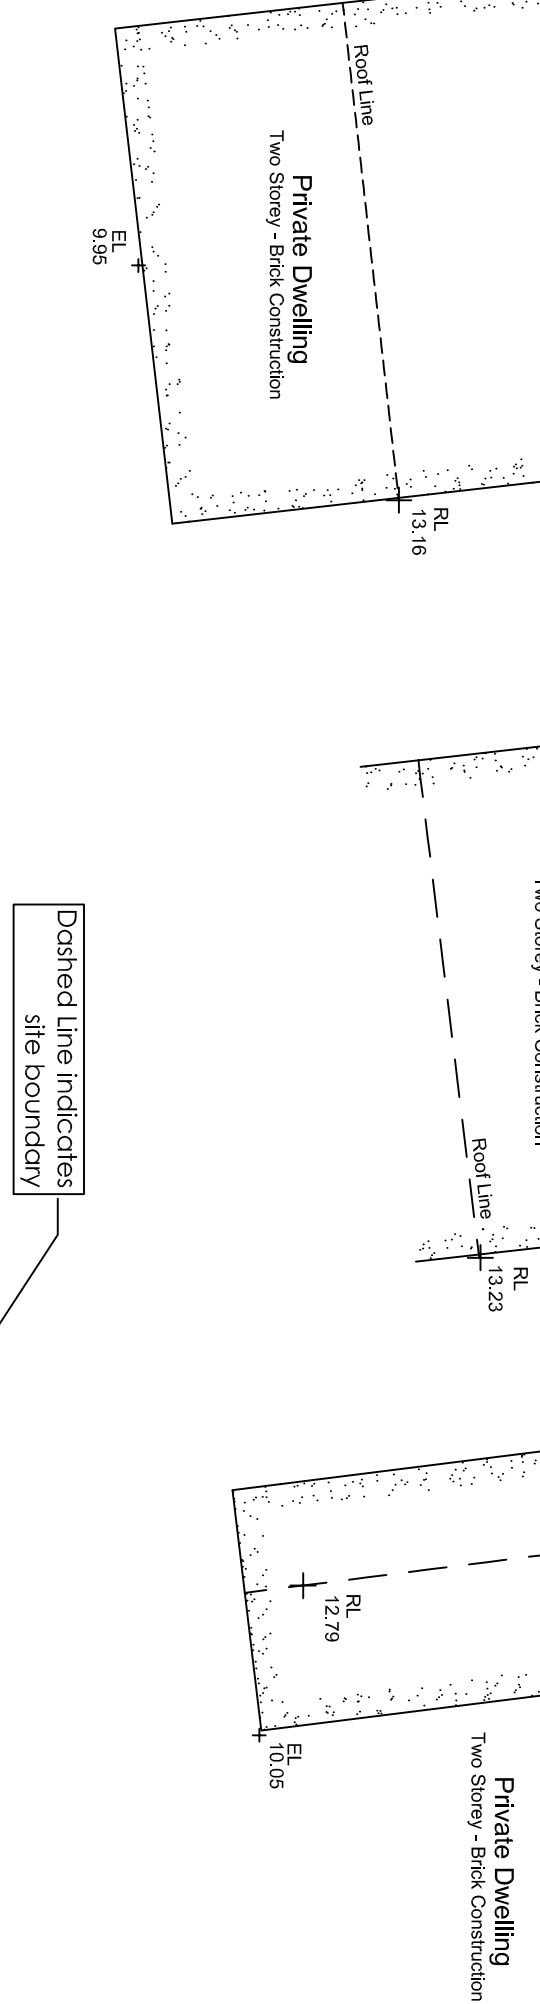

PLANT SCHEDULE										W. 222 West	
SPECIES	Height	Root	Pot Size	Habit	Breaks	Nos.					
TREES											
11. Acer compacte	14.6cm	4.25-6.0m	CG	H84		1					
12. Acer pendulo	14.6cm	4.25-6.0m	CG	H84		2					
13. Prunus Sunset Boulevard	14.6cm	4.25-6.0m	CG	H84		3					
14. Sorbus ardo Lutescens	14.6cm	4.25-6.0m	CG	H84		4					
15. Cornus Sheeringae	14.6cm	4.25-6.0m	CG	H84		1					
SHRUBS											
1. Choisya ternata	40-60cm	CG	3H			3					
2. Ecballium Apple Blossom	40-60cm	CG	3H			3					
3. Ecballium Bonard Redbone	40-60cm	CG	3H			33					
4. Ecballium Ephemis	40-60cm	CG	3H			48					
5. Eumyrtus Emerald Gold	20-30cm	CG	3H			14					
6. Hebe obliques	20-30cm	CG	3H			10					
7. Hebe Morphe	20-30cm	CG	3H			25					
8. Hebe Mrs Winder	20-30cm	CG	3H			18					
9. Hypericum x massabulum	20-30cm	CG	3H			15					
10. Lavandula Hidocoe	20-30cm	CG	3H			18					
11. Leucocoea Scarietta	30-40cm	CG	2H			7					
12. Lonicera nitida	30-40cm	CG	2H			26					
13. Mahonia aquilum	40-60cm	CG	3H			12					
14. Philodra Red Robin	30-40cm	CG	3H			13					
15. Perennilla Goldfinger	30-40cm	CG	3H			21					
16. Rhus Zeebana	20-30cm	CG	3H			7					
17. Sissoyma debile	40-60cm	CG	3H			10					
18. Vaccinium Ecce Price	40-60cm	CG	3H			10					
HERBACEOUS PLANTS											
1. Oenothera cordata	15-20cm	CG	3H			14					
2. Oenothera (var. Vireh)	15-20cm	CG	3H			53					
3. Heuchera Greenleaf	15-20cm	CG	3H			22					
COMMERCIAL PLANT											
1. Philodra Red Robin	90-100cm	CG	10H			0					

Project		Revisions		Dwn.	Date
Proposed Development at Faxmill Lane, Pinchbeck, Lincolnshire		1.	Water main assessment added	gfn	24.03.14
		1.	Southern boundary hedge revised	gfn	20.03.14
		1.	Updated to Barniers Gate Layout	gfn	12.03.14
Landscaping Proposals					
For Planning, Tender & Construction					
Date 10.02.2014	Dwn gfn	Checked gfn	Revision C	Dwg No. 01/4.1099.001	Drawn gfn