



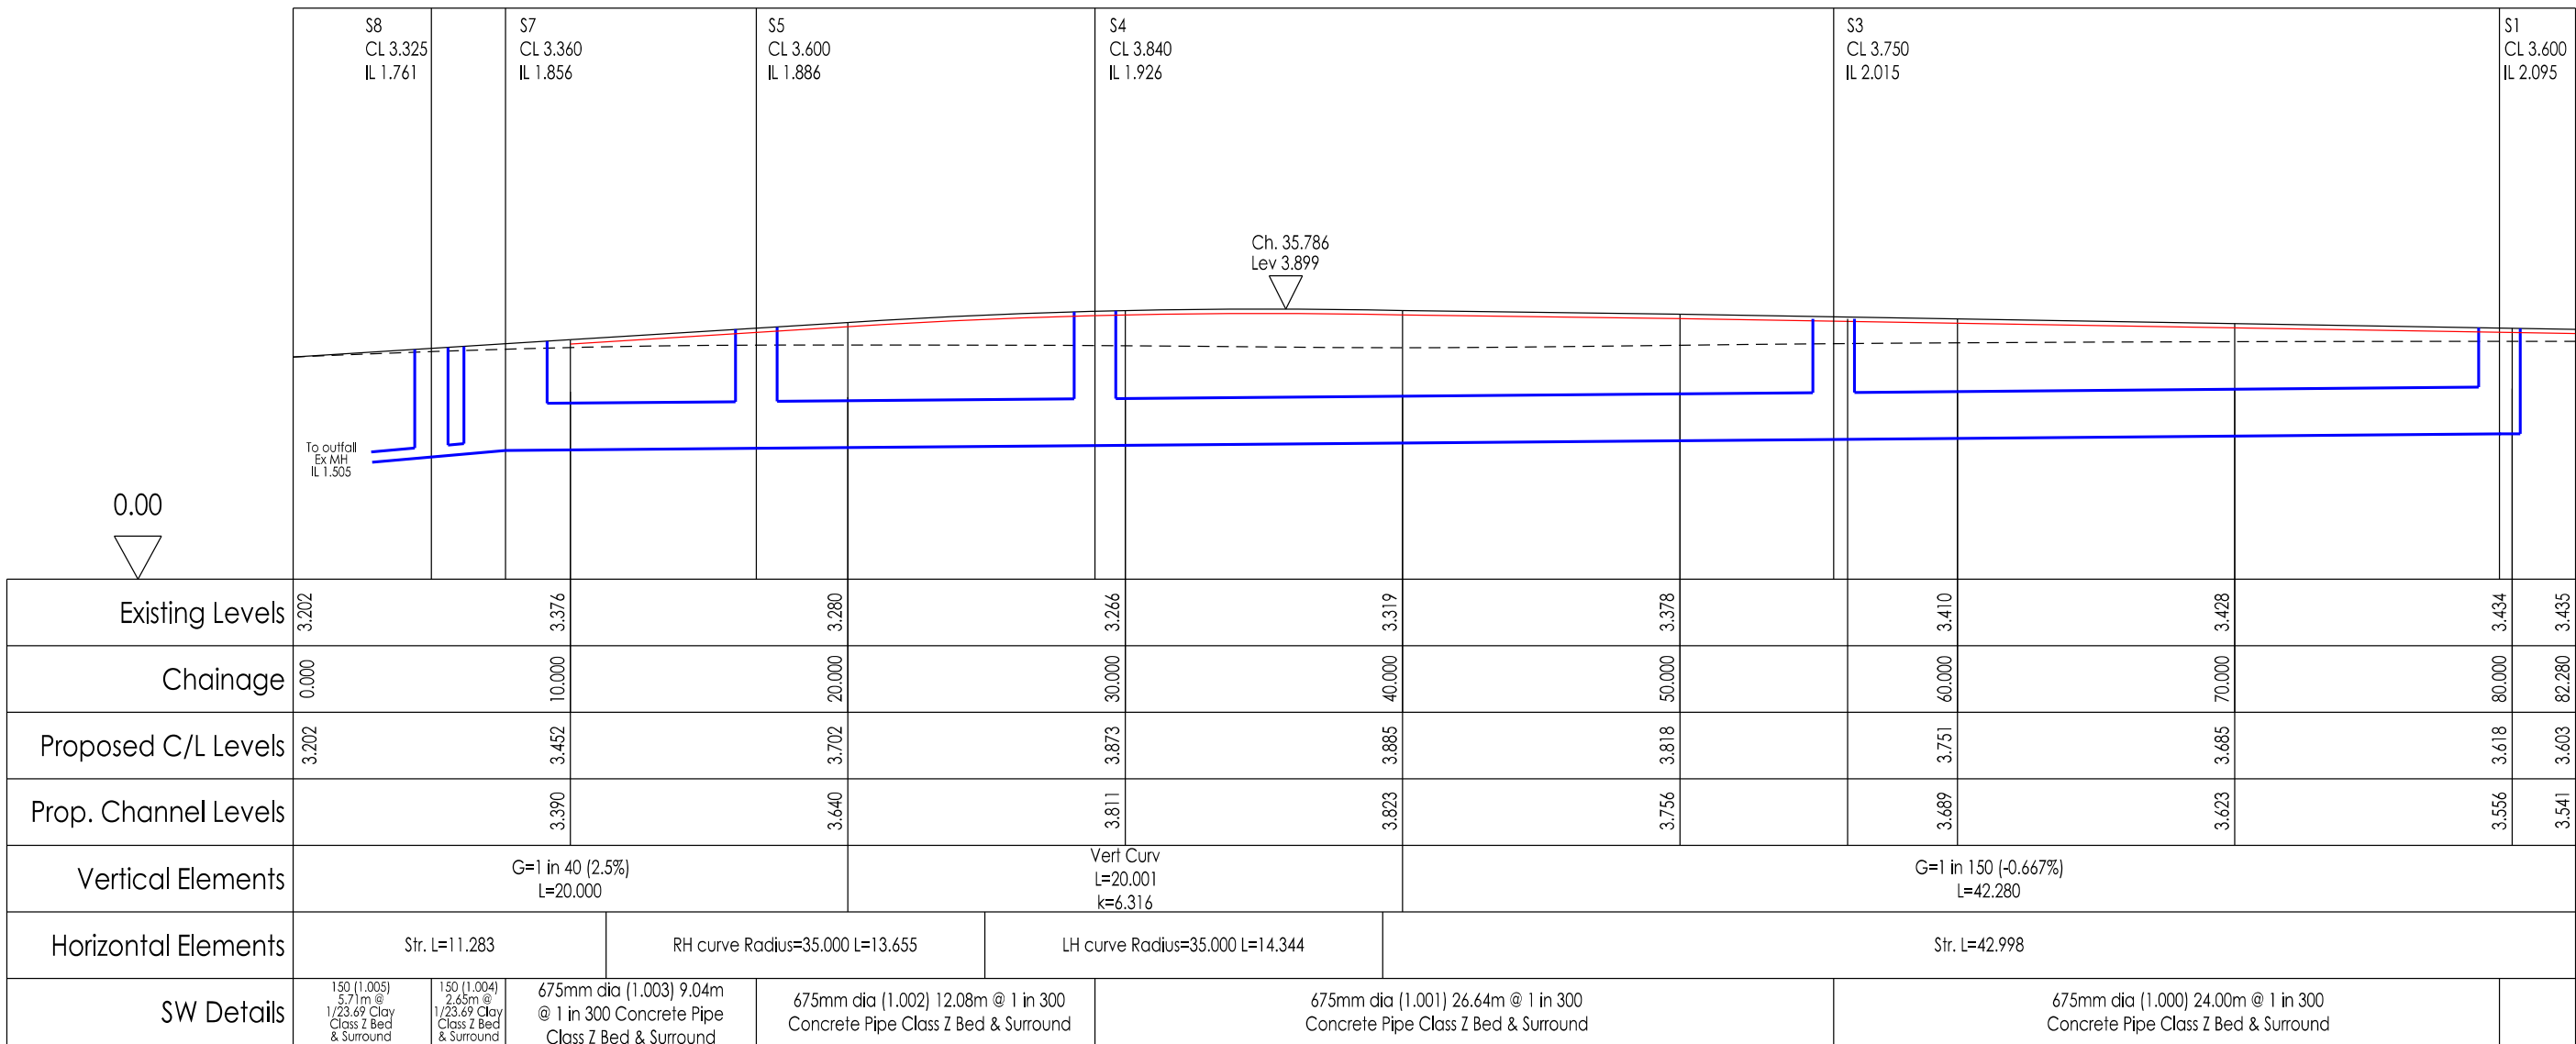

Road 1
Horiz. 1:250 Vert. 1:100

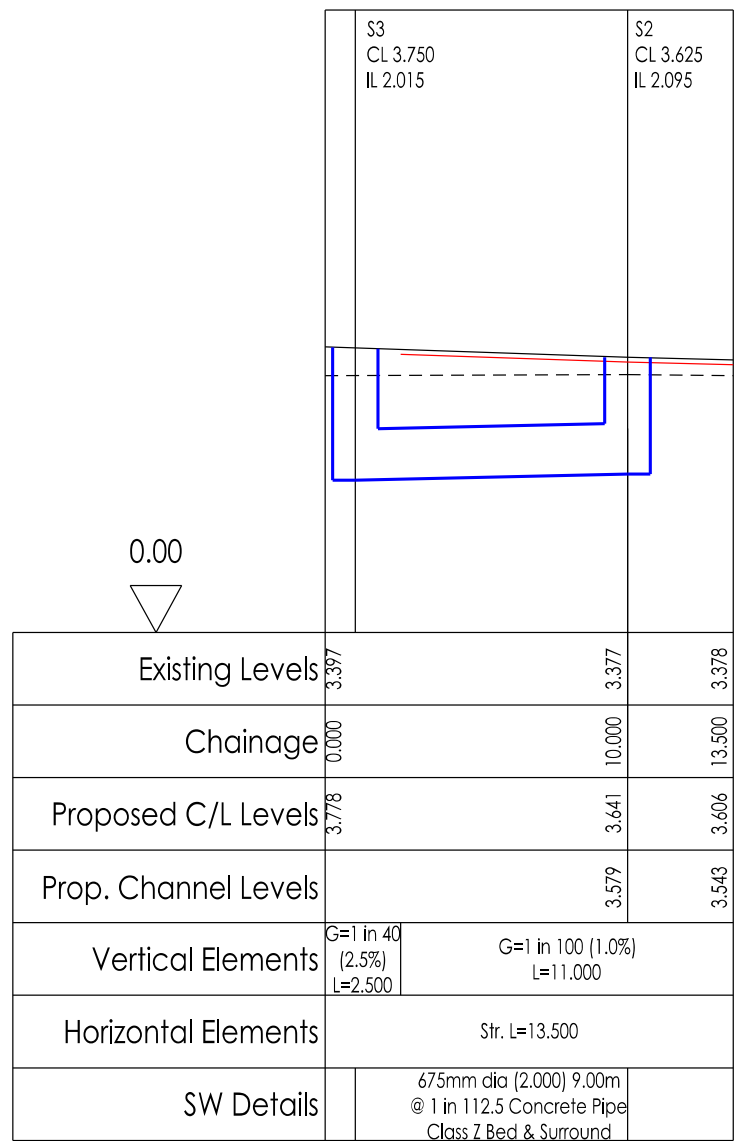

Road 2
Horiz. 1:250 Vert. 1:100

William Saunders is the trading name of Wm Saunders Partnership LLP. Wm Saunders Partnership Limited Liability Partnership is registered in England and Wales with the Registration number OC 308323. The Registered Office is Sheppard Lockton House, Cafferata Way, Newark on Trent, Notts, NG24 2TN.

This drawing & any design thereon is the copyright of Wm Saunders Partnership LLP and must not be reproduced without their written consent.

Contractors must verify all dimensions, levels and co-ordinates at the site before commencing any work or making any shop drawings: no dimensions to be taken from drawing.

-	Tender issue	PAE	PAE	02/14
Rev	Description	Drn	Vf'd	Date
In accordance with CDM Regulations 7, 11 and 18, any significant risks (as defined in the Approved Code of Practice paragraph 133) relating to the design features shown on this drawing have been identified and are annotated thus: X				
☒ No significant risks have been identified.				
☐ Significant risks have been identified - refer to notes on drawing for information on residual risks and any control measures to be employed.				
Refer to the current Designer's Risk Assessment sheets for further details.				
Designer's Signature PAE			Date 22/01/14	

Drawing Status
Tender

williamsaunders
architecture: engineering: building consultancy

Sheppard Lockton House
Cafferata Way
Newark-on-Trent
Nottinghamshire. NG24 2TN

Tel: 01636 704361
Fax: 01636 702809
W: wm-saunders.co.uk

Also at Leeds, Cardiff, Wirsbworth

Project
Proposed Development
Flaxmill Lane
Pinchbeck
Lincolnshire

Client
Westleigh Developments Ltd

Title
S38 Long Sections

Drawn PAE	Date 22/01/2014	Scale As shown @ A2
Discipline Civils	Project Number 10939	Drawing Number (9)02
		Revision -