



*ALL S104 WORKS DESIGNED
IN ACCORDANCE WITH SEWERS
FOR ADOPTION 6TH EDITION

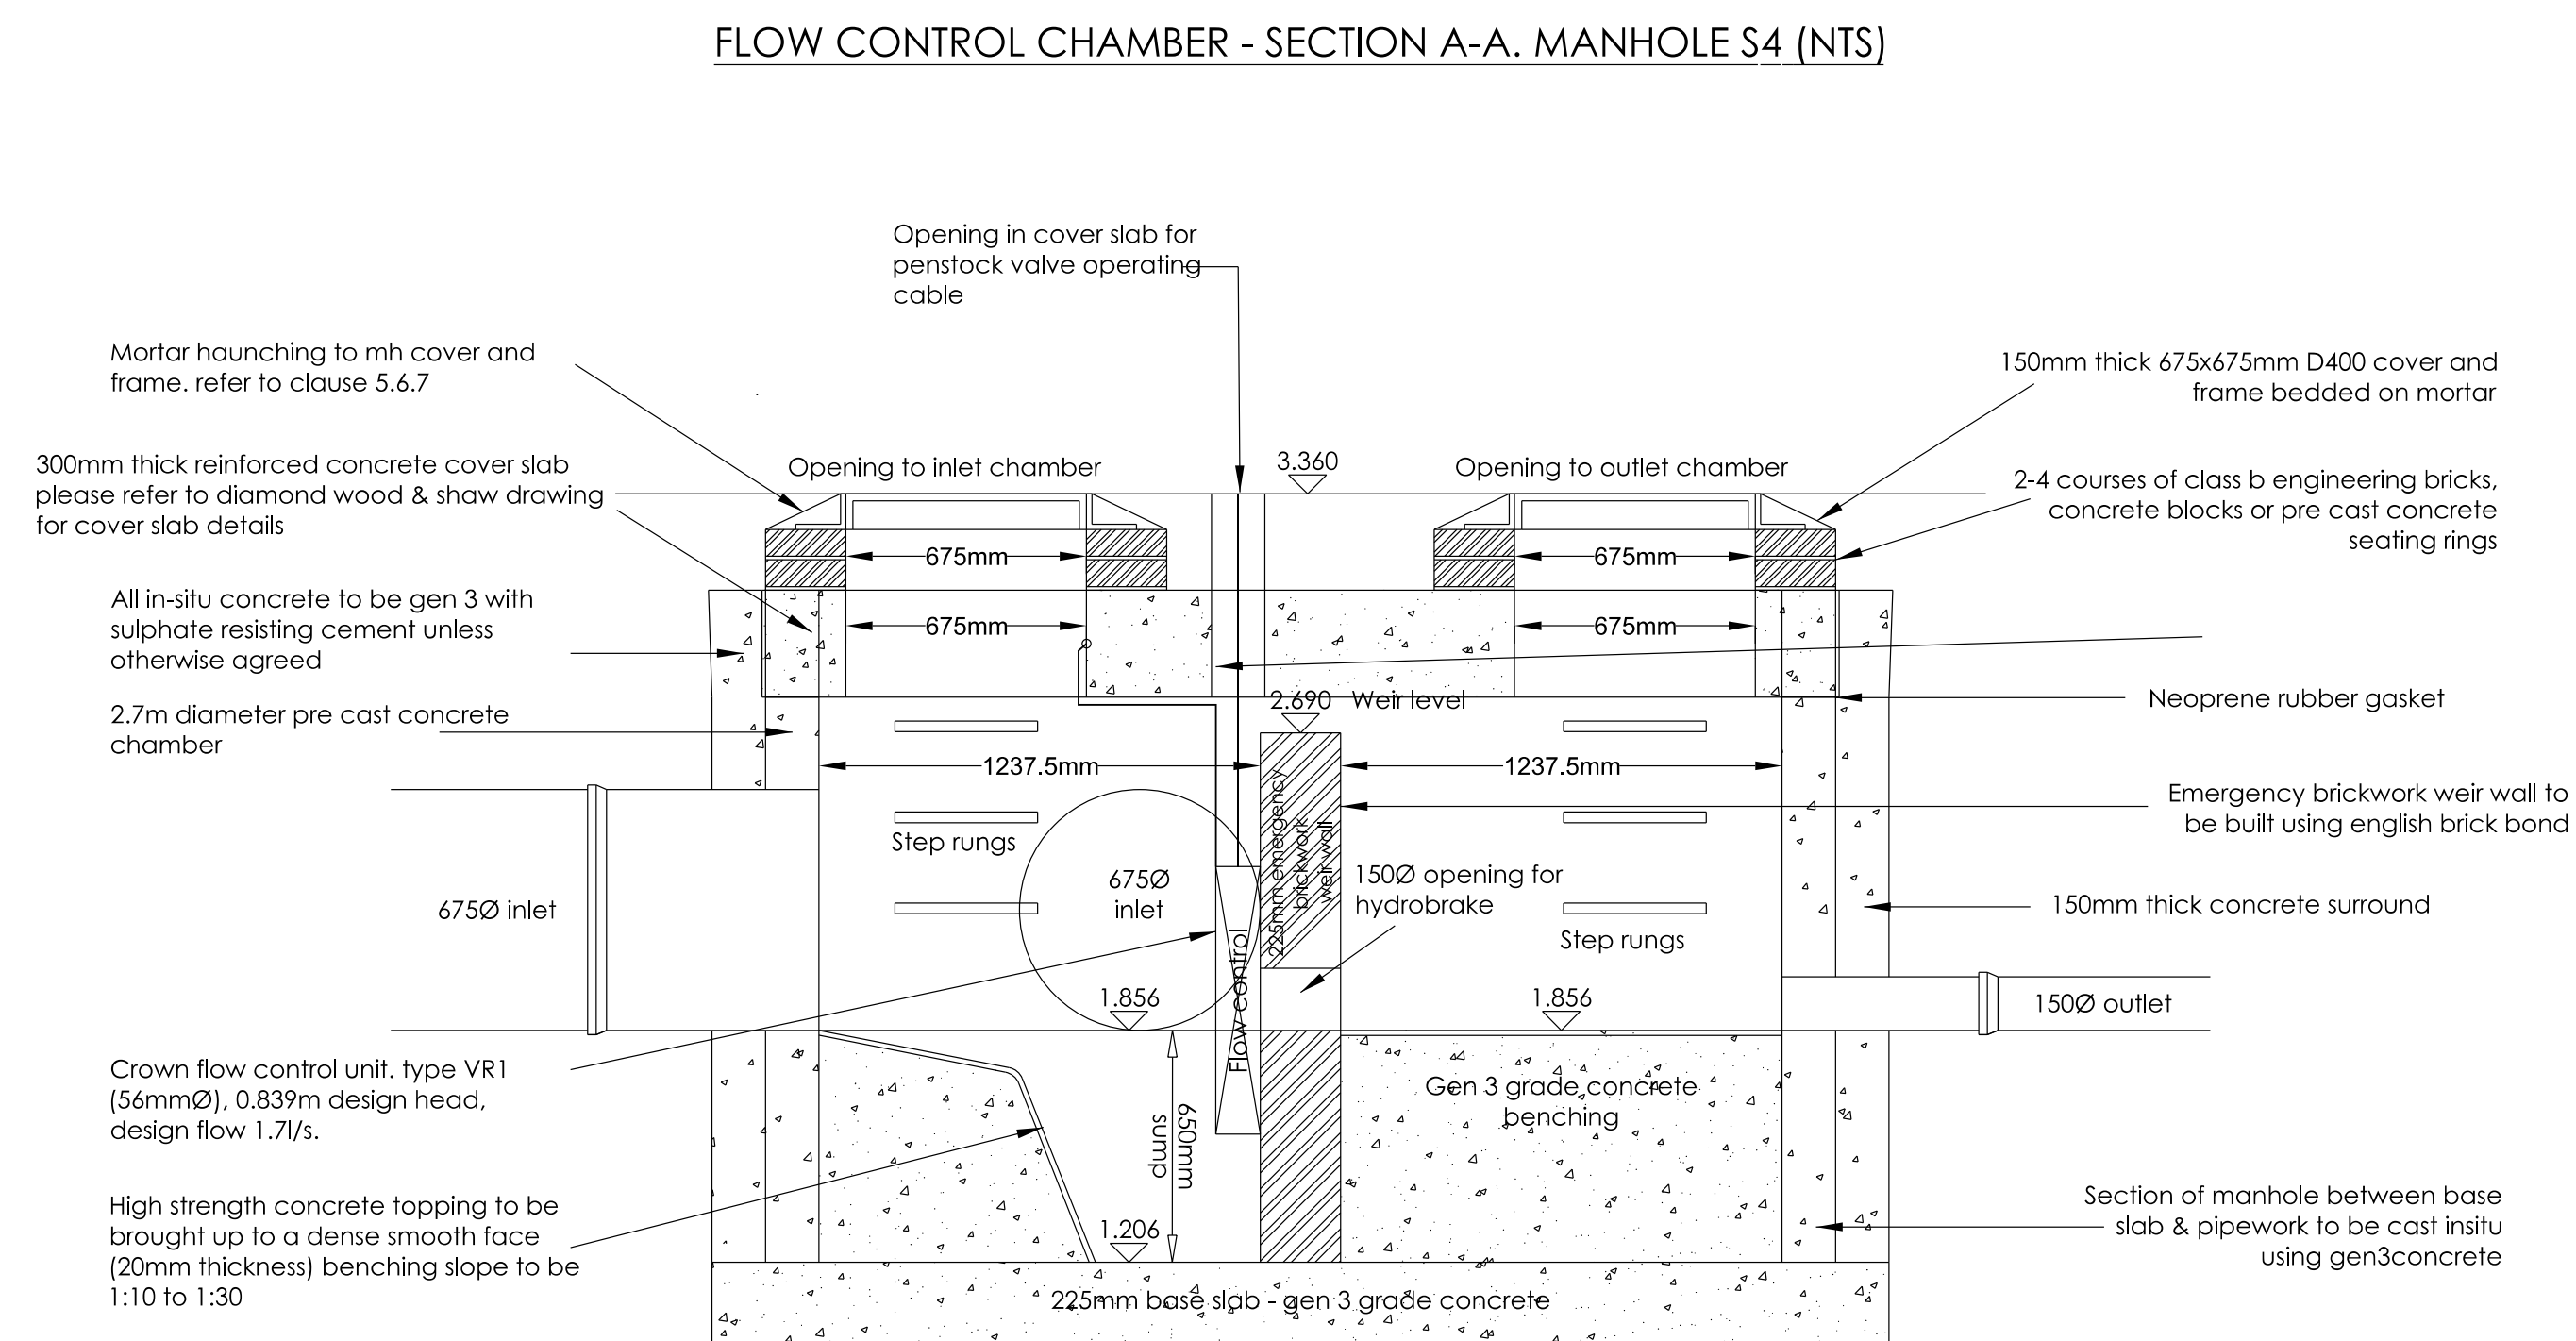

PLAN OF FLOW CONTROL CHAMBER - MANHOLE S7 (NTS)

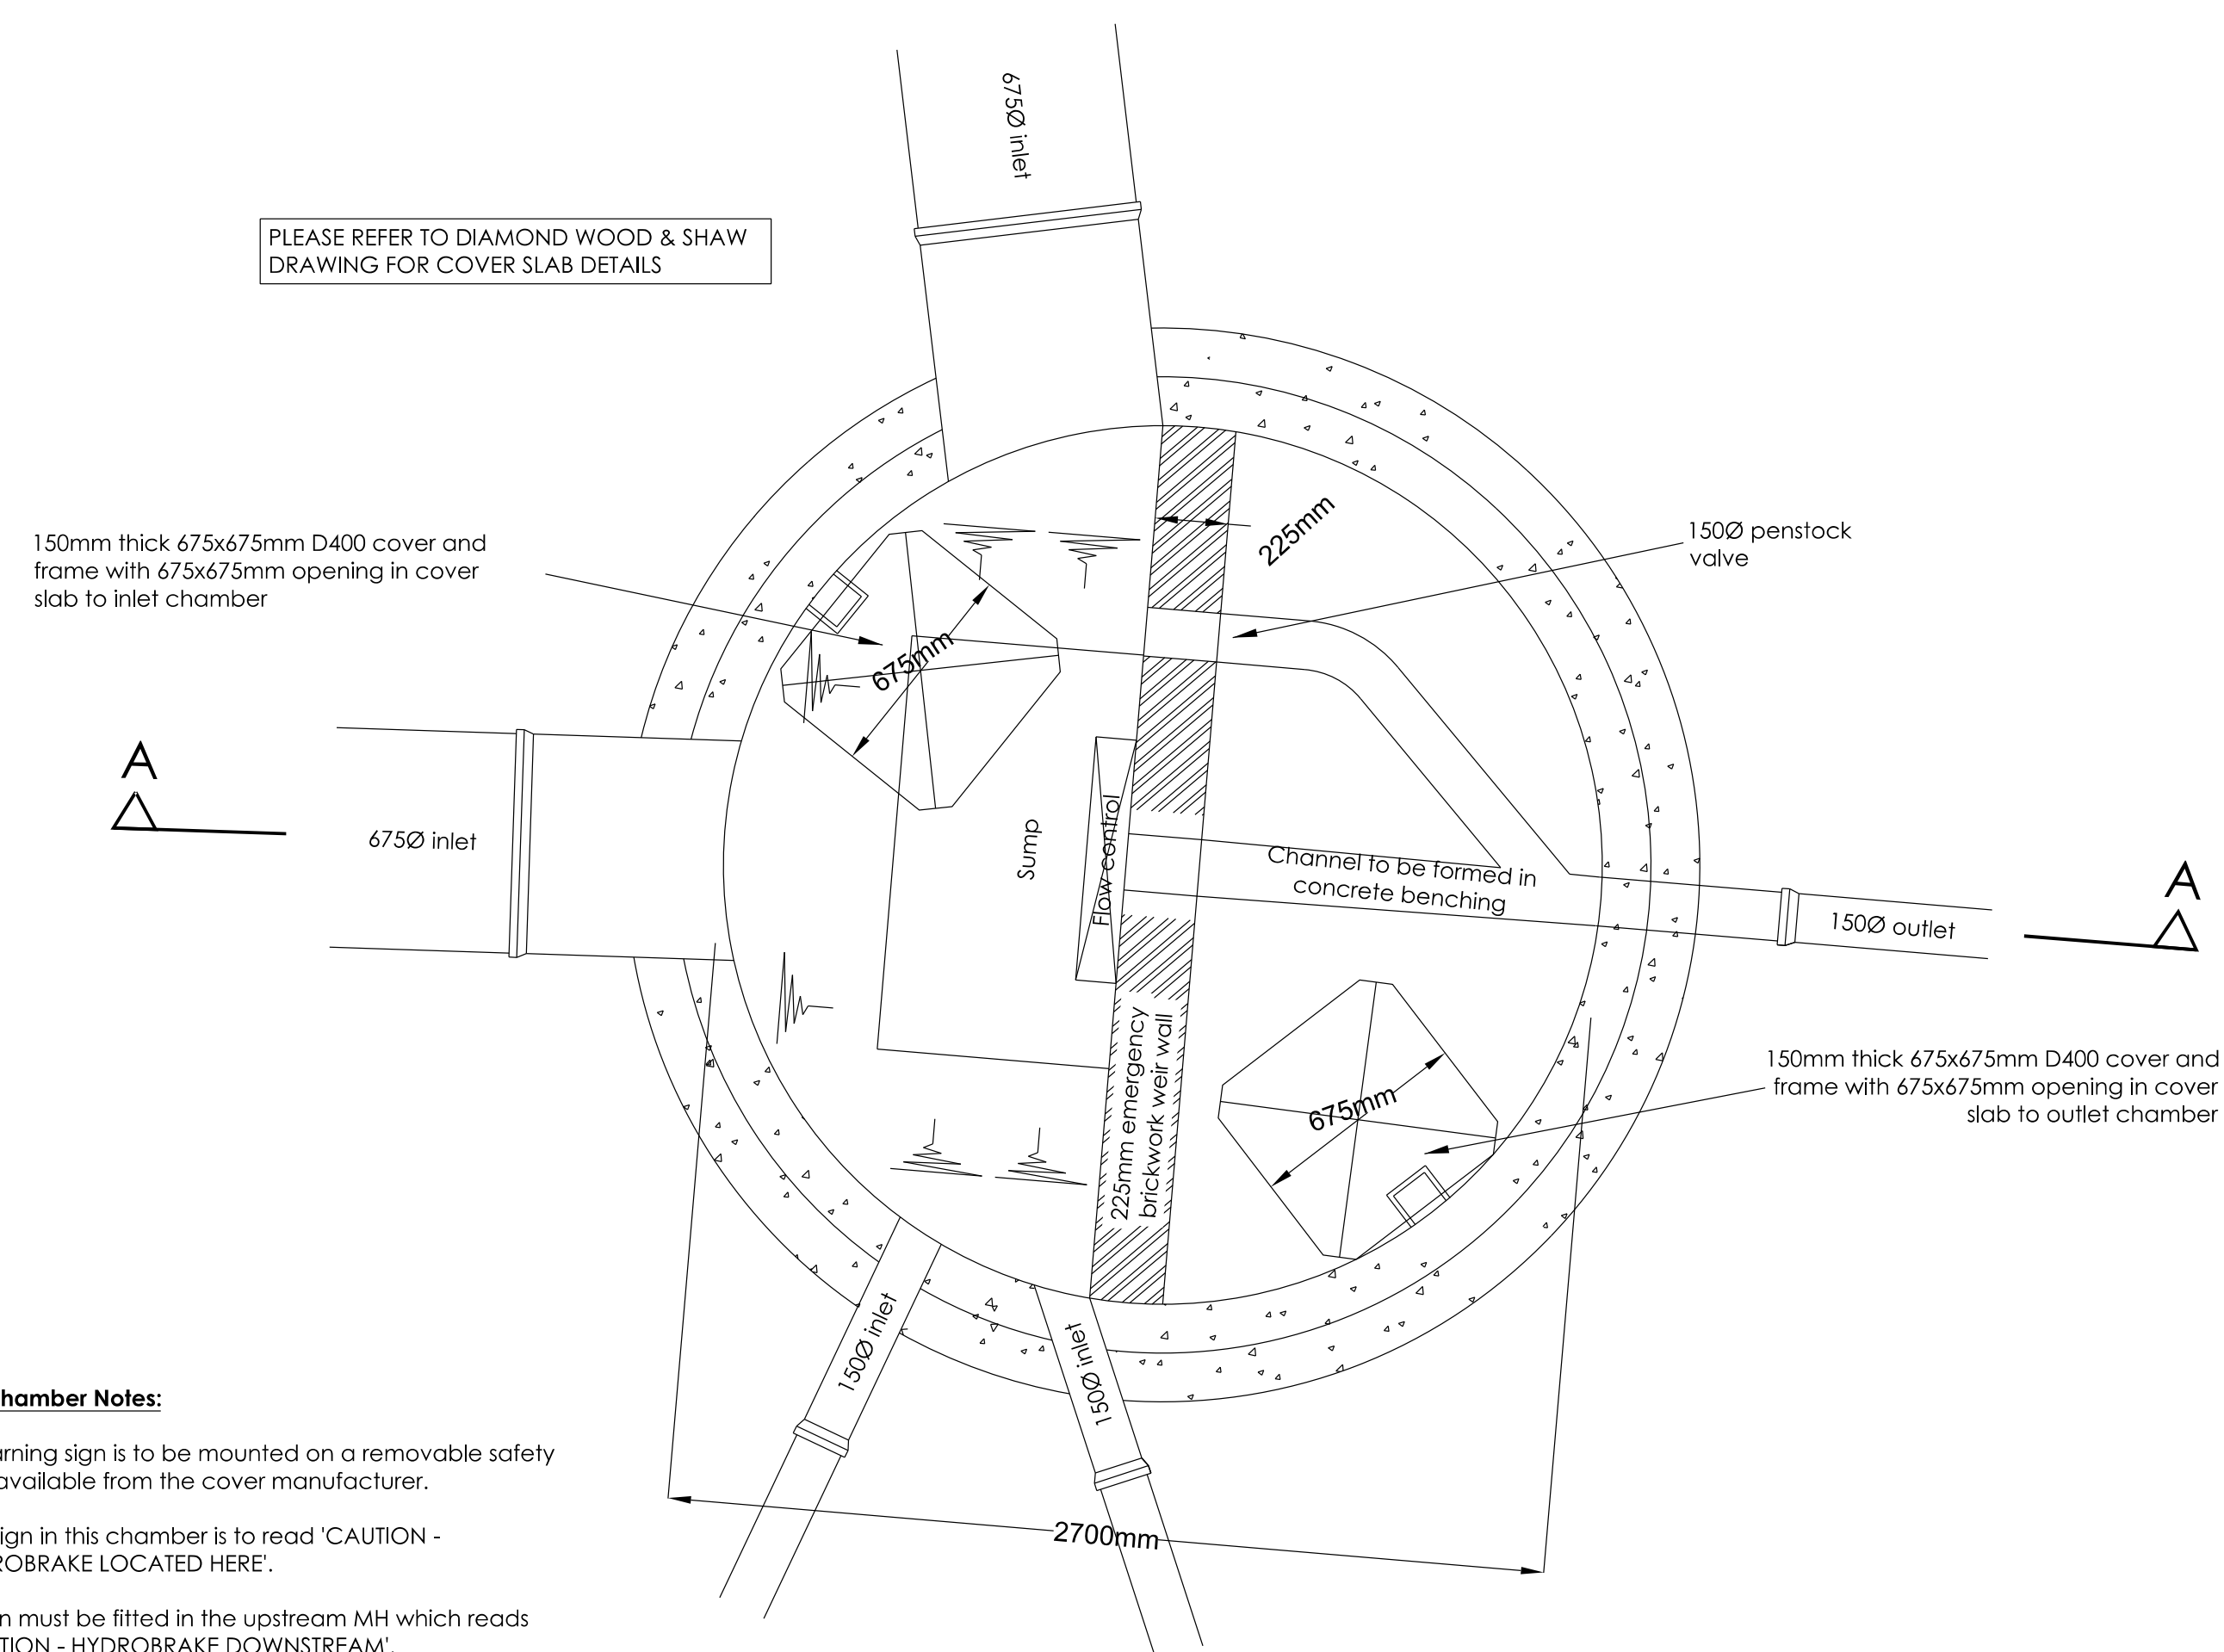

Control Chamber Notes:

1. A warning sign is to be mounted on a removable safety grid available from the cover manufacturer.
2. The sign in this chamber is to read 'CAUTION - HYDROBRAKE LOCATED HERE'.
3. A sign must be fitted in the upstream MH which reads 'CAUTION - HYDROBRAKE DOWNSTREAM'.
4. A sign must be fitted in the downstream MH which reads 'CAUTION - HYDROBRAKE UPSTREAM'.
5. The warning signs are to be 40mm high red lettering on a white plastic base. The plastic base dimensions are to be approximately 300mm x 300mm x 6mm.

	-	Tender issue	PAE	PAE	02/14
Rev	Description	Dwn	V'd	Date	
In accordance with CDM Regulations 7, 11 and 18, any significant risks (as defined in the Approved Code of Practice paragraph 133) relating to the design features shown on this drawing have been identified and are annotated thus: II ☐ No significant risks have been identified. ☐ Significant risks have been identified - refer to notes on drawing for information on residual risks and any control measures to be employed. Refer to the current Designer's Risk Assessment sheets for further detail.					
Designer's Signature			PAE	Date 22/01/14	

Drawing Status	Tender
----------------	--------

williamsaunders
architecture: engineering: building consultancy

Sheppard Lockton House
Cafferata Way
Newark-on-Trent
Nottinghamshire, NG24 2TN

Tel: 01636 704361
Fax: 01636 702809
W: wm-saunders.co.uk

Also at Leeds, Cardiff, Wirsbworth

Project			
Proposed Development Flaxmill Lane Pinchbeck Lincolnshire			
Client			
Westleigh Developments Ltd			
Title			
Phase 1 S104 Construction Details (2 of 2)			
Drawn	Date	Scale	@ A1
PAE	22-01-2014	1/50	
Discipline	Project Number	Drawing Number	Revision
Civils	10939	(9)13	-