
Mr & Mrs Rodgers
Proposed Joinery details for The Cottage, White Cross lane, Surfleet.
19 July 2010
Drawn By: MAW
Barn windows horizontal cross section

SCALE 1:2

AMENDED PLAN
Ref. A2

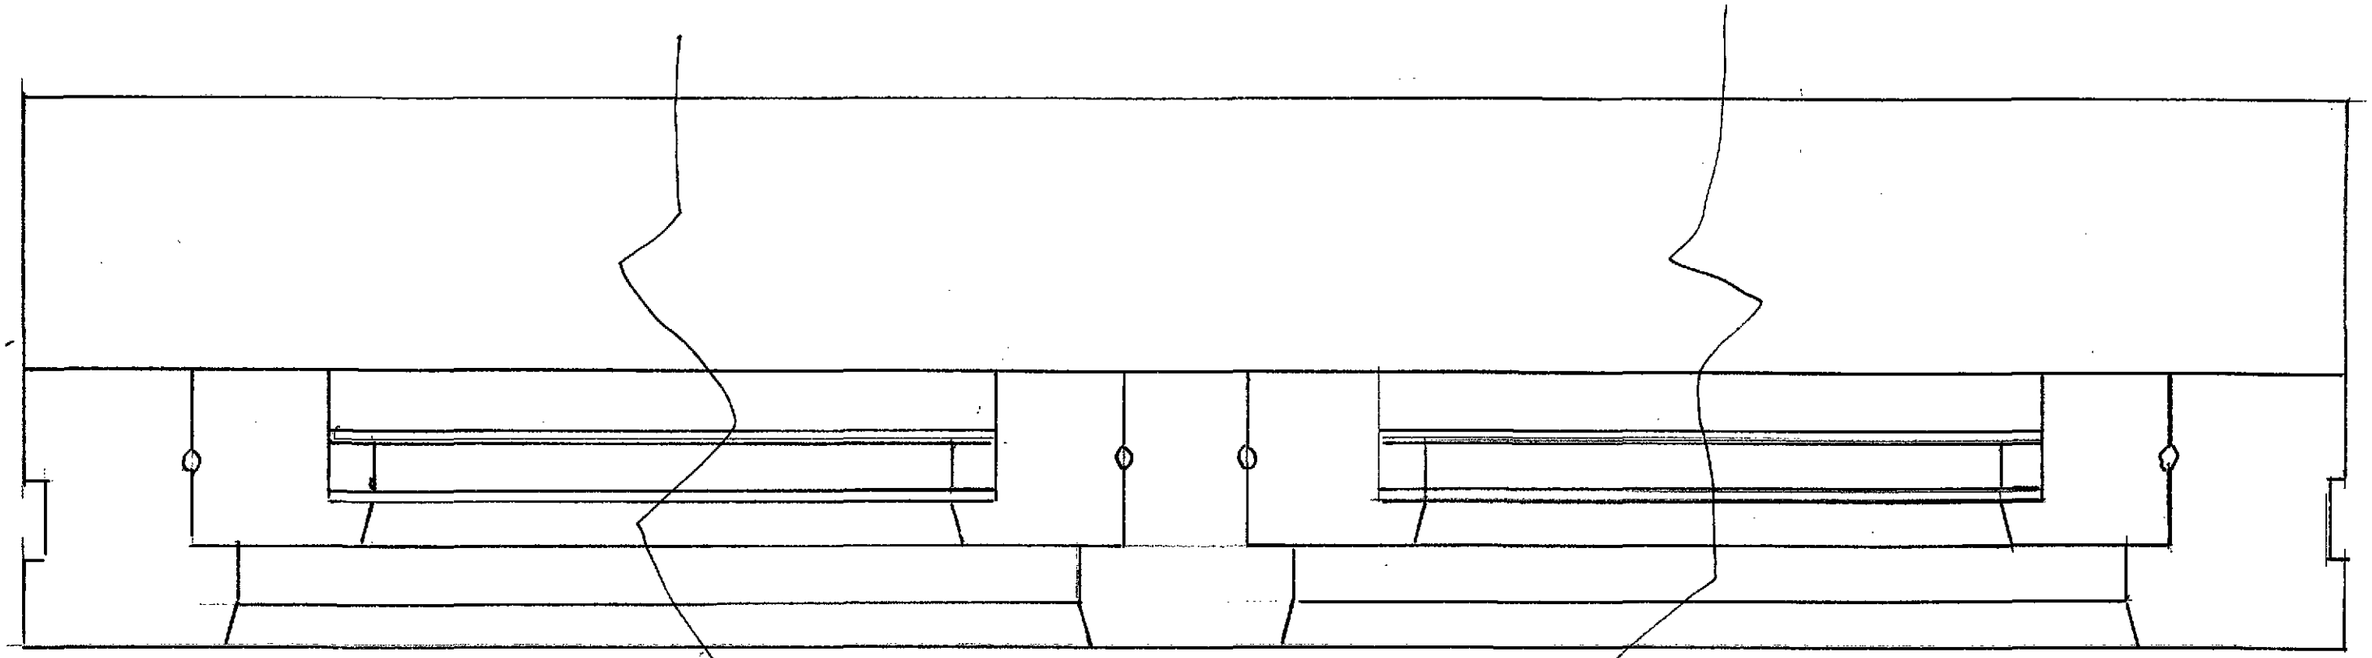

SECTION B/B.


SHDC
Planning & Development
27 JUL 2010
Ref: 0296-10

Mr & Mrs Rodgers
Proposed Joinery details for The Cottage, White Cross lane, Surfleet.
19 July 2010
Drawn By: MAW
Cottage windows horizontal section

SCALE 1:2.

AMENDED PLAN

Ref. A2

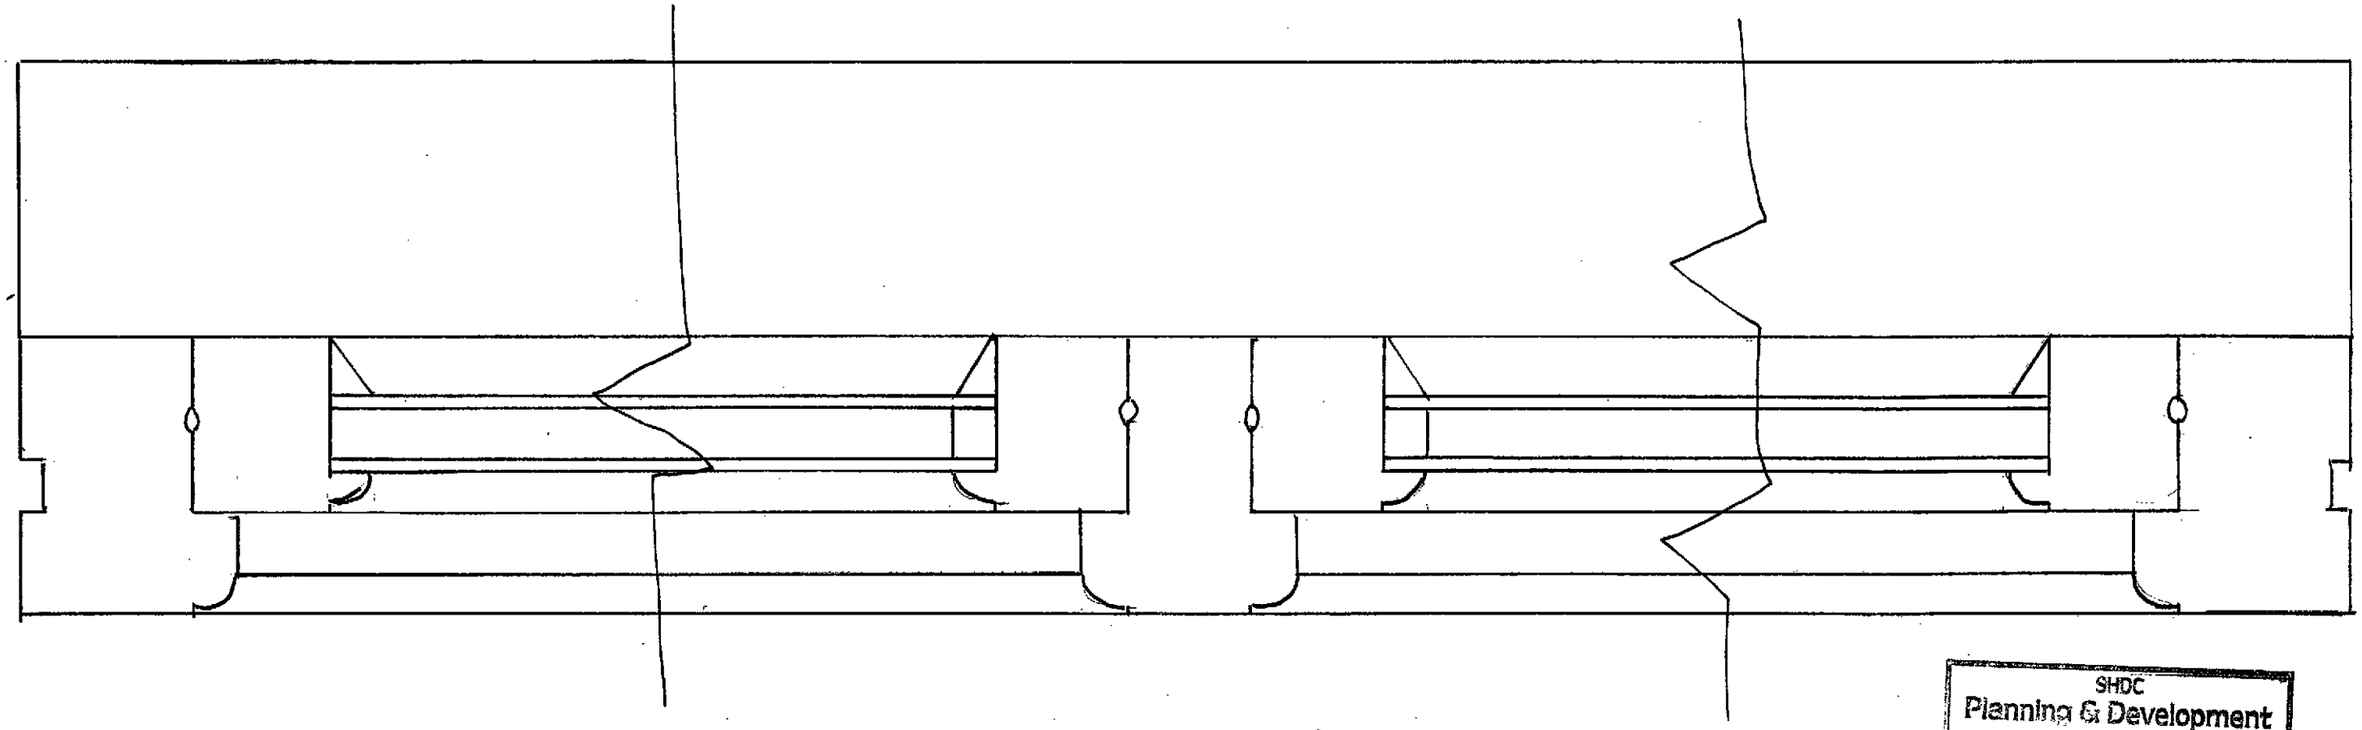

SECTION B/B.


SHDC
Planning & Development
27 JUL 2010
Ref: 0296-10

Mr & Mrs Rodgers
Proposed Joinery details for The Cottage, White Cross lane, Surfleet.
19 July 2010
Drawn By: MAW
French doors and frame and FLB door and frame horizontal section (to be read in conjunction with drawings 2 & 3


SCALE 1:2

AMENDED PLAN

Ref. A2

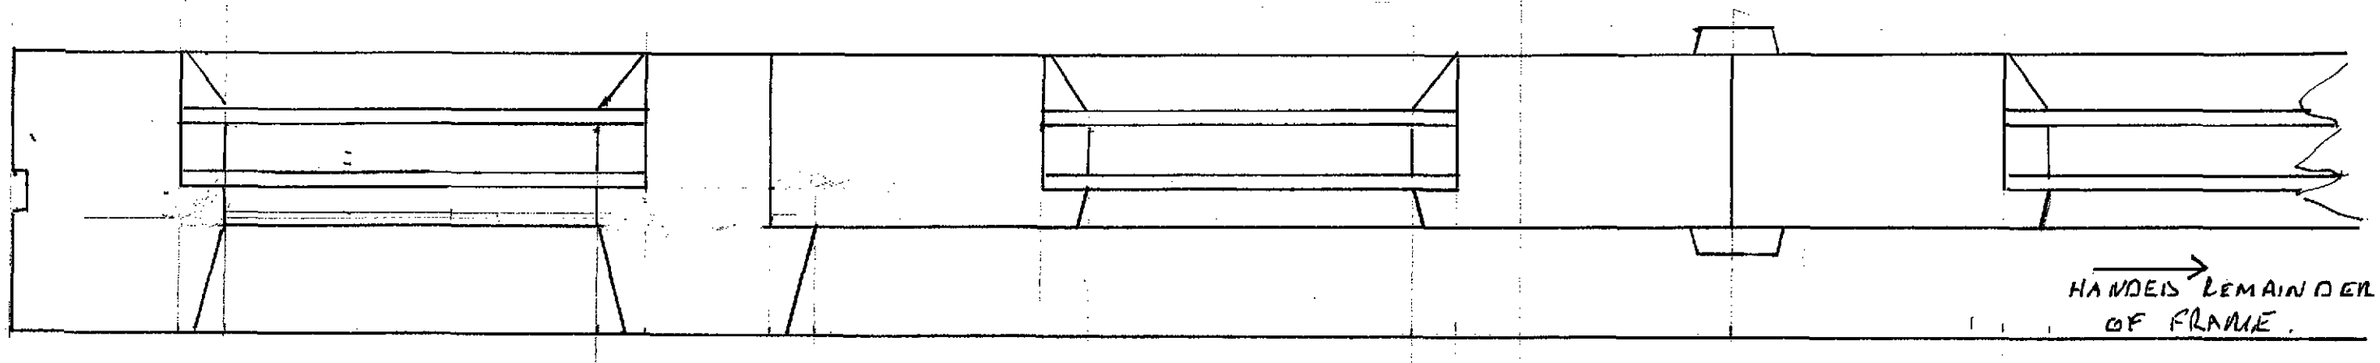



HORIZONTAL SECTION OF FRENCH DOORS & FRAME

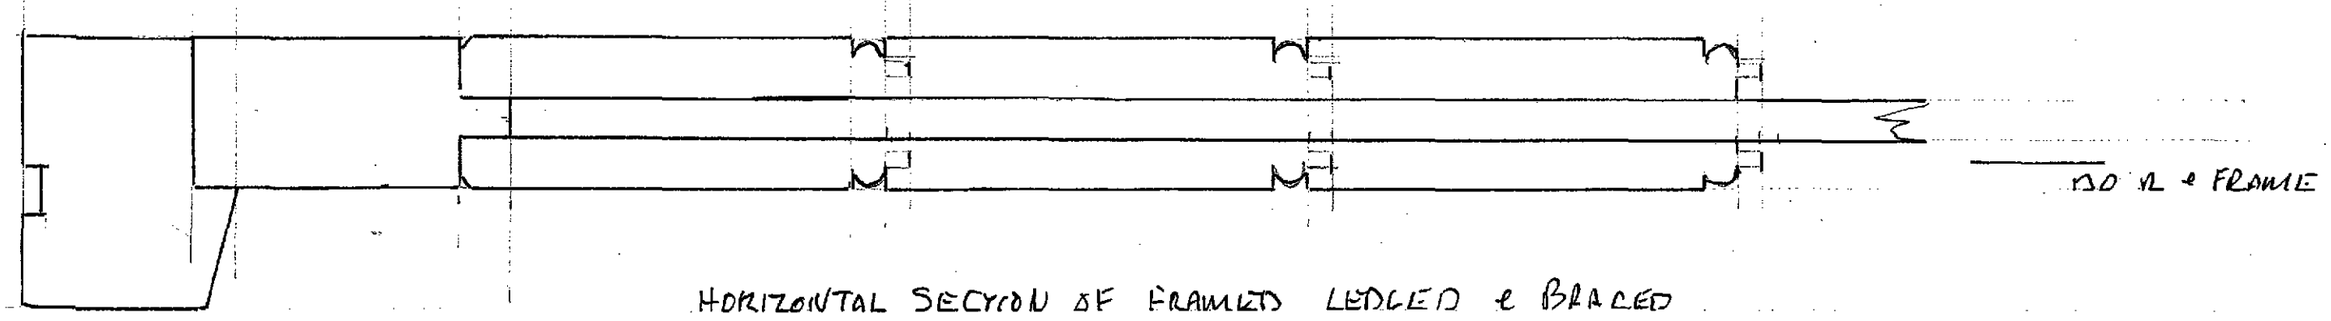

HORIZONTAL SECTION OF FRAMED LEDGED & BRACED EXTERNAL DOOR & FRAME

SHDC
Planning & Development
27 JUL 2010
Ref: 0296-10

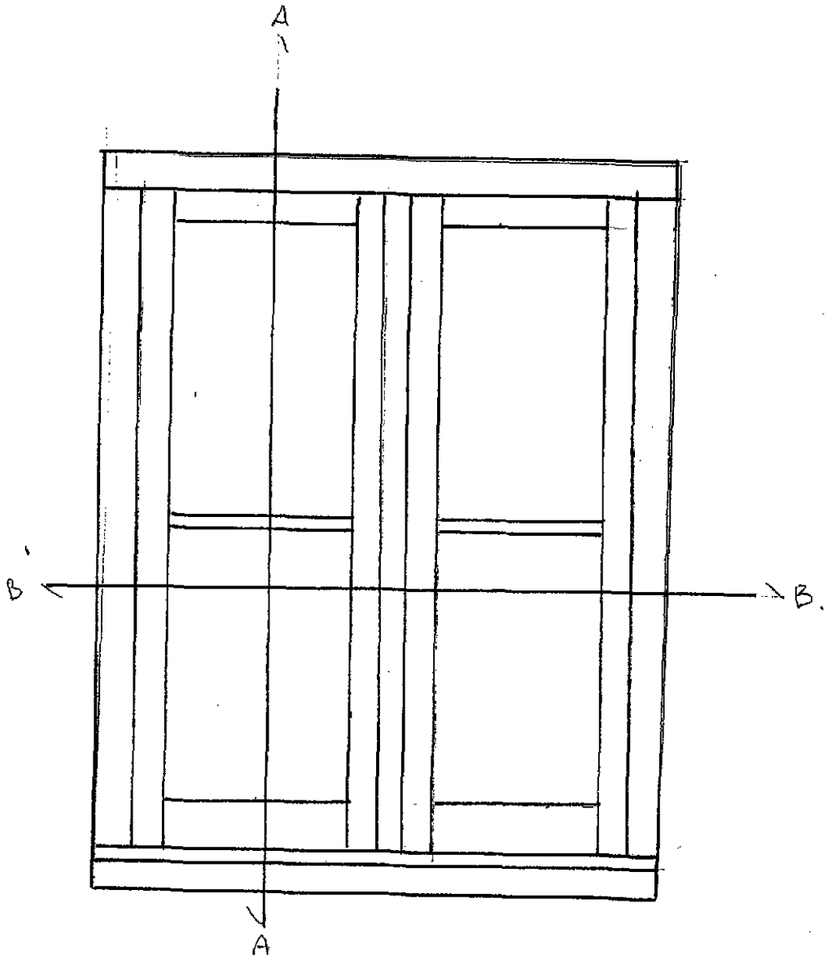

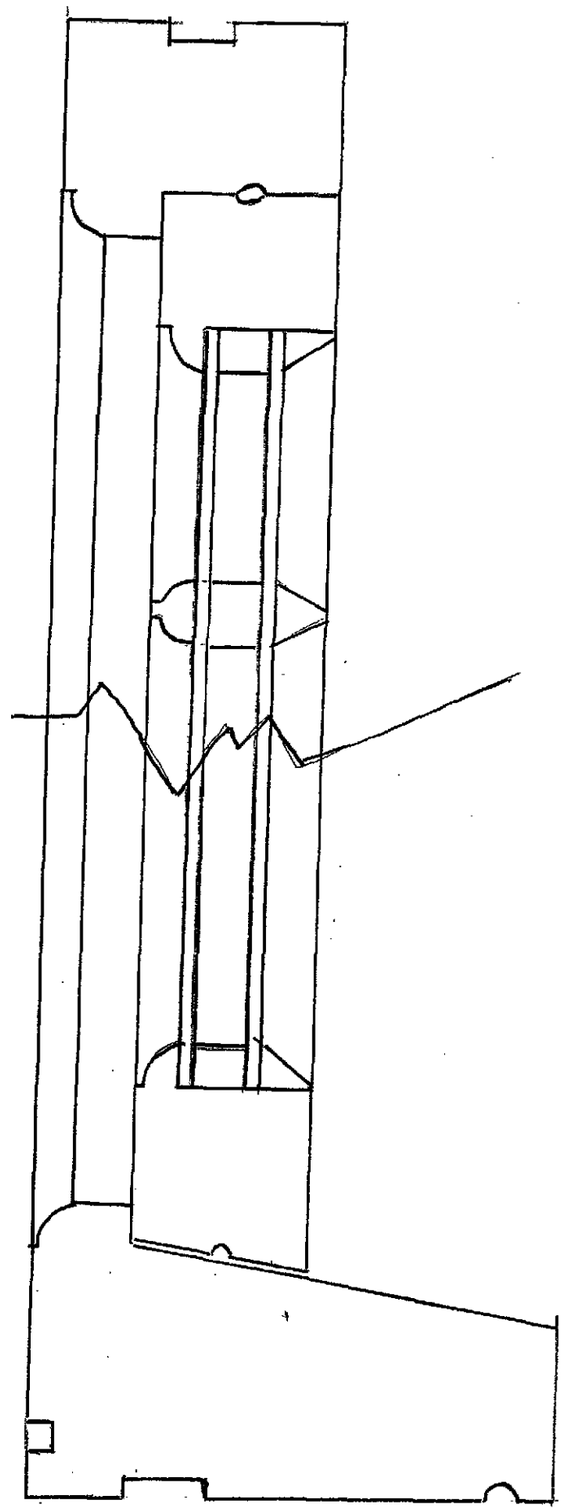



SCALE 1:10 – 1:2

AMENDED PLAN
Ref. A2

SHDC
Planning & Development
27 JUL 2010
Ref: 0296-10

Mr & Mrs Rodgers
Proposed Joinery details for The Cottage, White Cross lane, Surfleet.
19 July 2010
Drawn By: MAW Drawing 4 revised
Cottage windows

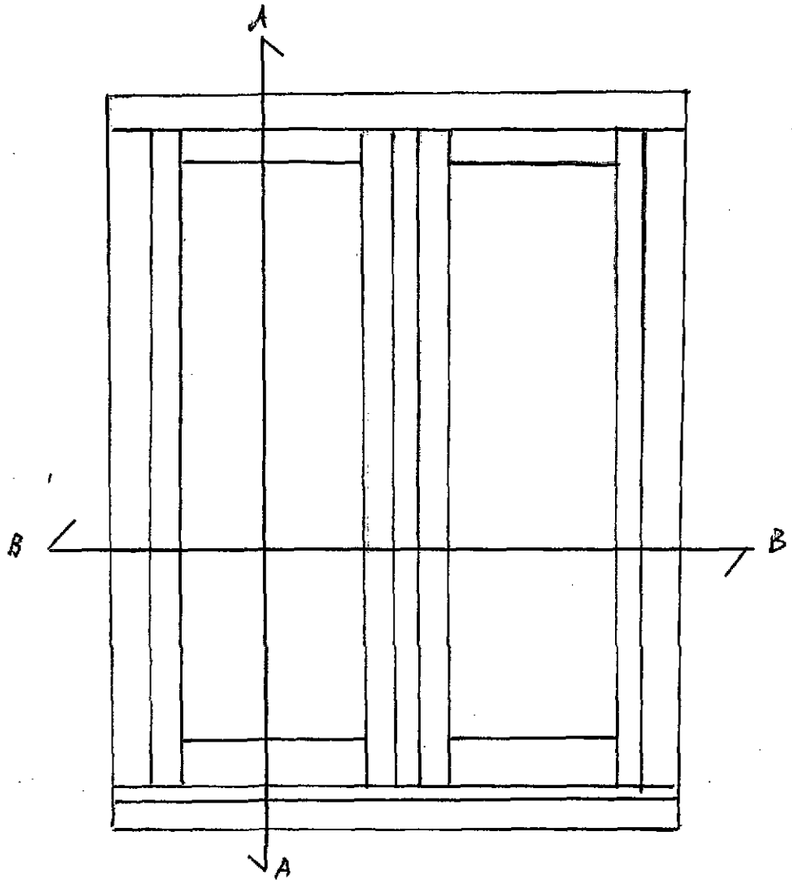

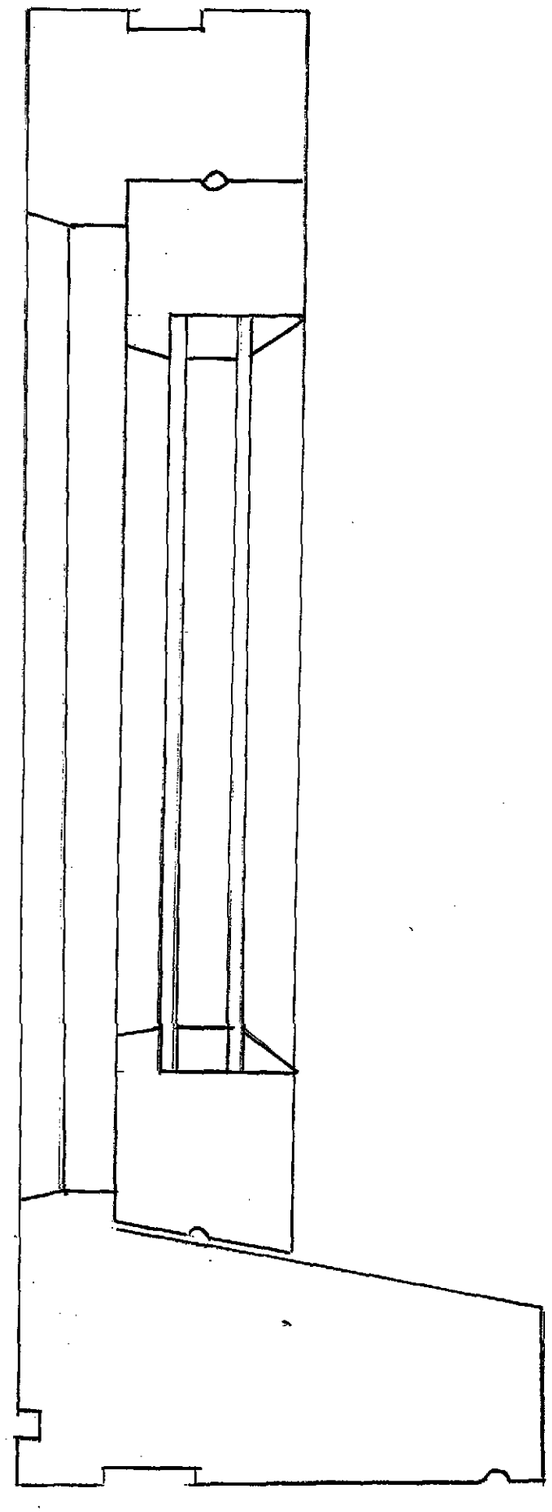

Scale 1:10 & 1:2

AMENDED PLAN


Ref. A2

SHDC
Planning & Development
27 JUL 2010
Ref: 0296-10

Mr & Mrs Rodgers
Proposed Joinery details for The Cottage, White Cross lane, Surfleet.
19 July 2010
Drawn By: MAW Drawing 5 revised
Barn windows

AMENDED PLAN
Ref. A2

SCALE 1:2

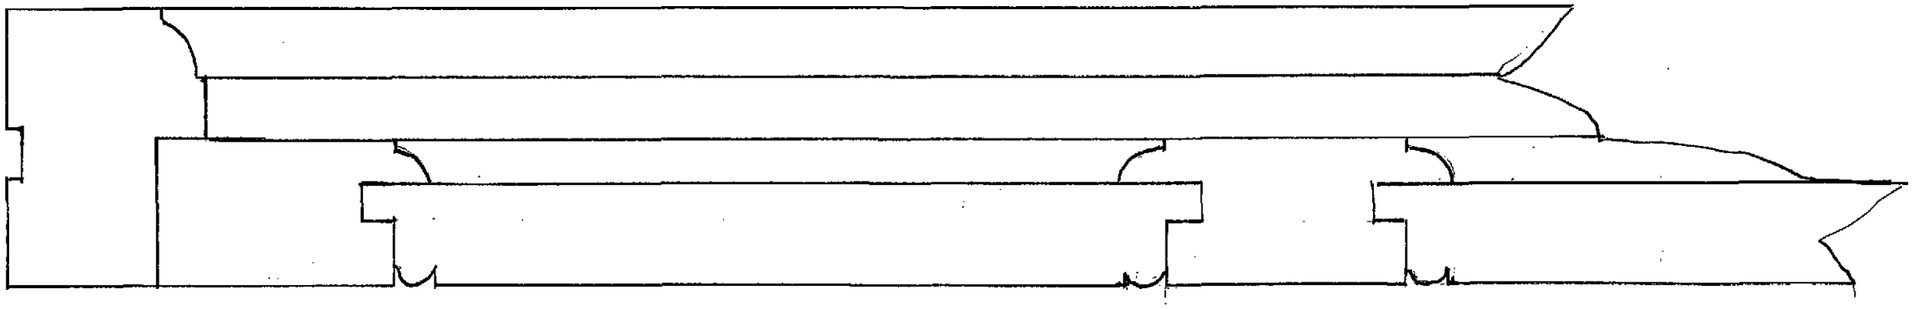

SECTION C/C OF MAIN ENTRANCE DOOR.

Mr & Mrs Rodgers
Proposed Joinery details for The Cottage, White Cross lane, Surfleet.
19 July 2010
Drawn By: MAW
Main Entrance Door to Cottage horizontal section (to be read in conjunction with drawing 1)

SHDC
Planning & Development
27 JUL 2010
Ref: 0296-10