With Compliments

FAO: Chris Crew, Planning Dept.

Ref: H14/0296/10, Rodgers, Surfleet.

Further to your conversation with Richard please find enclosed the windows and door details. Please could they be added to the condition compliance which we recently submitted.


Thanks

Ben.




WENMAN DESIGN SOLUTIONS LTD


2 Austendyke Road, Weston Hills,
Spalding, Lincolnshire PE12 6BX
T: 01775 724171 M: 0784 1718457
E: enquiries@wenmanbuildingdesign.co.uk

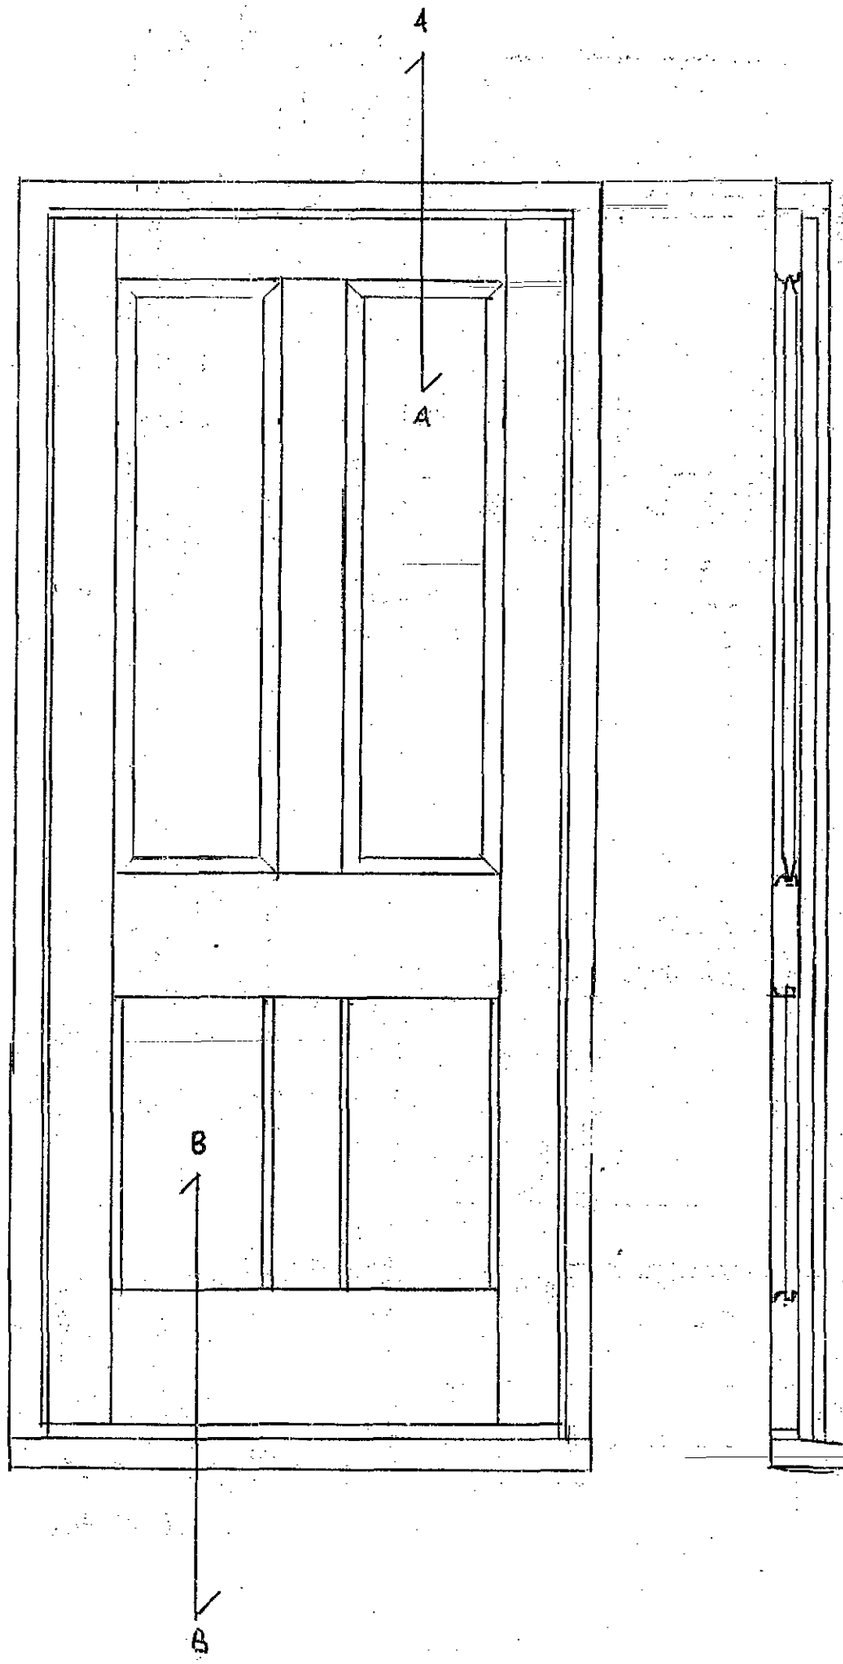

SCALE 1:10 / 1:2.

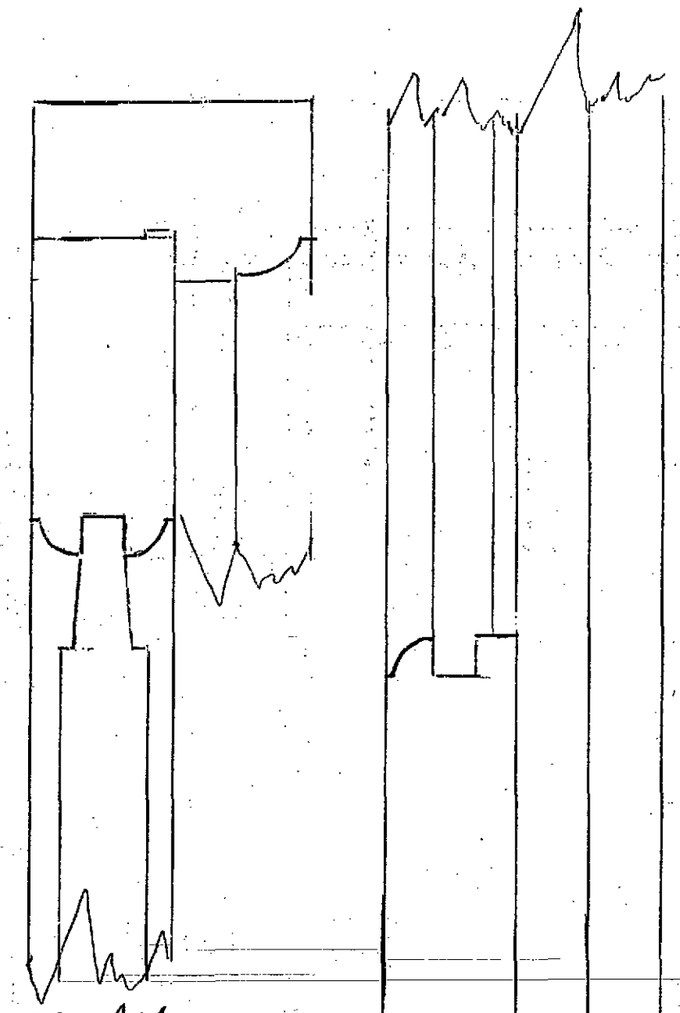

SECTION A:A

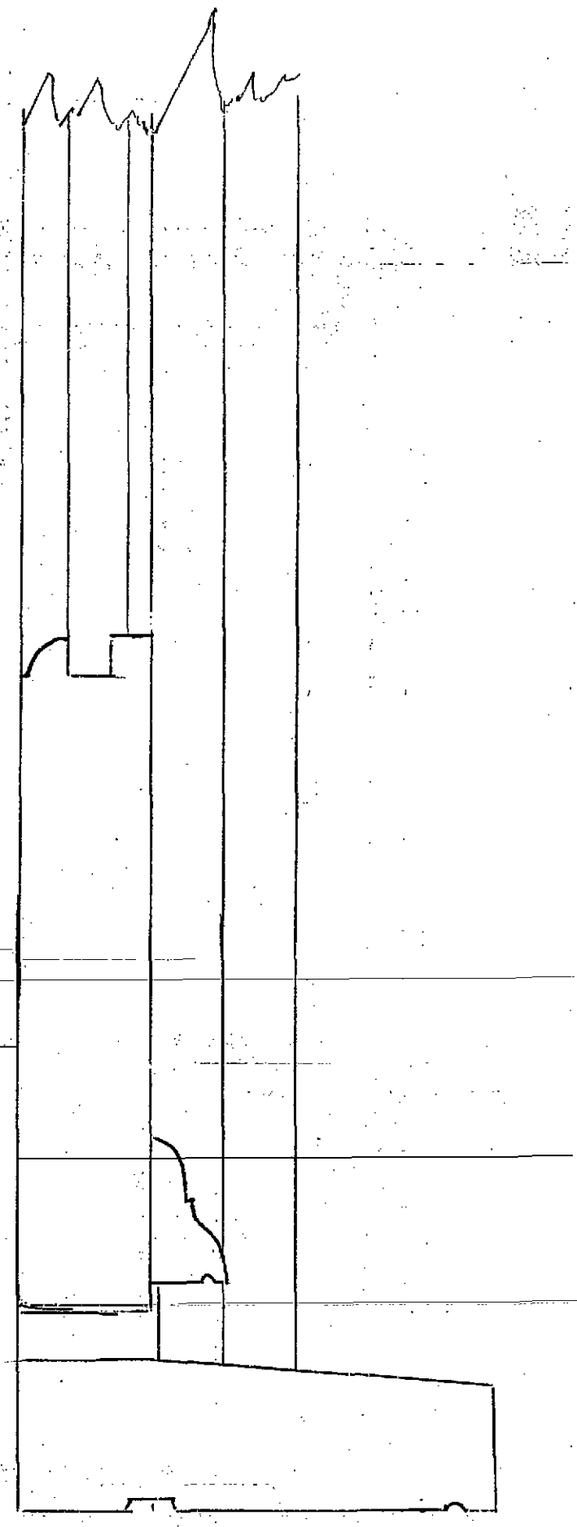

SECTION B:B.

Mr & Mrs Rodgers
Proposed Joinery details for The Cottage, White Cross lane, Surfleet.
19 April 2010
Drawn By: MAW Drawing 1
Main entrance door to cottage

Mr & Mrs Rodgers


Proposed Joinery details for The Cottage, White Cross lane, Surfleet.

19 April 2010

Drawn By: MAW Drawing 2


Link and Barn external doors and frames (To be reading conjunction with drawing 3)

SCALE 1:10

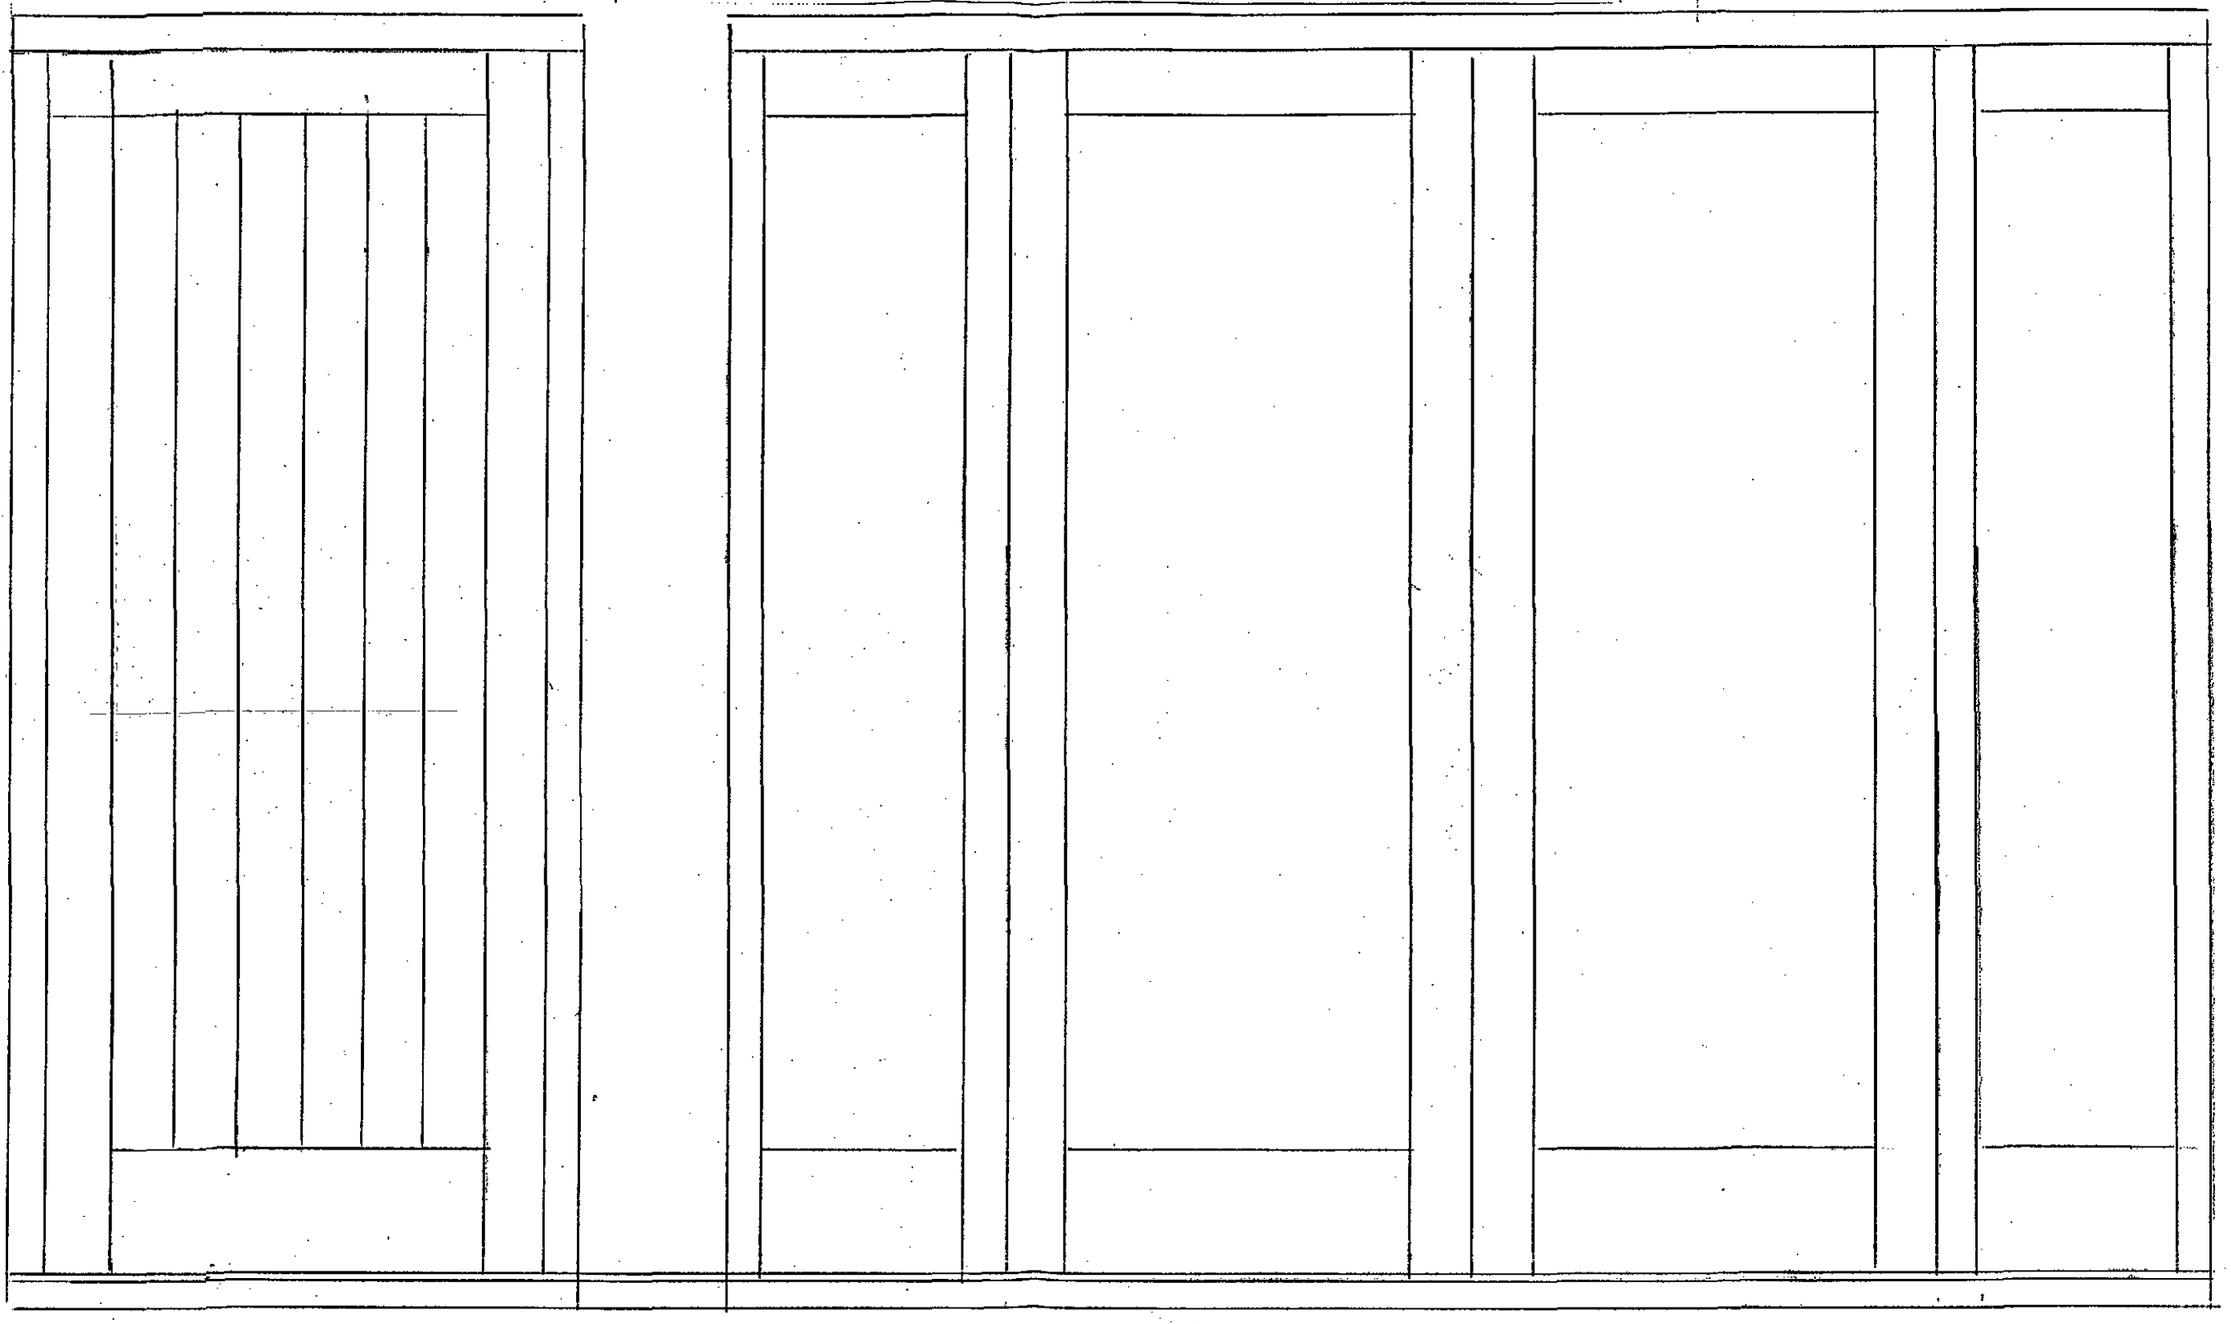


Mr & Mrs Rodgers
Proposed Joinery details for The Cottage, White Cross lane, Surfleet.
19 April 2010
Drawn By: MAW Drawing 3
Link and Barn external doors and frames (To be reading conjunction with drawing2)

SECTION A:A.

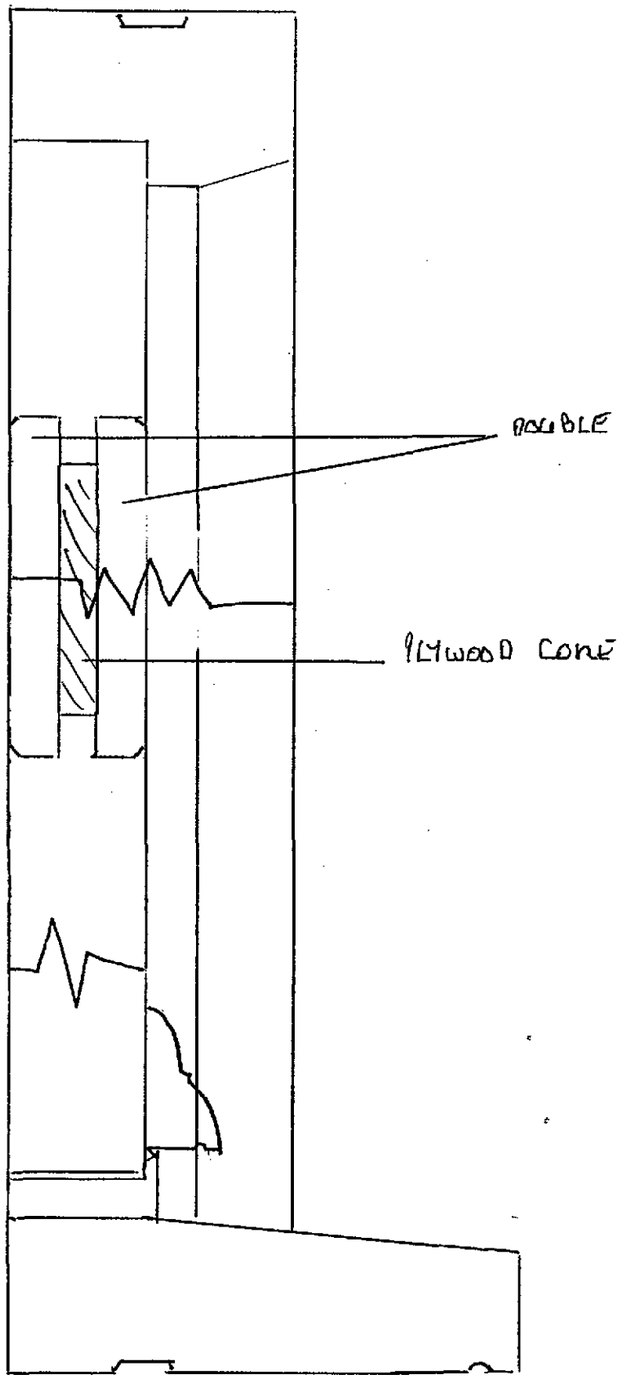

FRAMED LEDGED + BRACED
DOOR + FRAME


SECTION B:B.

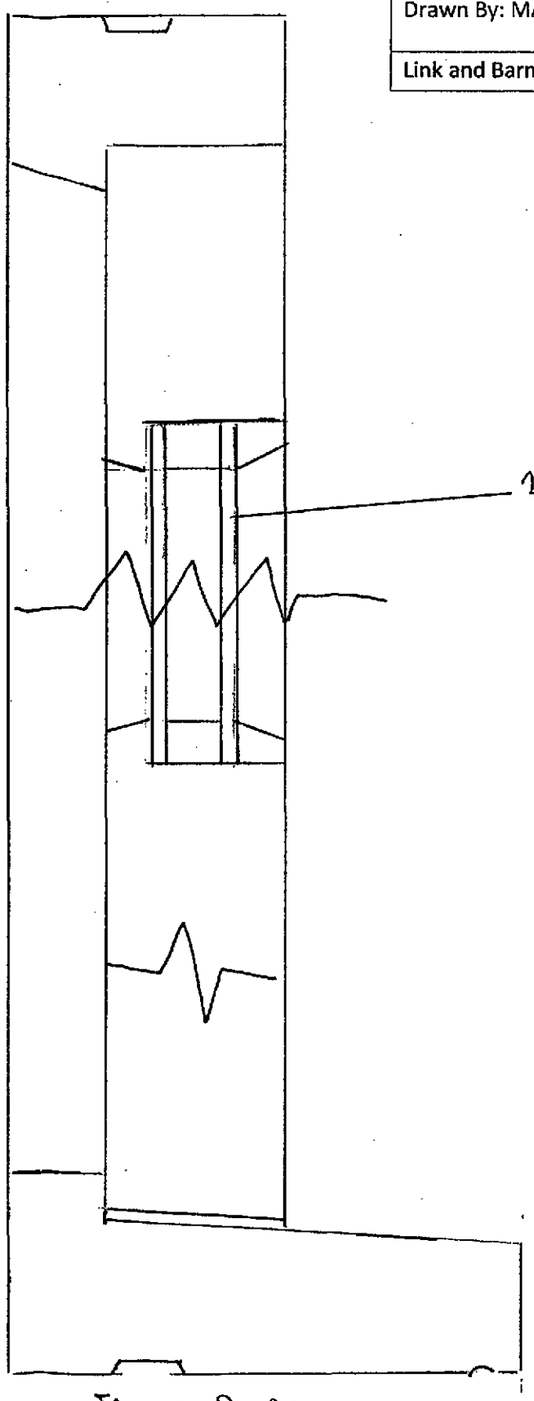


FRENCH DOORS

SCALE 1:2.

Mr & Mrs Rodgers
Proposed Joinery details for The Cottage, White Cross lane, Surfleet.
19 April 2010
Drawn By: MAW Drawing 4
Cottage windows

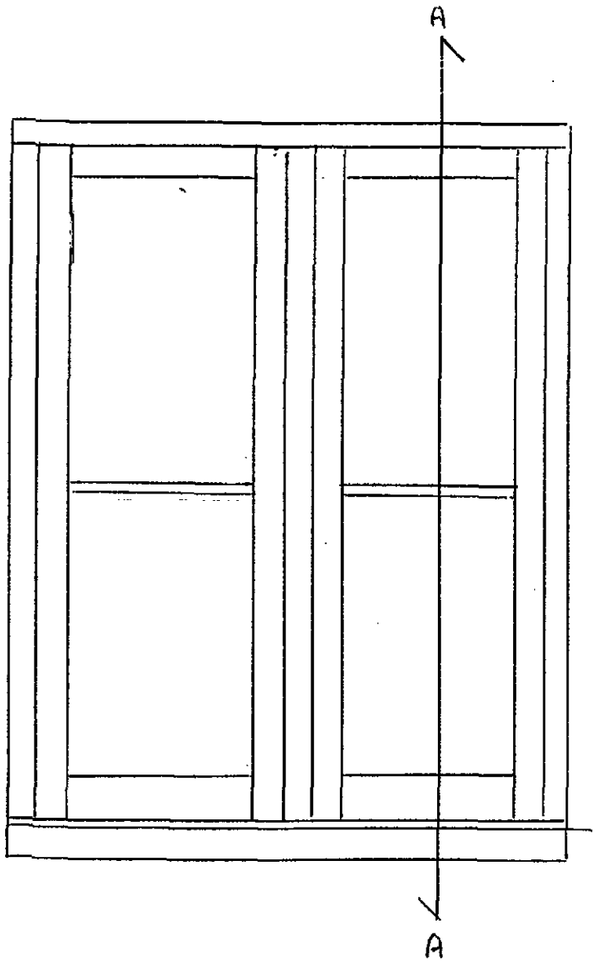


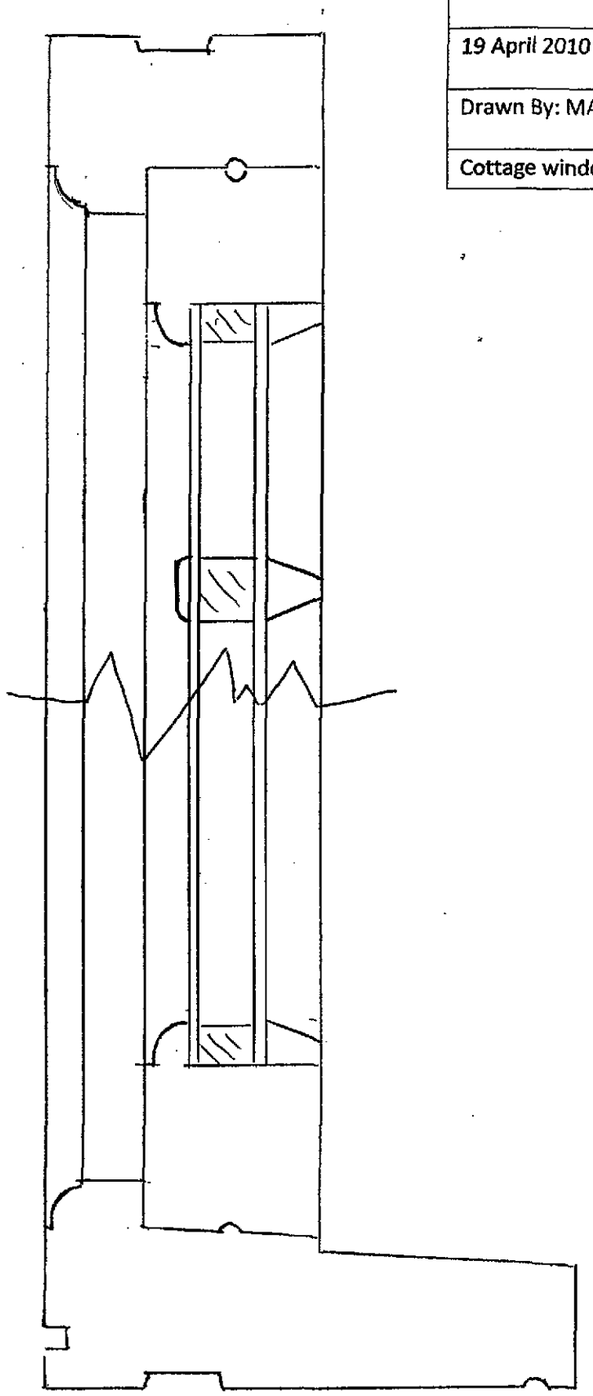


SECTION A:A.

SCALE 1:10/1:2

Mr & Mrs Rodgers
Proposed Joinery details for The Cottage, White Cross lane, Surfleet.
19 April 2010
Drawn By: MAW Drawing 5
Barn Windows

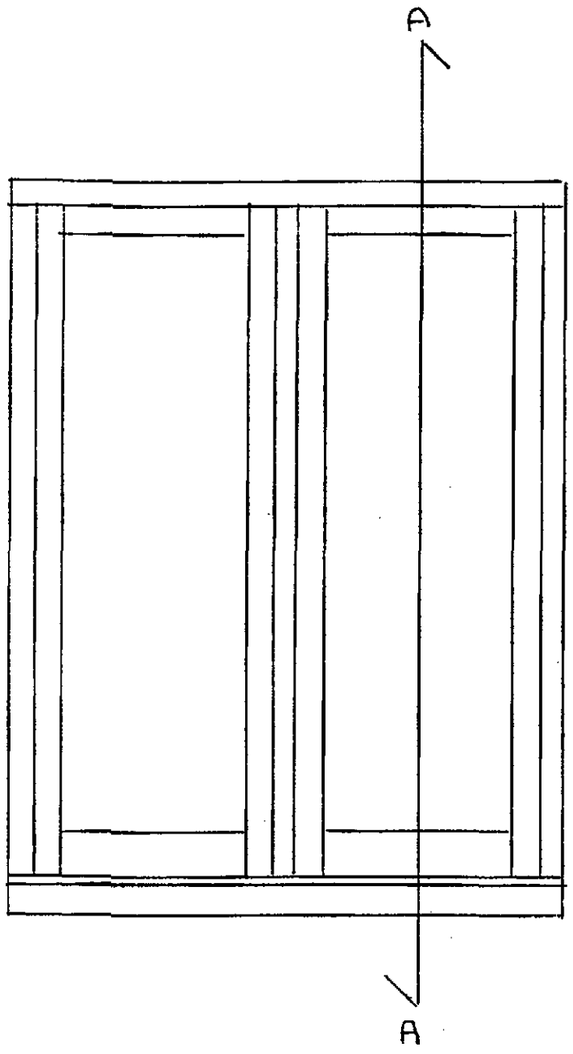

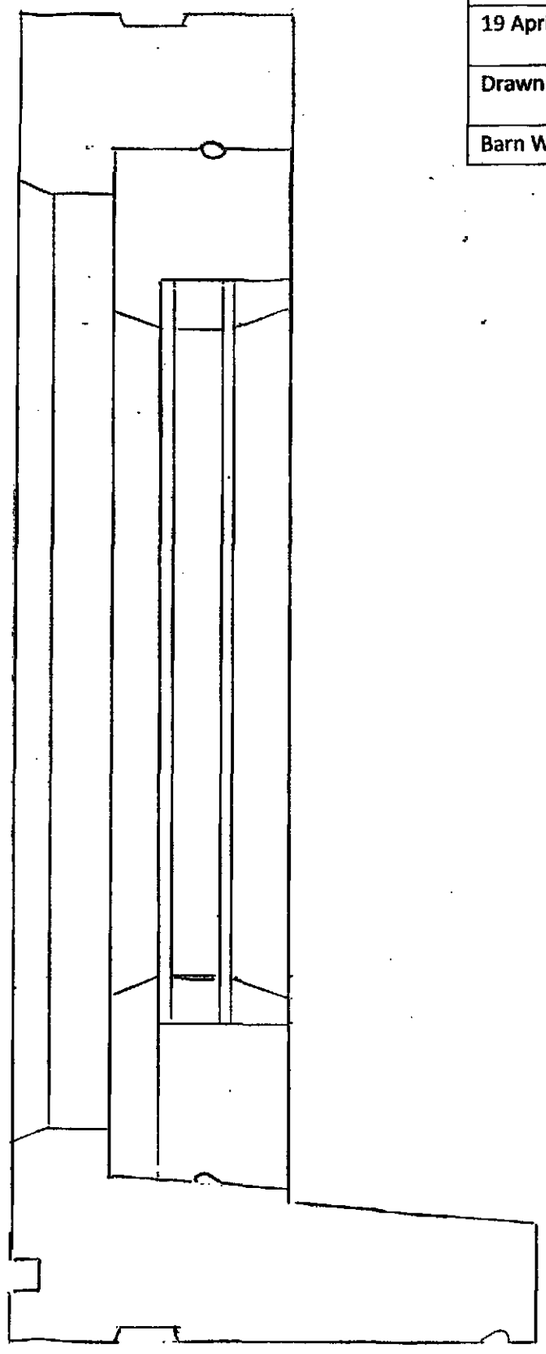

SCALE 1:10 / 1:2.

SECTION A:A.