


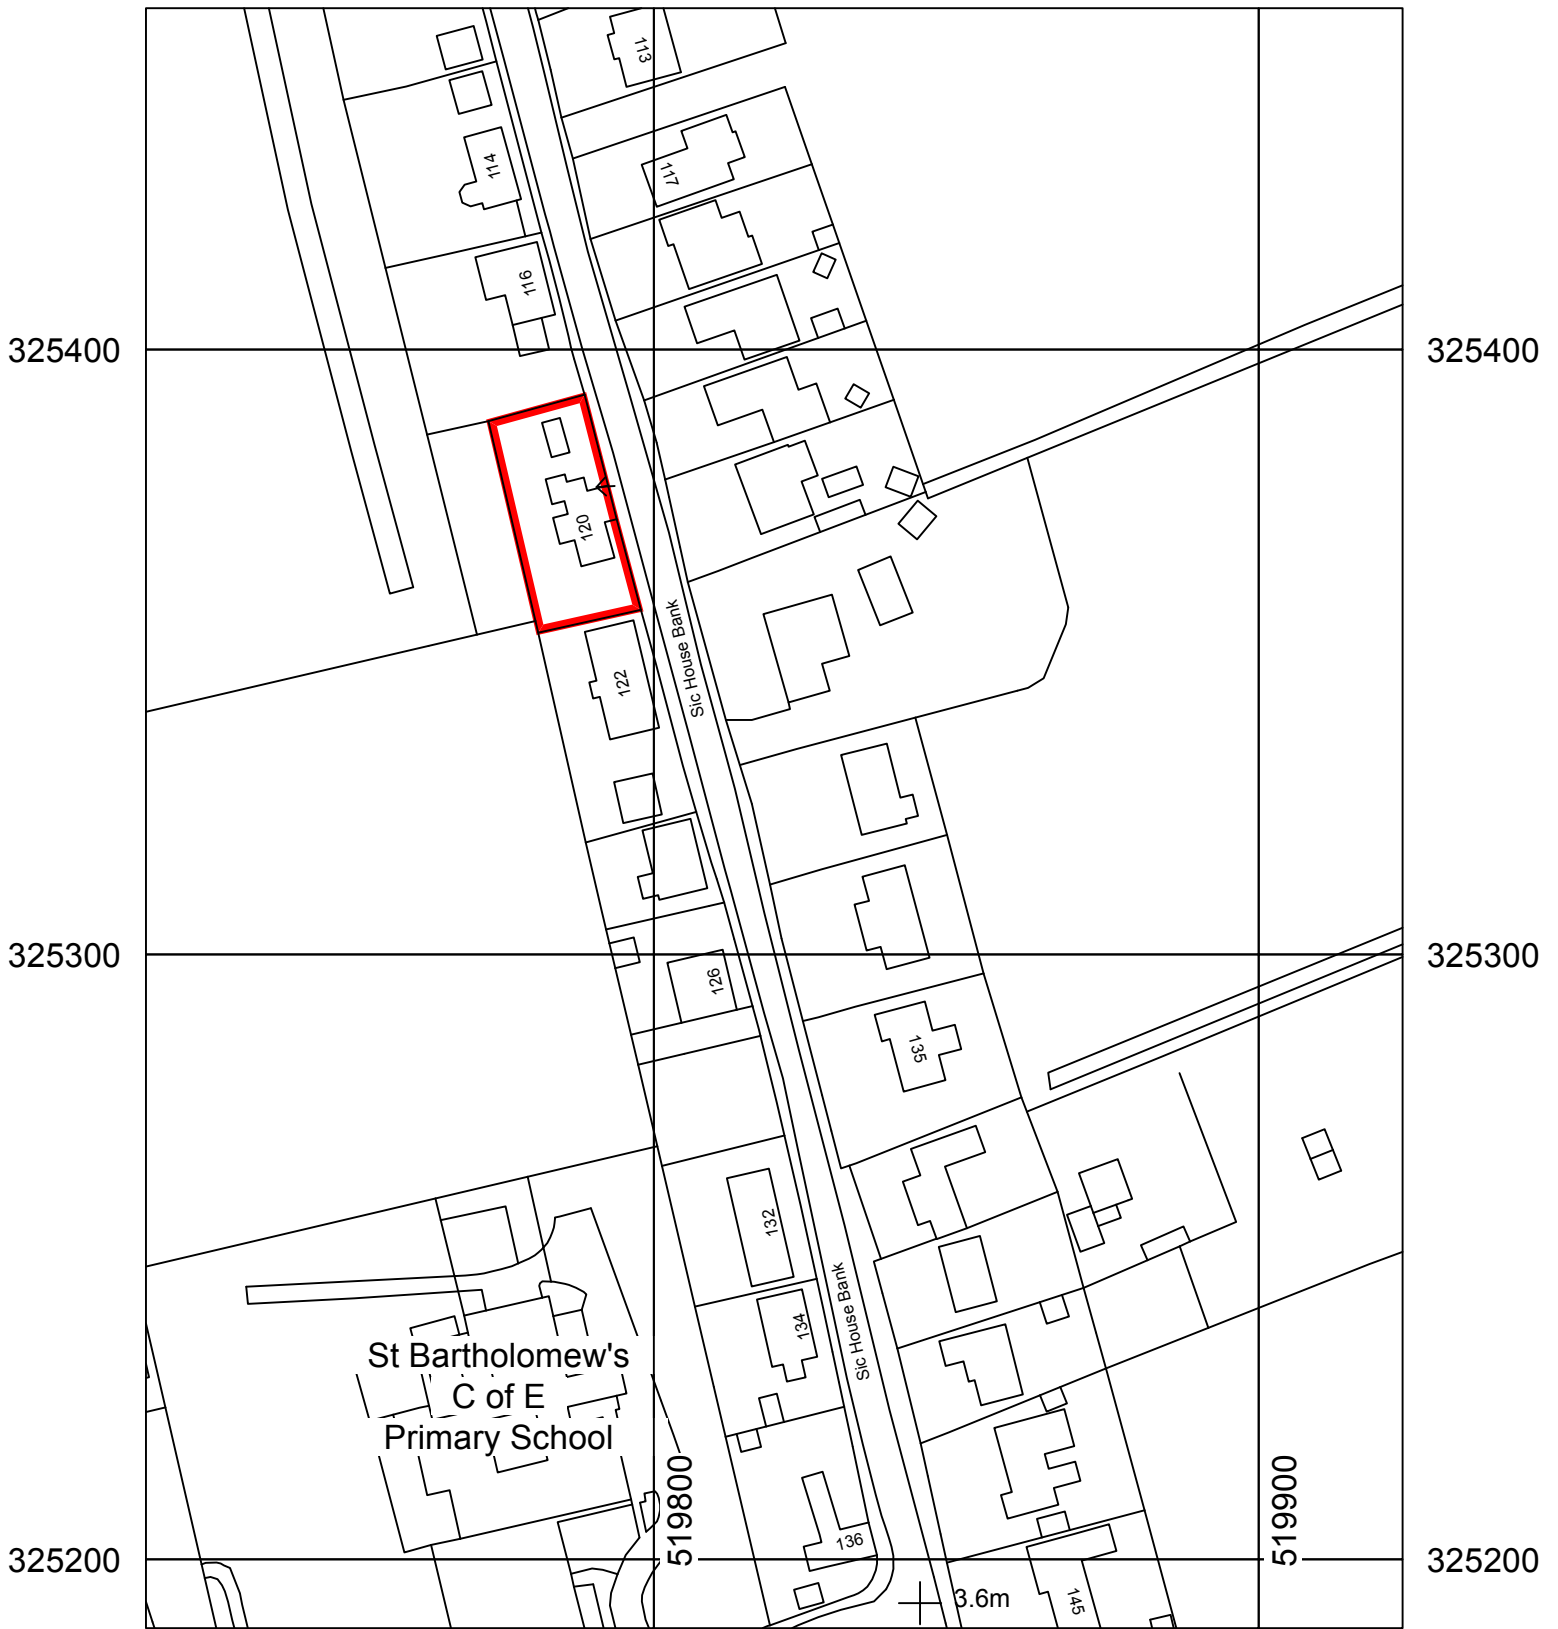

Metres

LOCATION PLAN  
SCALE 1=1250 at A4 print size, Date 31 May 2023  
120 SIX HOUSE BANK, SPALDING