


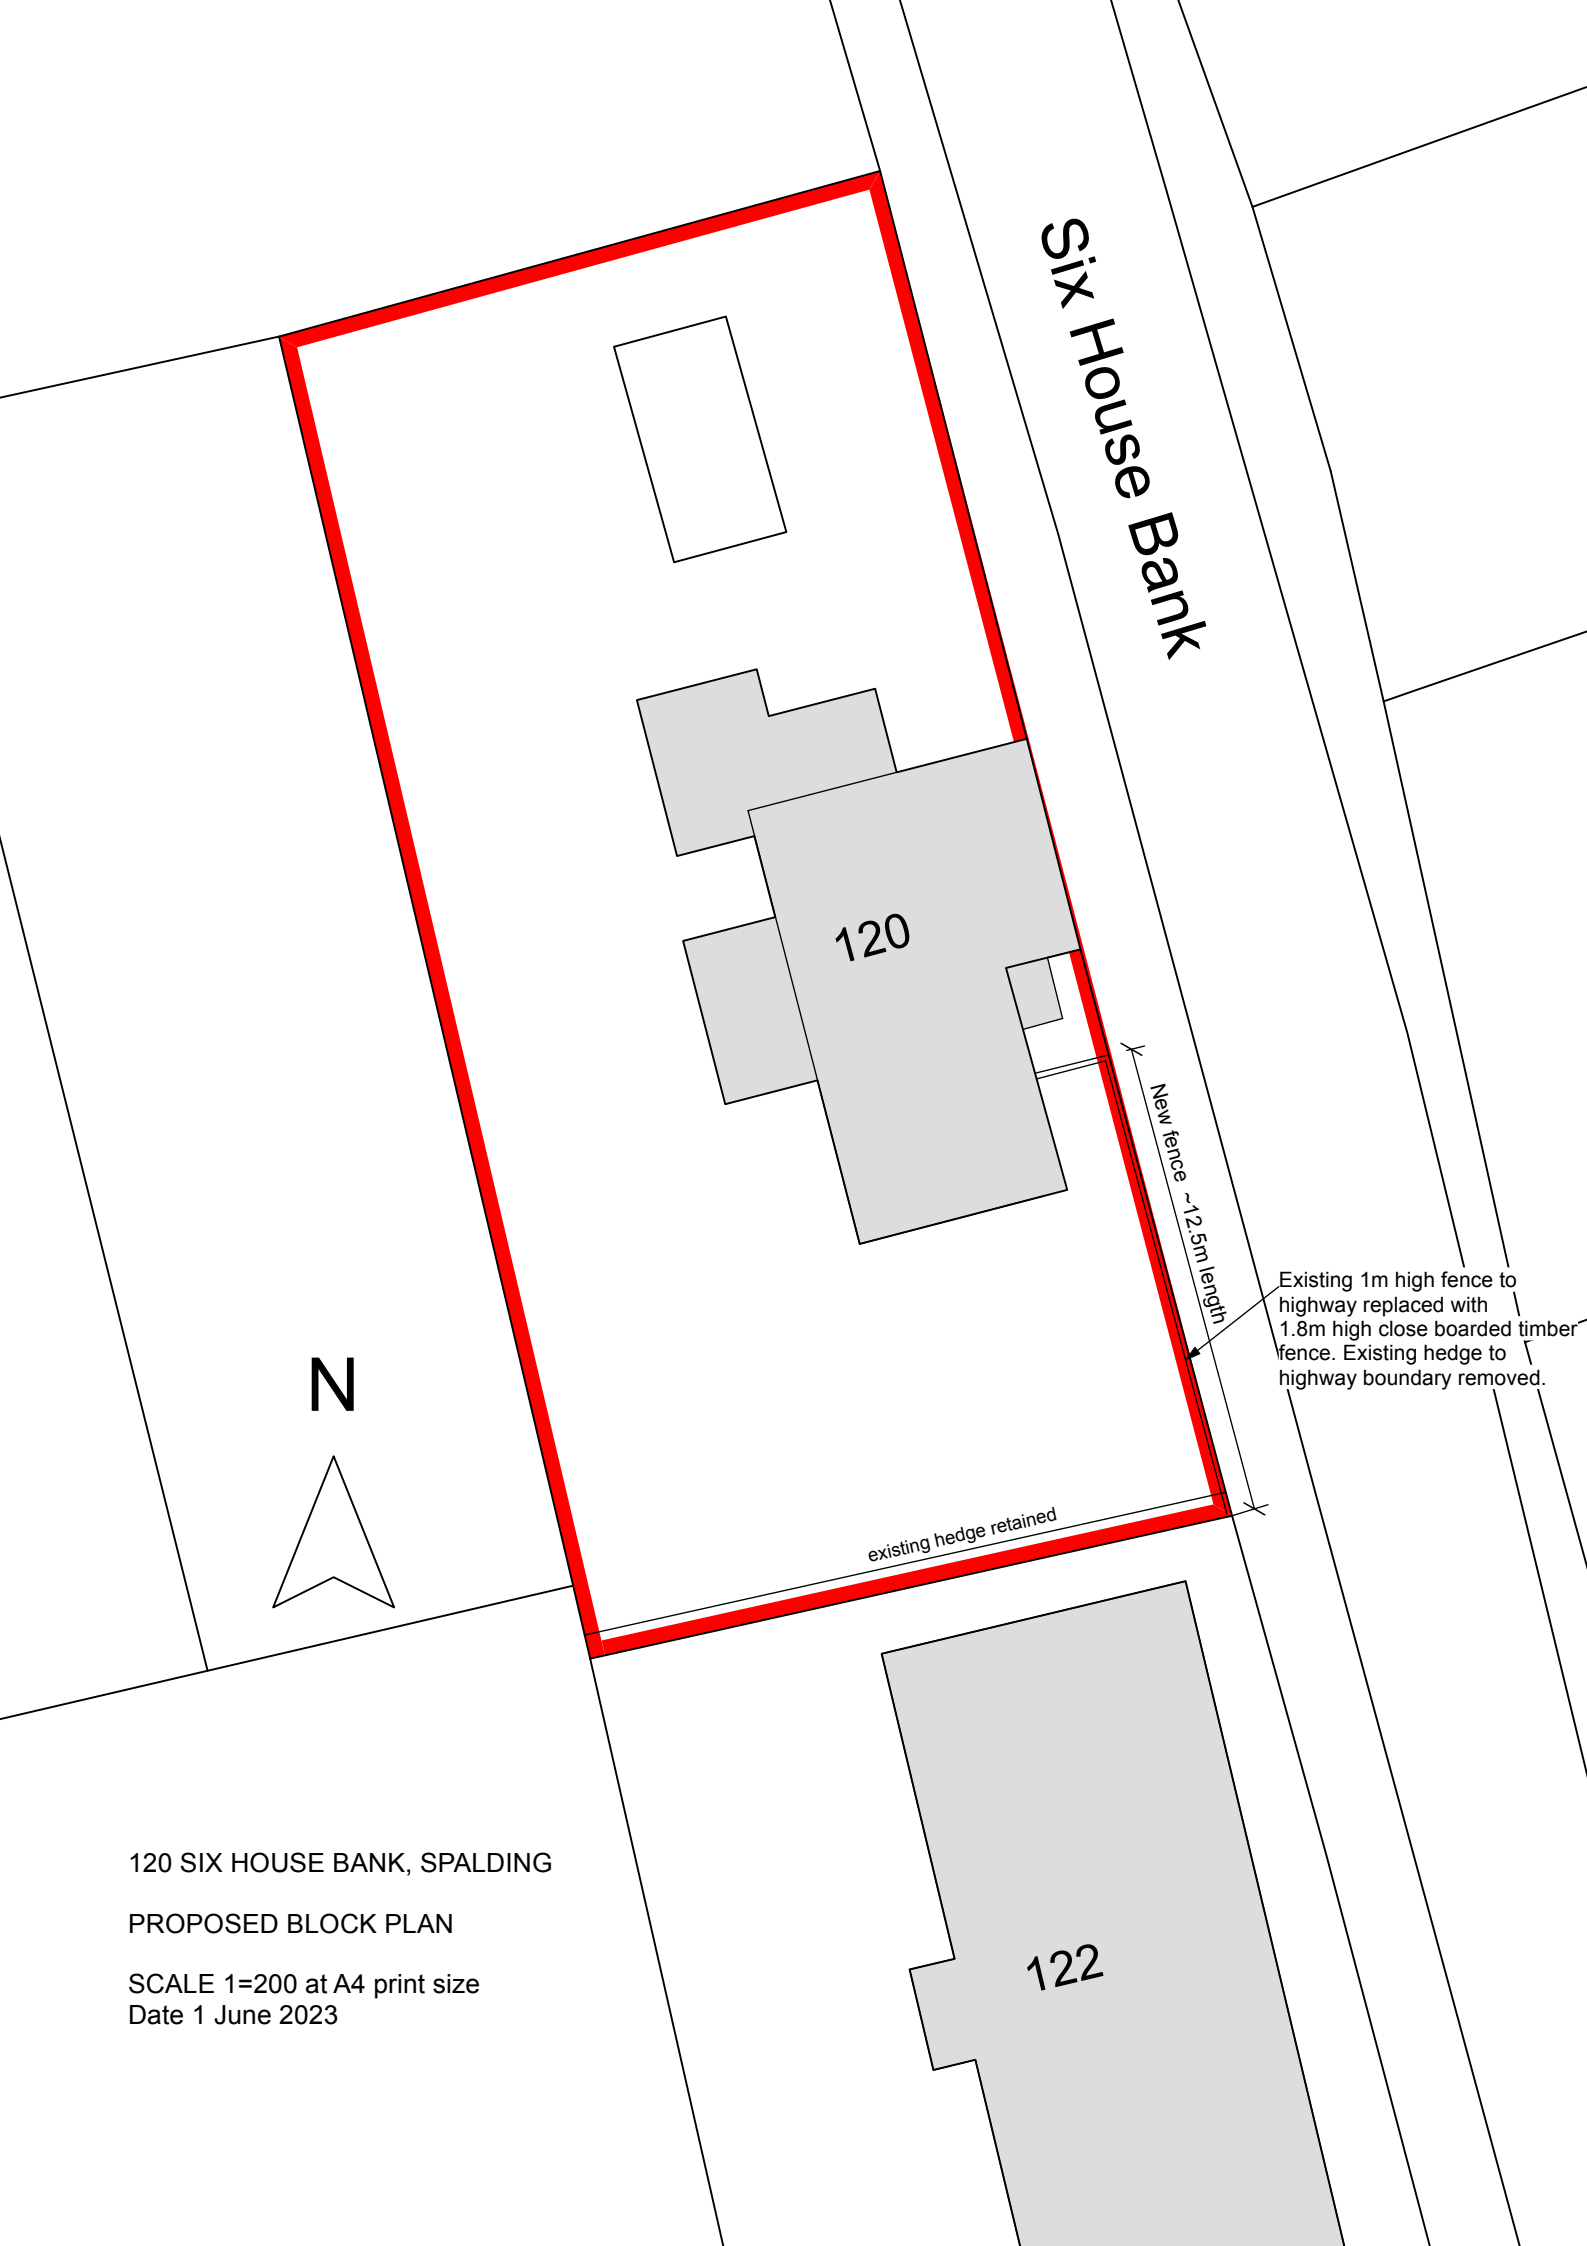

120 SIX HOUSE BANK, SPALDING

PROPOSED BLOCK PLAN

SCALE 1=200 at A4 print size
Date 1 June 2023

122