Proposed Principal (South-East) Elevation
1:50

Proposed Rear (North-West) Elevation
1:50

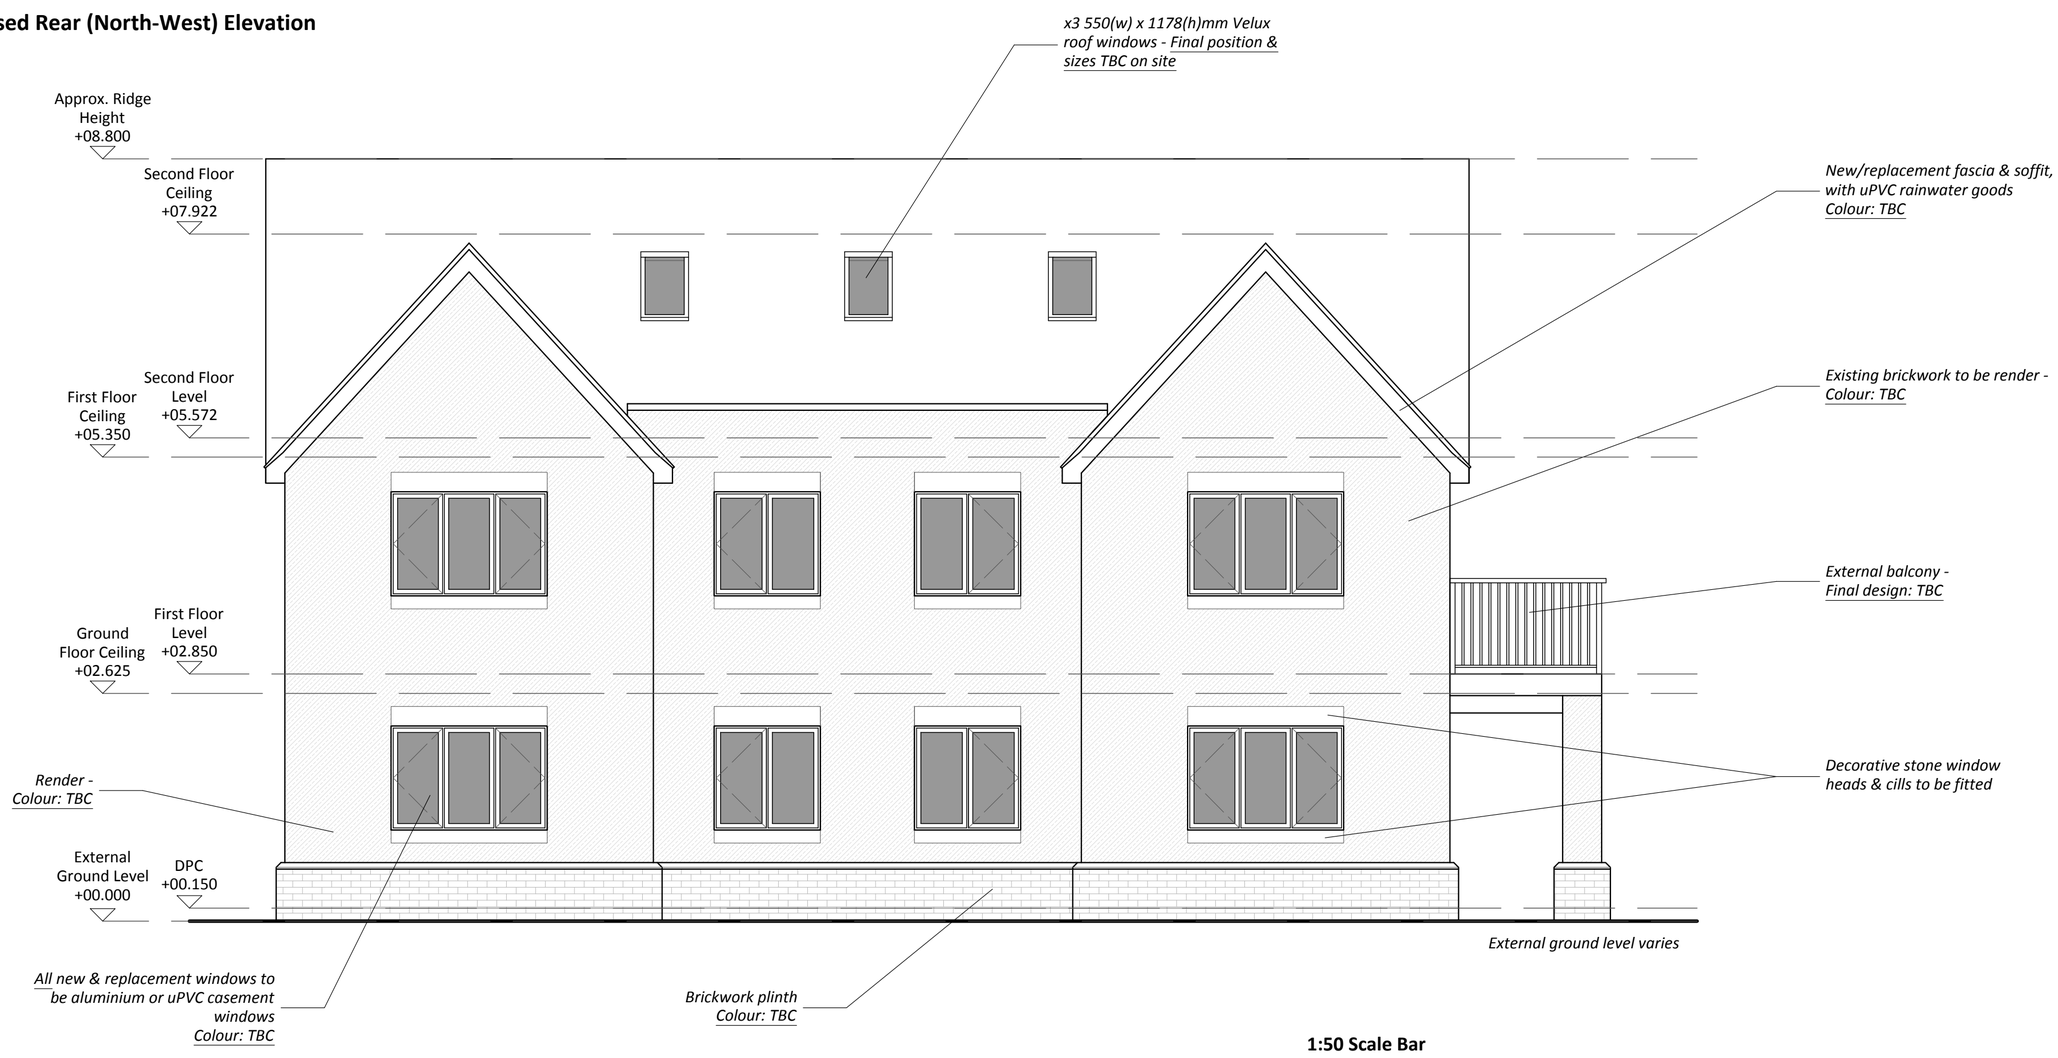

1:50 Scale Bar

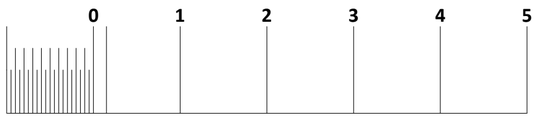

James Wollerton Architecture.

NOTES:
The level of information in this drawing is in relation to submitting a PLANNING APPLICATION.

The information shown should not be used for any purpose (such as building regulations, costing or construction) unless permission is expressly granted by the client / James Wollerton Architecture.

Responsibility for Party Wall and Rights to Light lay with the client.

ALL dimensions should be checked on site.

This drawing is subject to copyright.

Address:	Green Gables (Formerly Leasing Holme), Hollands Chase, West Pinchbeck, PE11 3QD
DWG Title:	Proposed Principal & Rear Elevations
DWG No:	2025-292-10_PA
Date:	17-03-2025
Scale:	1:50 @ A1 / 1:100 @ A3
Revision:	N/A