






NOTES:
The level of information in this drawing is in relation to submitting a PLANNING APPLICATION.

The information shown should not be used for any purpose (such as building regulations, costing or construction) unless permission is expressly granted by the client / James Wollerton Architecture.

Responsibility for Party Wall and Rights to Light lay with the client.

ALL dimensions should be checked on site.

This drawing is subject to copyright.

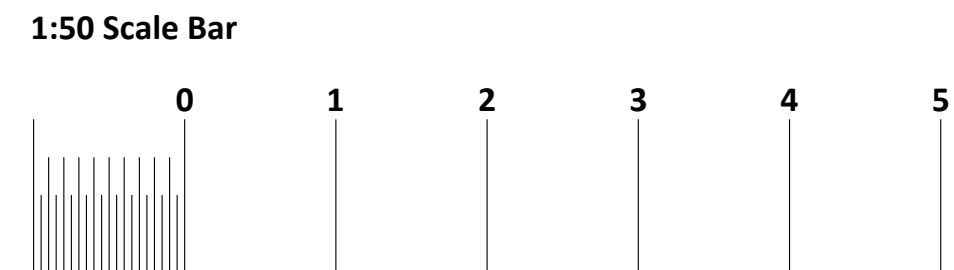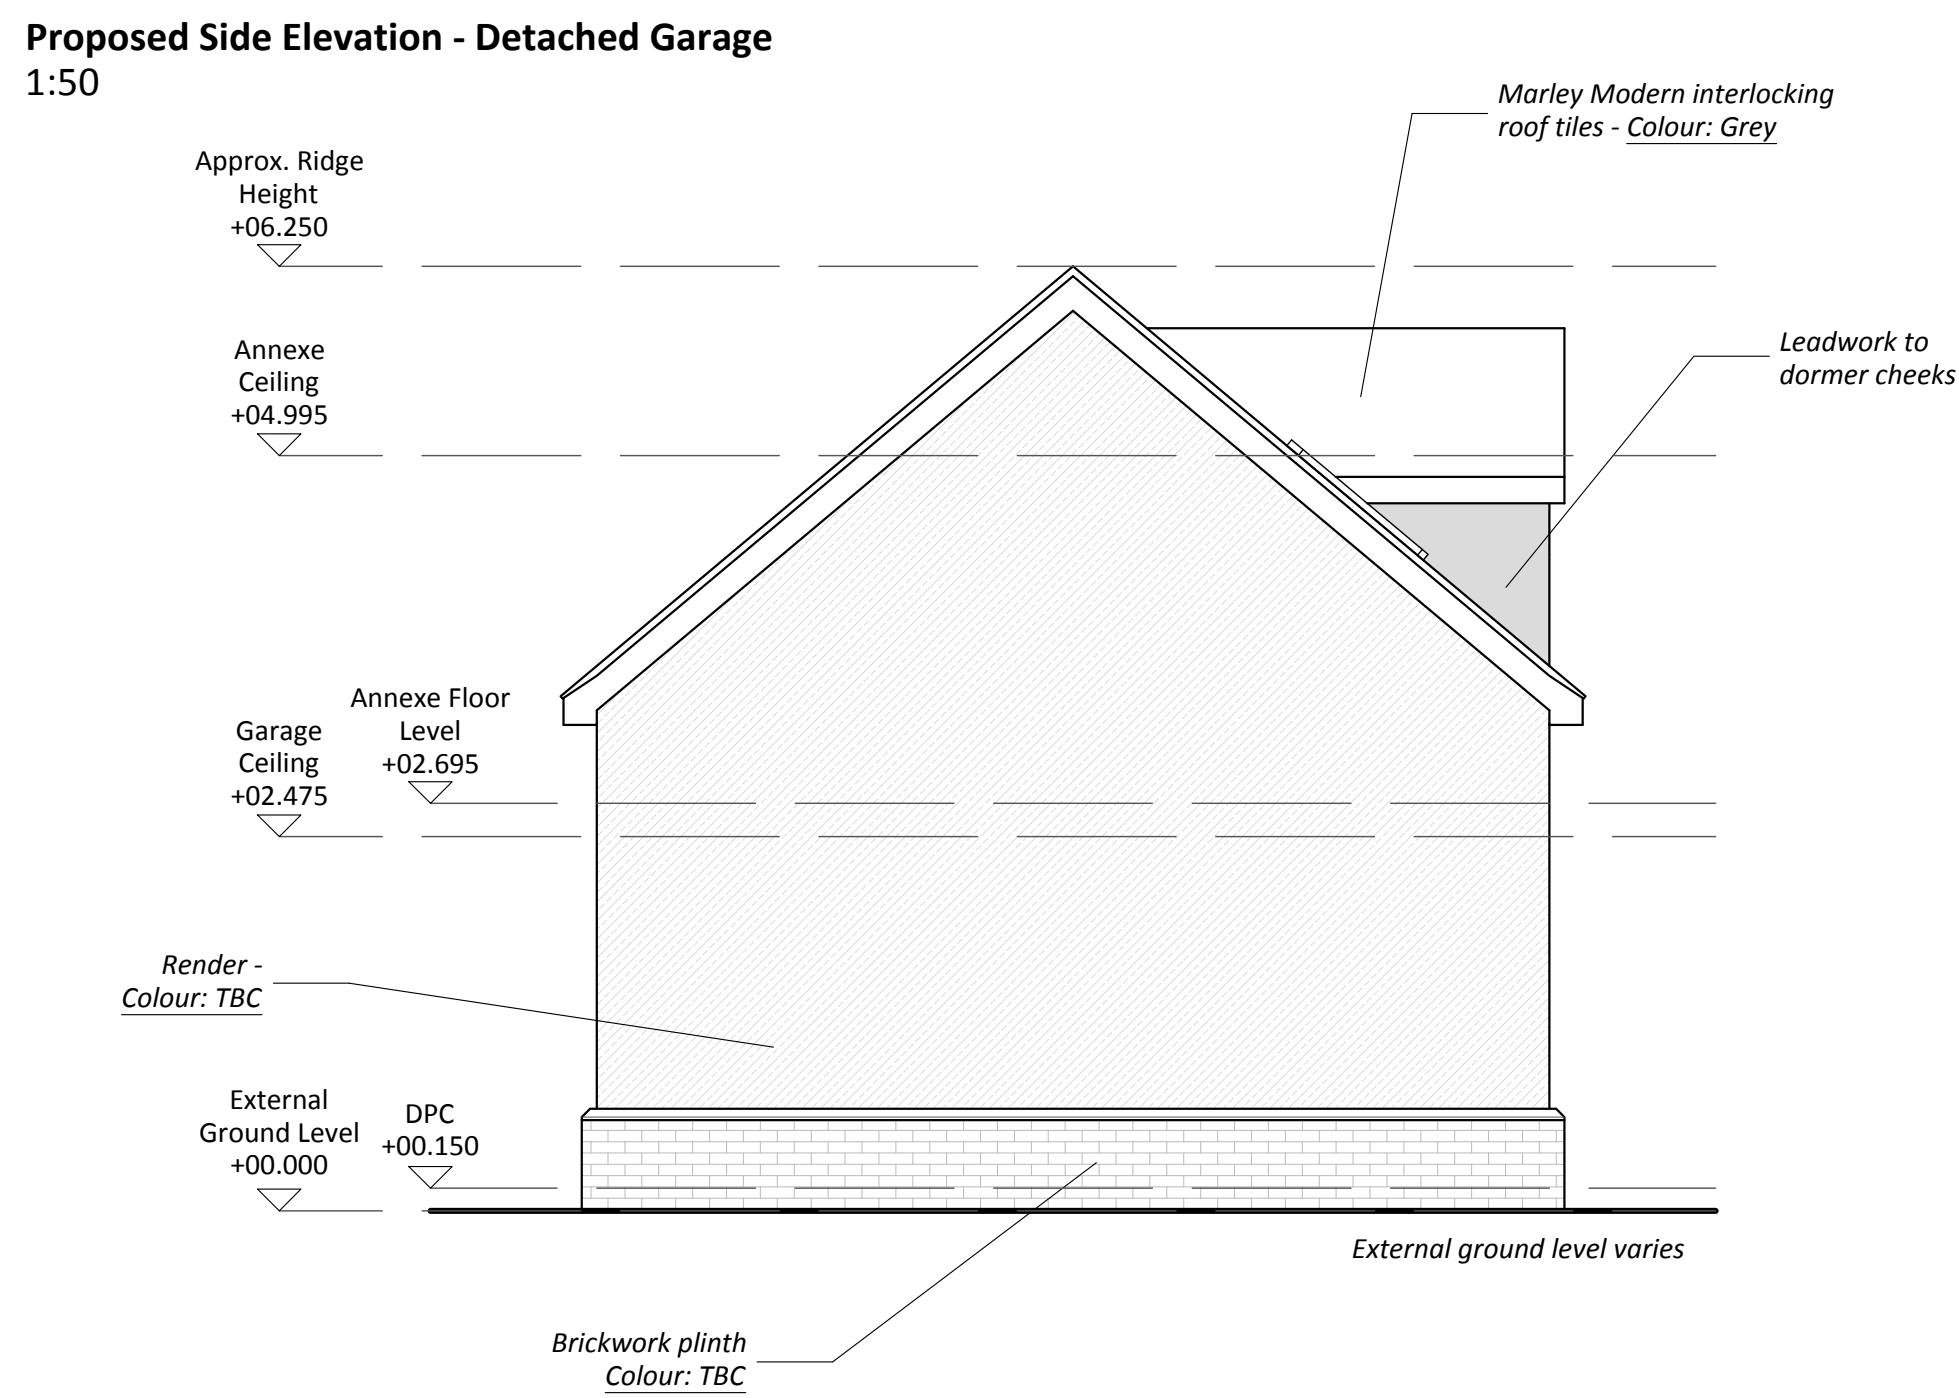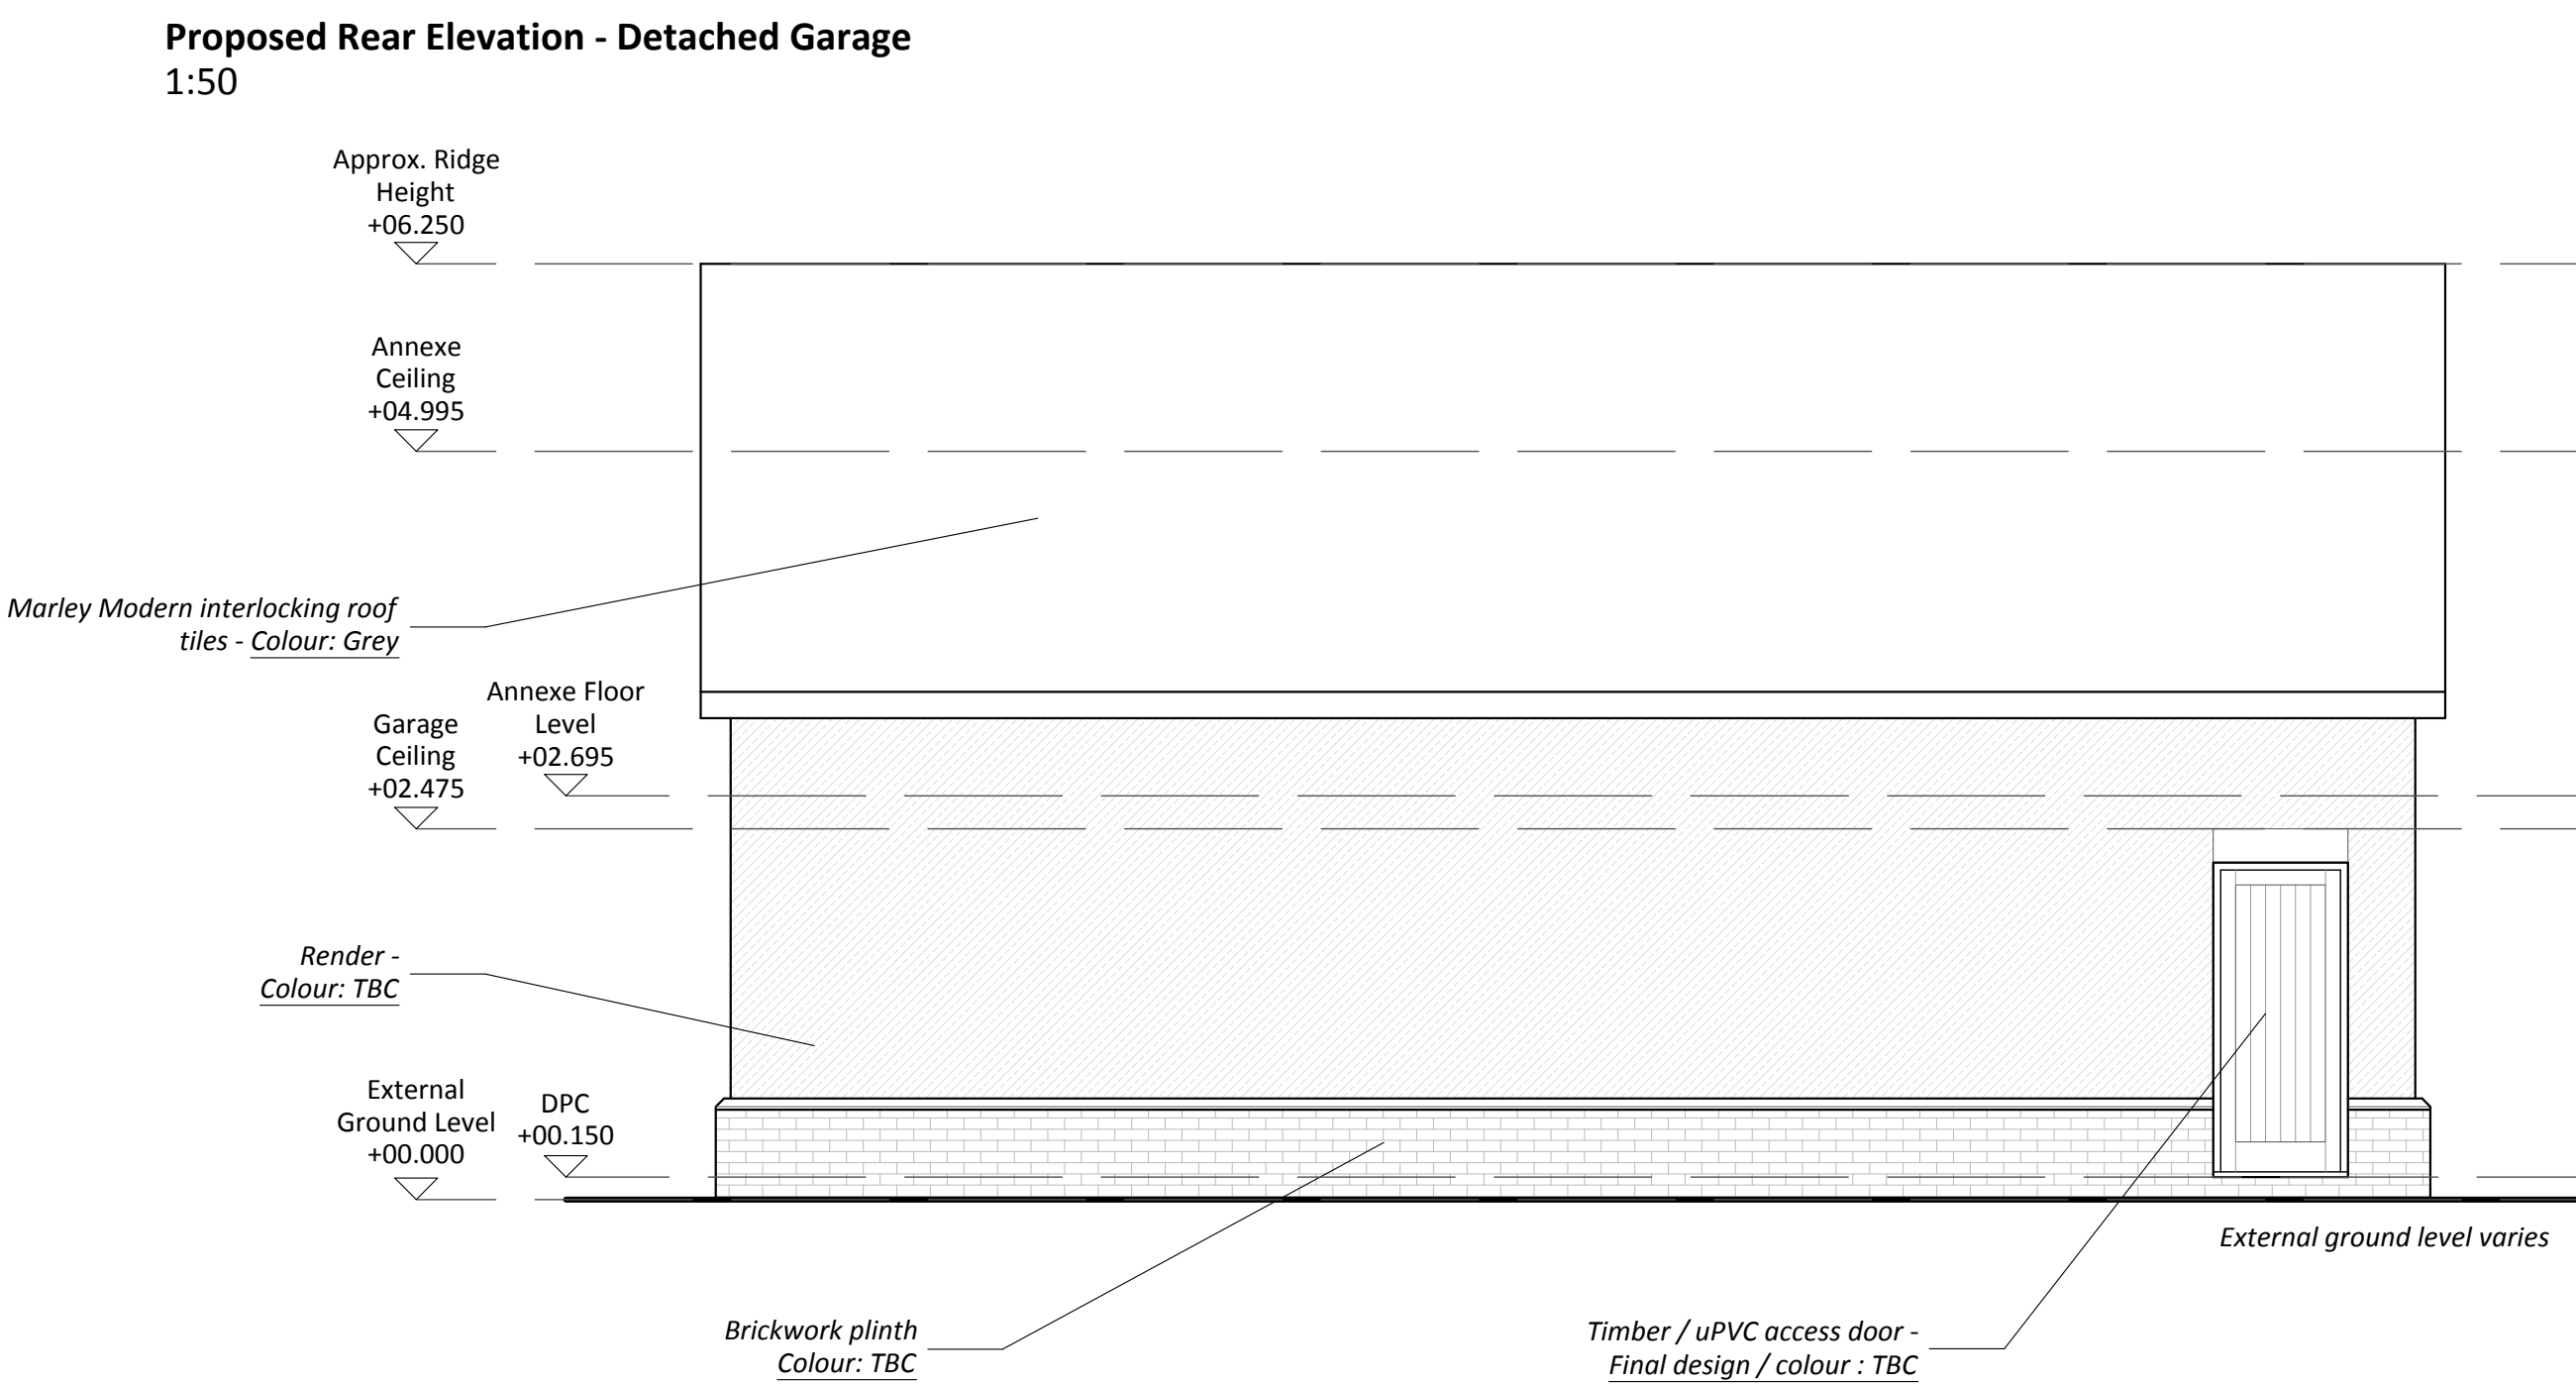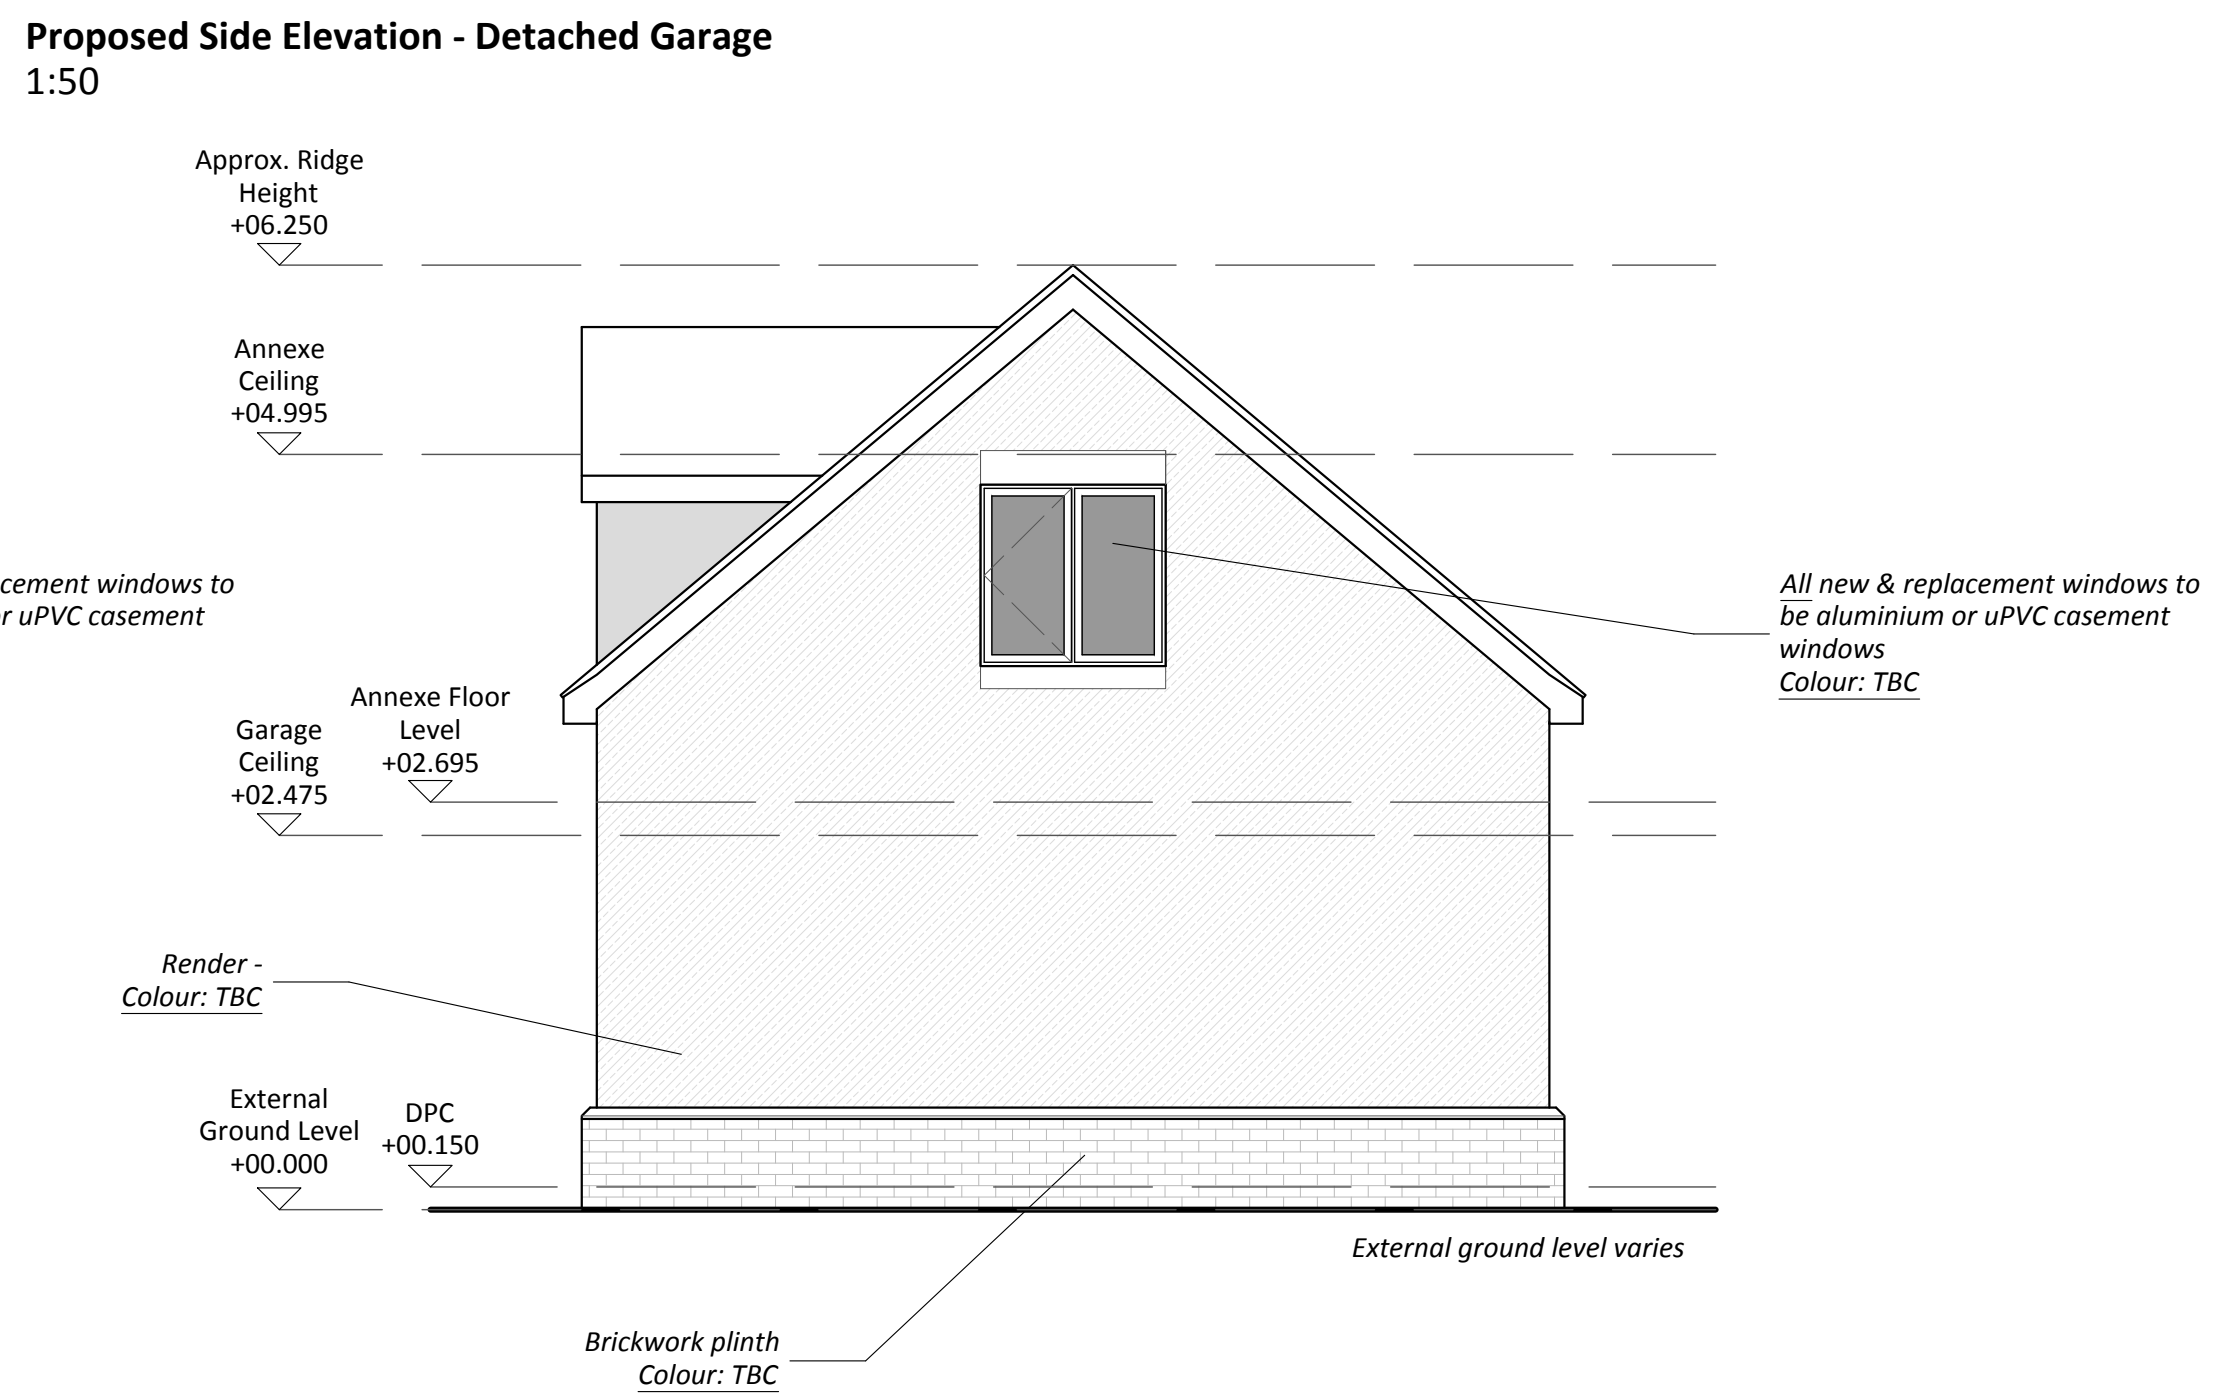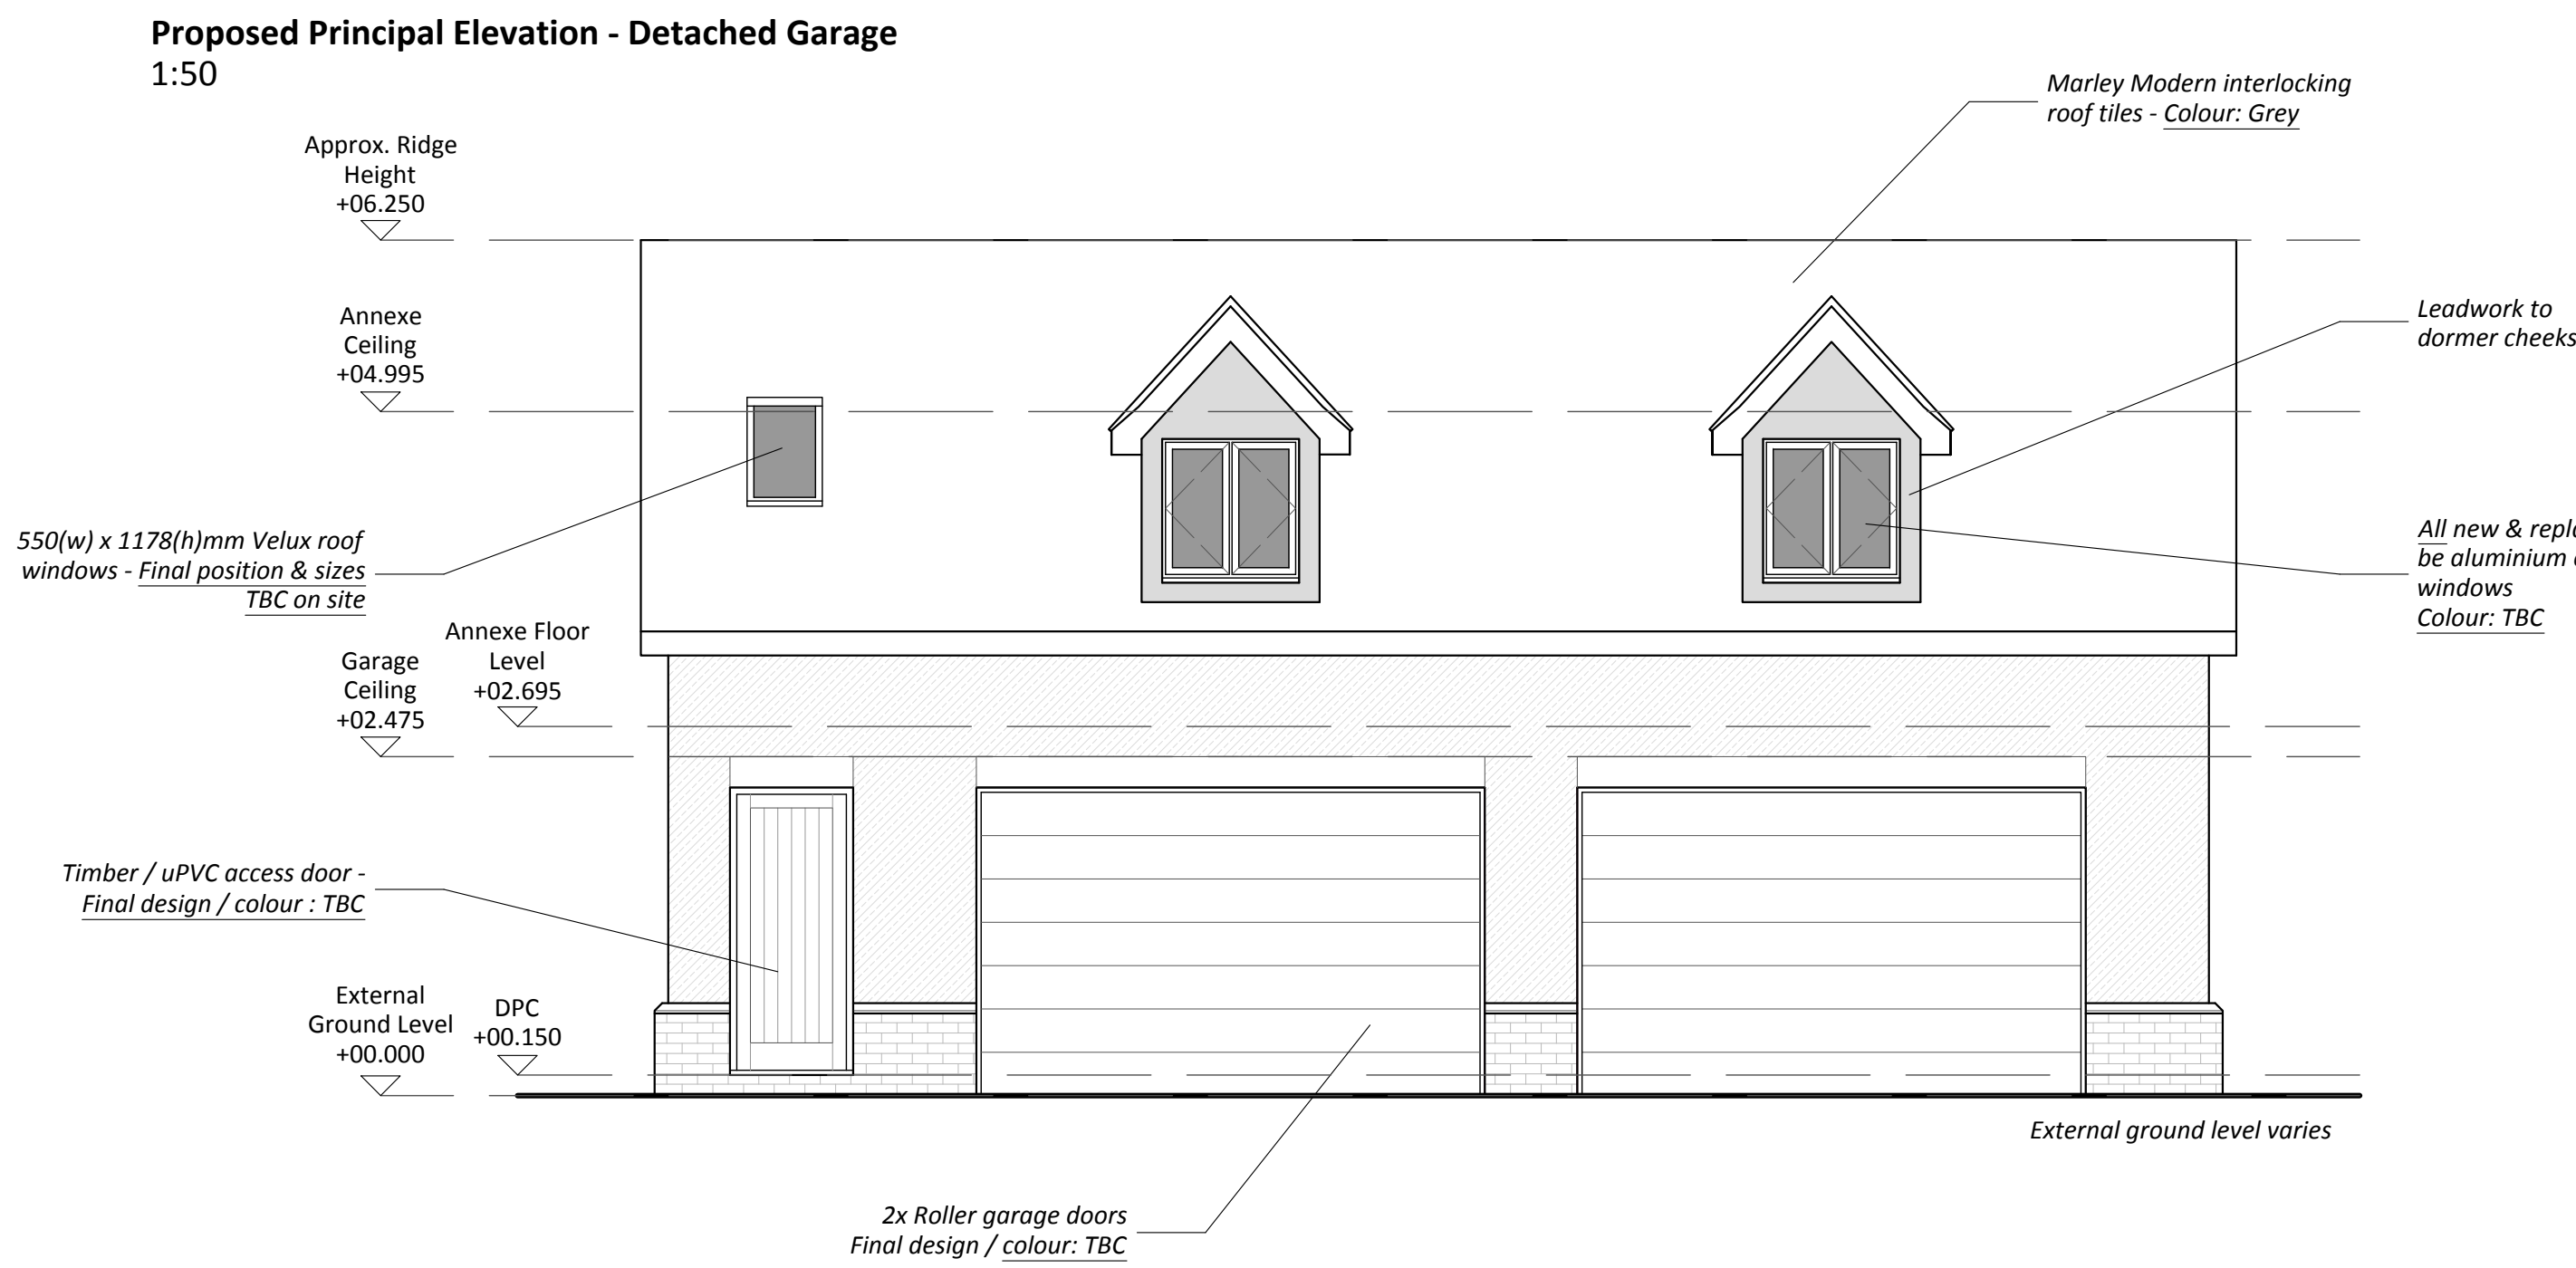

Address: Green Gables (Formerly Leasing Holme), Hollands Chase, West Pinchbeck, PE11 3QD

DWG Title: Proposed Detached Garage Elevations
DWG No: 2025-292-13_PA

Date: 17-03-2025
Scale: 1:200 @ A1 / 1:400 @ A3

Revision: N/A