

PROPOSED LOCATION OF SITE

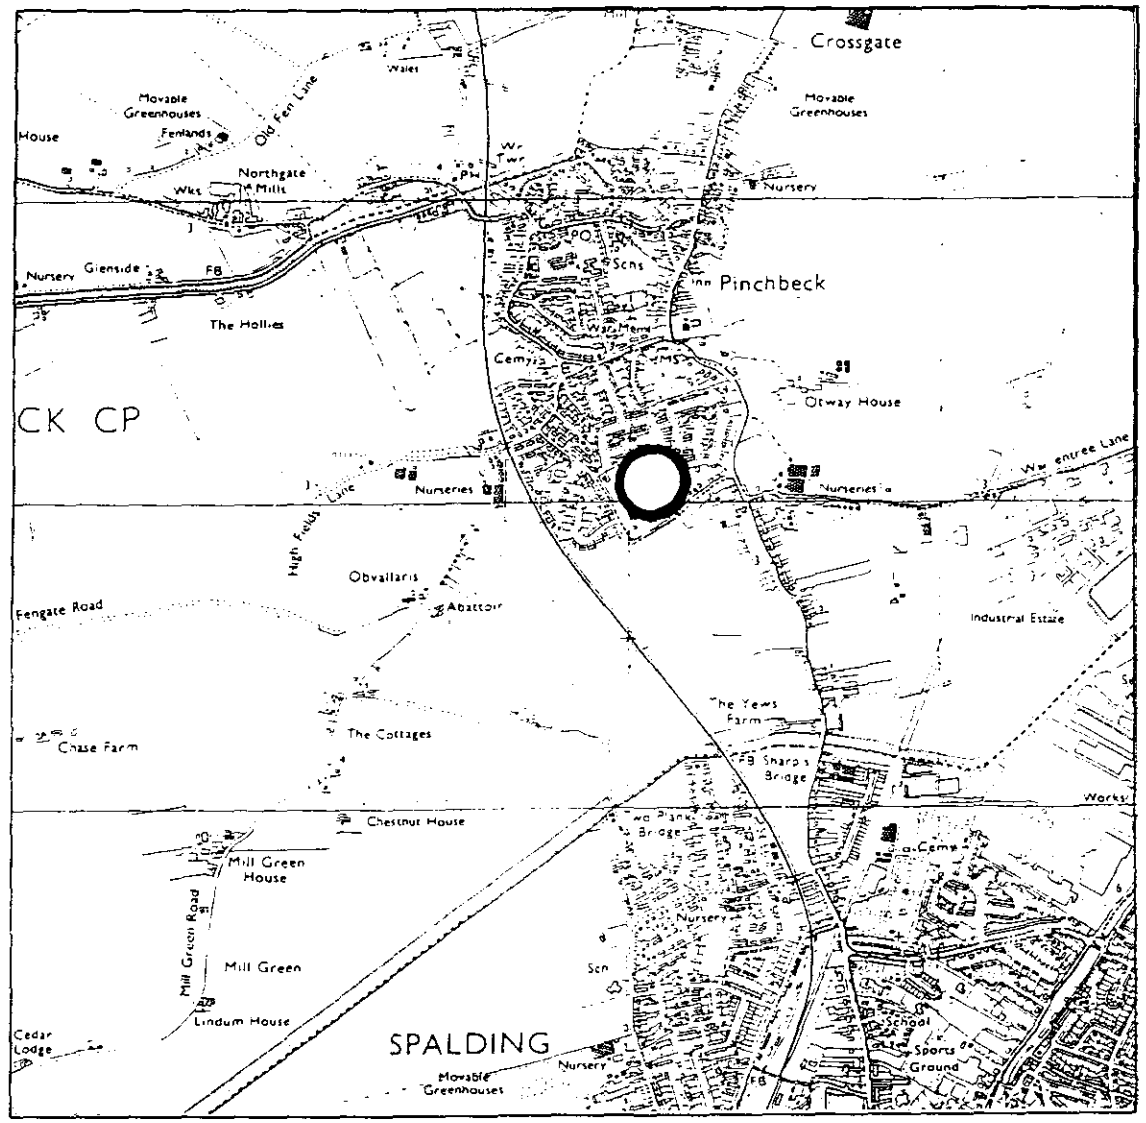


SITE LOCATION PLAN
SCALE 1:25,000

PROPOSED LOCATION OF SITE

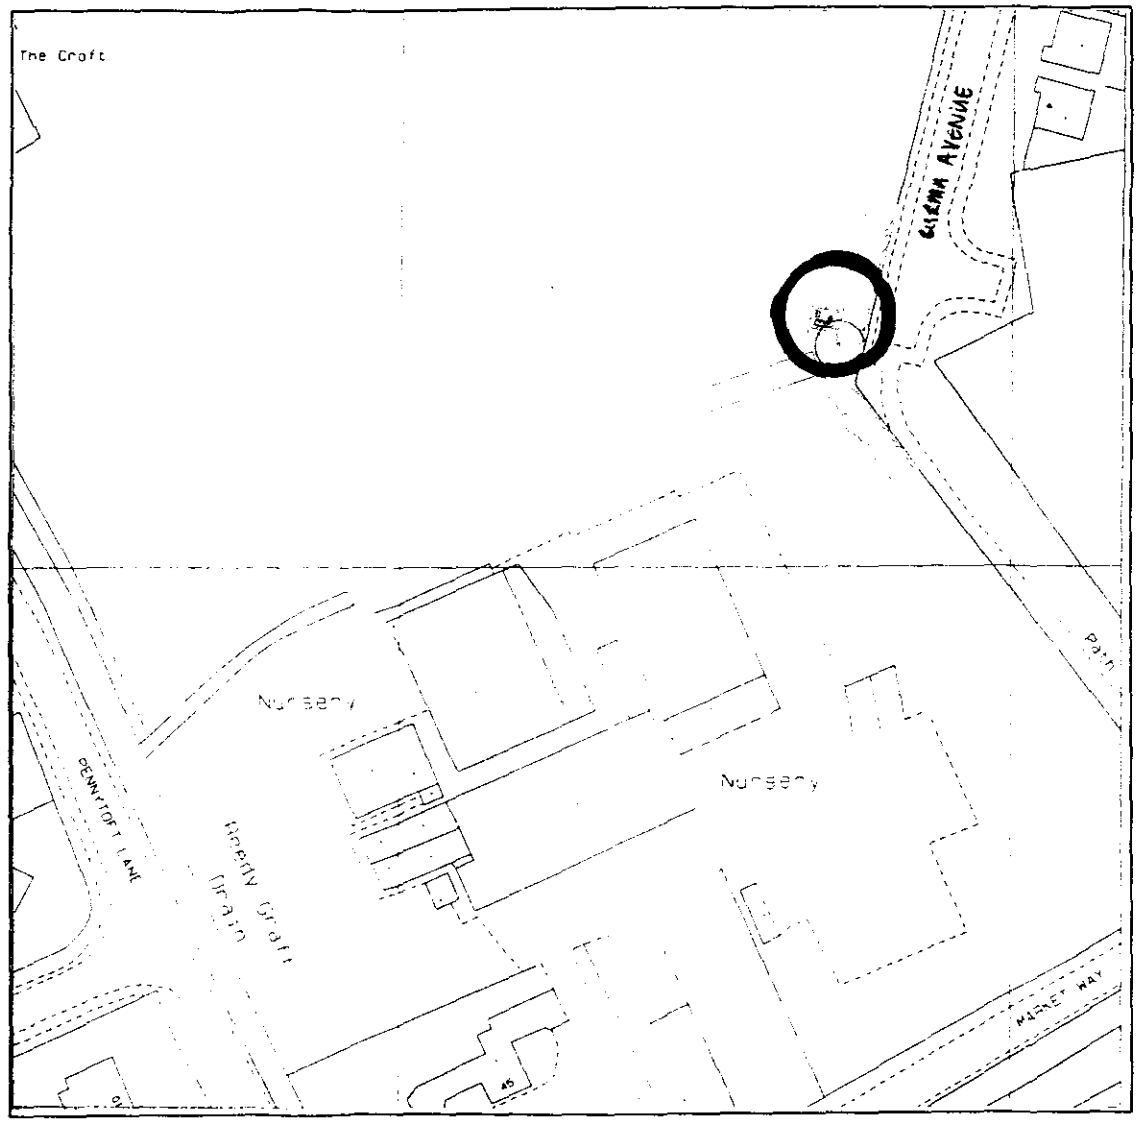


SITE BLOCK PLAN
SCALE 1:1250

DETERMINED PLAN

SOUTH HOLLAND DC
HOUSING & PLANNING
26 MAR 1999
Ref: 0303/99

GENERAL NOTES

This drawing is the Copyright of Cellnet and must not be reproduced, copied or loaned without written consent.

Use written dimensions only. Do not scale.

| Rev | Date | Description | Drwn | Ckd |
|---|---|---|---|---|

Ordnance Survey

This drawing is based upon the Ordnance Survey's 1:250 map of 1996 with permission of the controller of Her Majesty's Stationery Office, Crown Copyright. Unauthorised reproduction infringes Crown copyright. © Crown Copyright 1998. Licence Number: AR 372684

Grantham Parsons and Nolan Ltd
Arden House, Marsh Lane
Hampton-in-Arden, Solihull, B92 0AJ
Tel: (01675) 443227 Fax: (01675) 443576

Cellnet
NETWORK CONSTRUCTION

GSM 2000

Project Title:
Cell 9388
Pinchbeck

Site Address:
D & R Simmons Ltd.
45 Market Way,
Pinchbeck,
Spalding,
Lincolnshire, PE11 3PE.

| Grid Ref. | Ground Height AVS |
|---|---|
| TF 2406, 2503 | 4 metres |

Drawing Title:
Site Location Plans

| Scale: As Shown | Drawn: C.R |
|---|---|
| Date: 16-03-99 | Checked: M.D.G |

Drawing Number:
P/8199/GEN/001