



Elevations

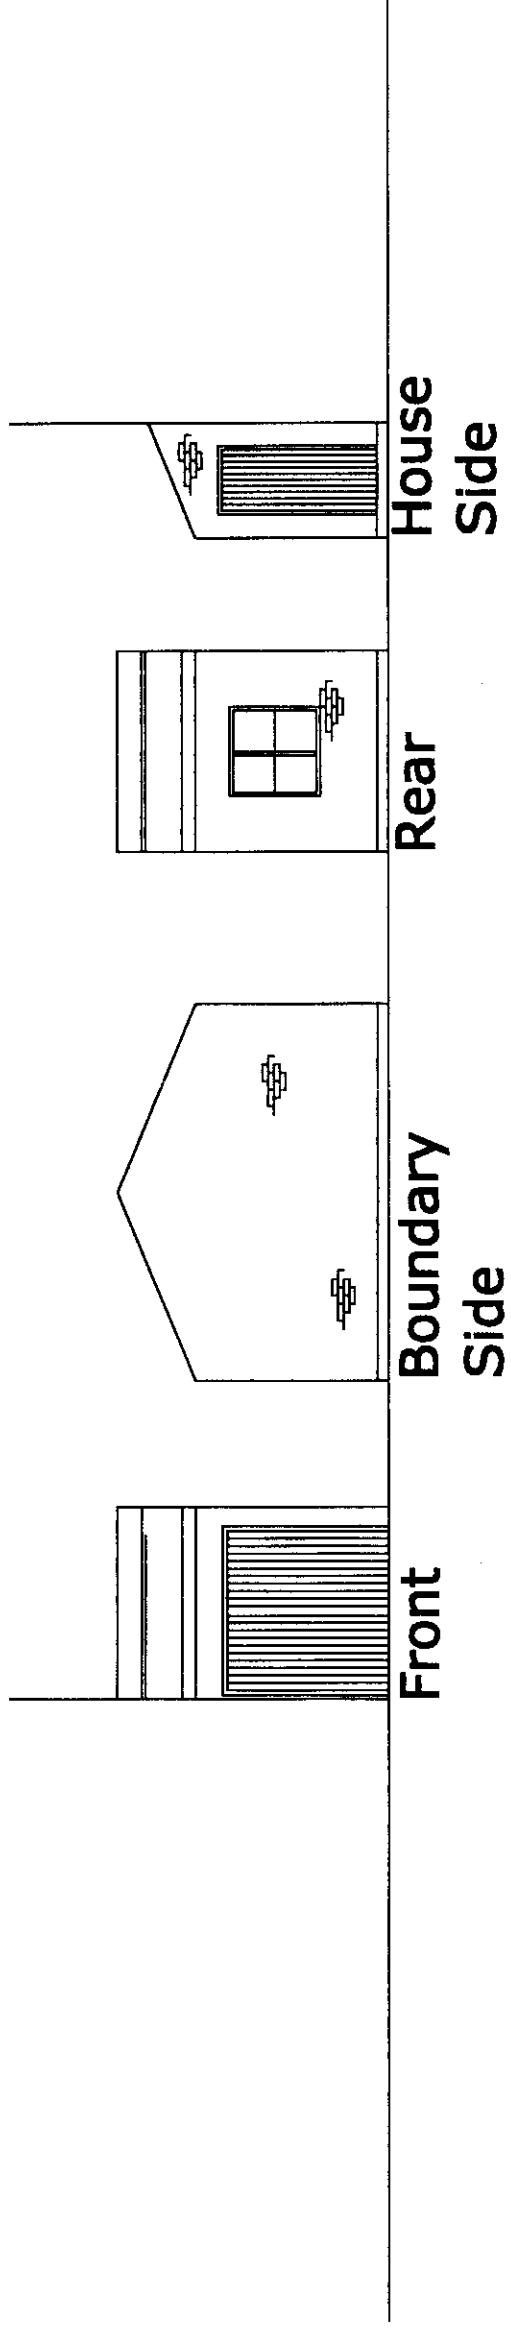

DETERMINED
PLAN


SCALE 1:100

0307/00

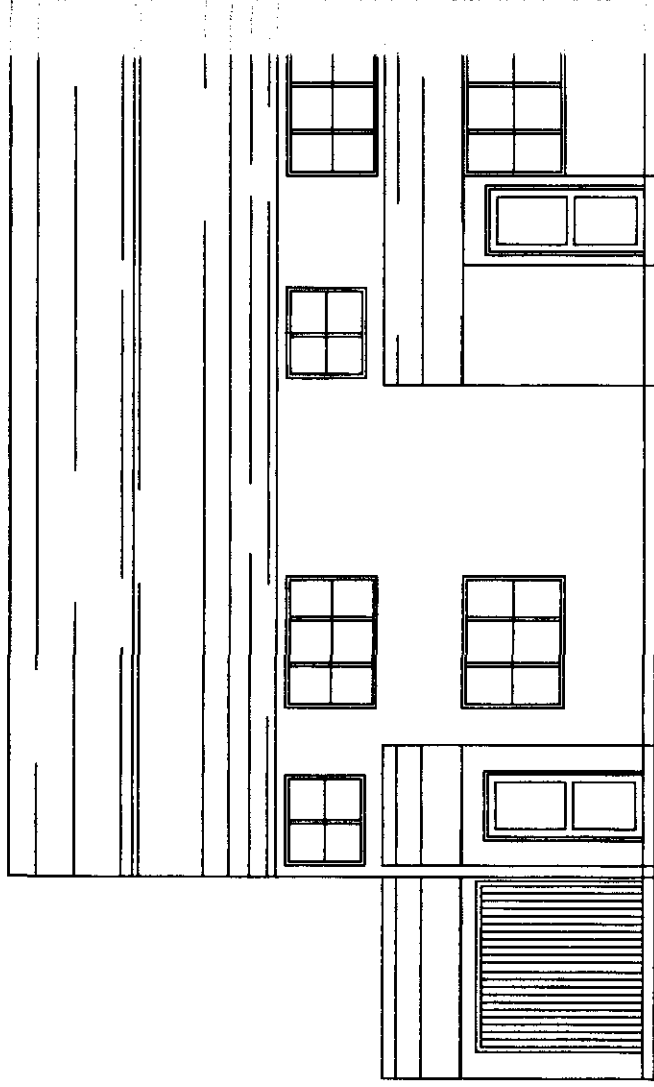

Proposed Street Scene - Poacher's Gate

SCALE 1:100

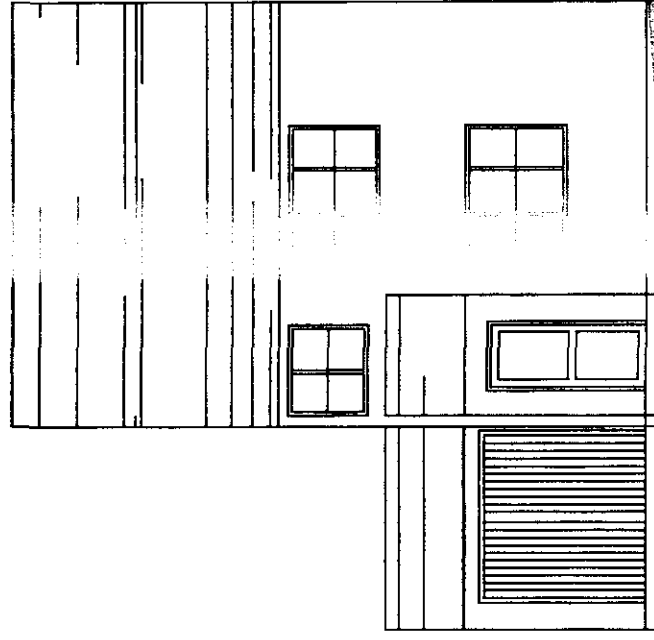

**DETERMINED
PLAN**


Ref 0307/00

Ref: 0307/00

DETERMINED
PLAN

DATE PLAN - SCALE 1:50 (20124 = HANDED)

Existing For

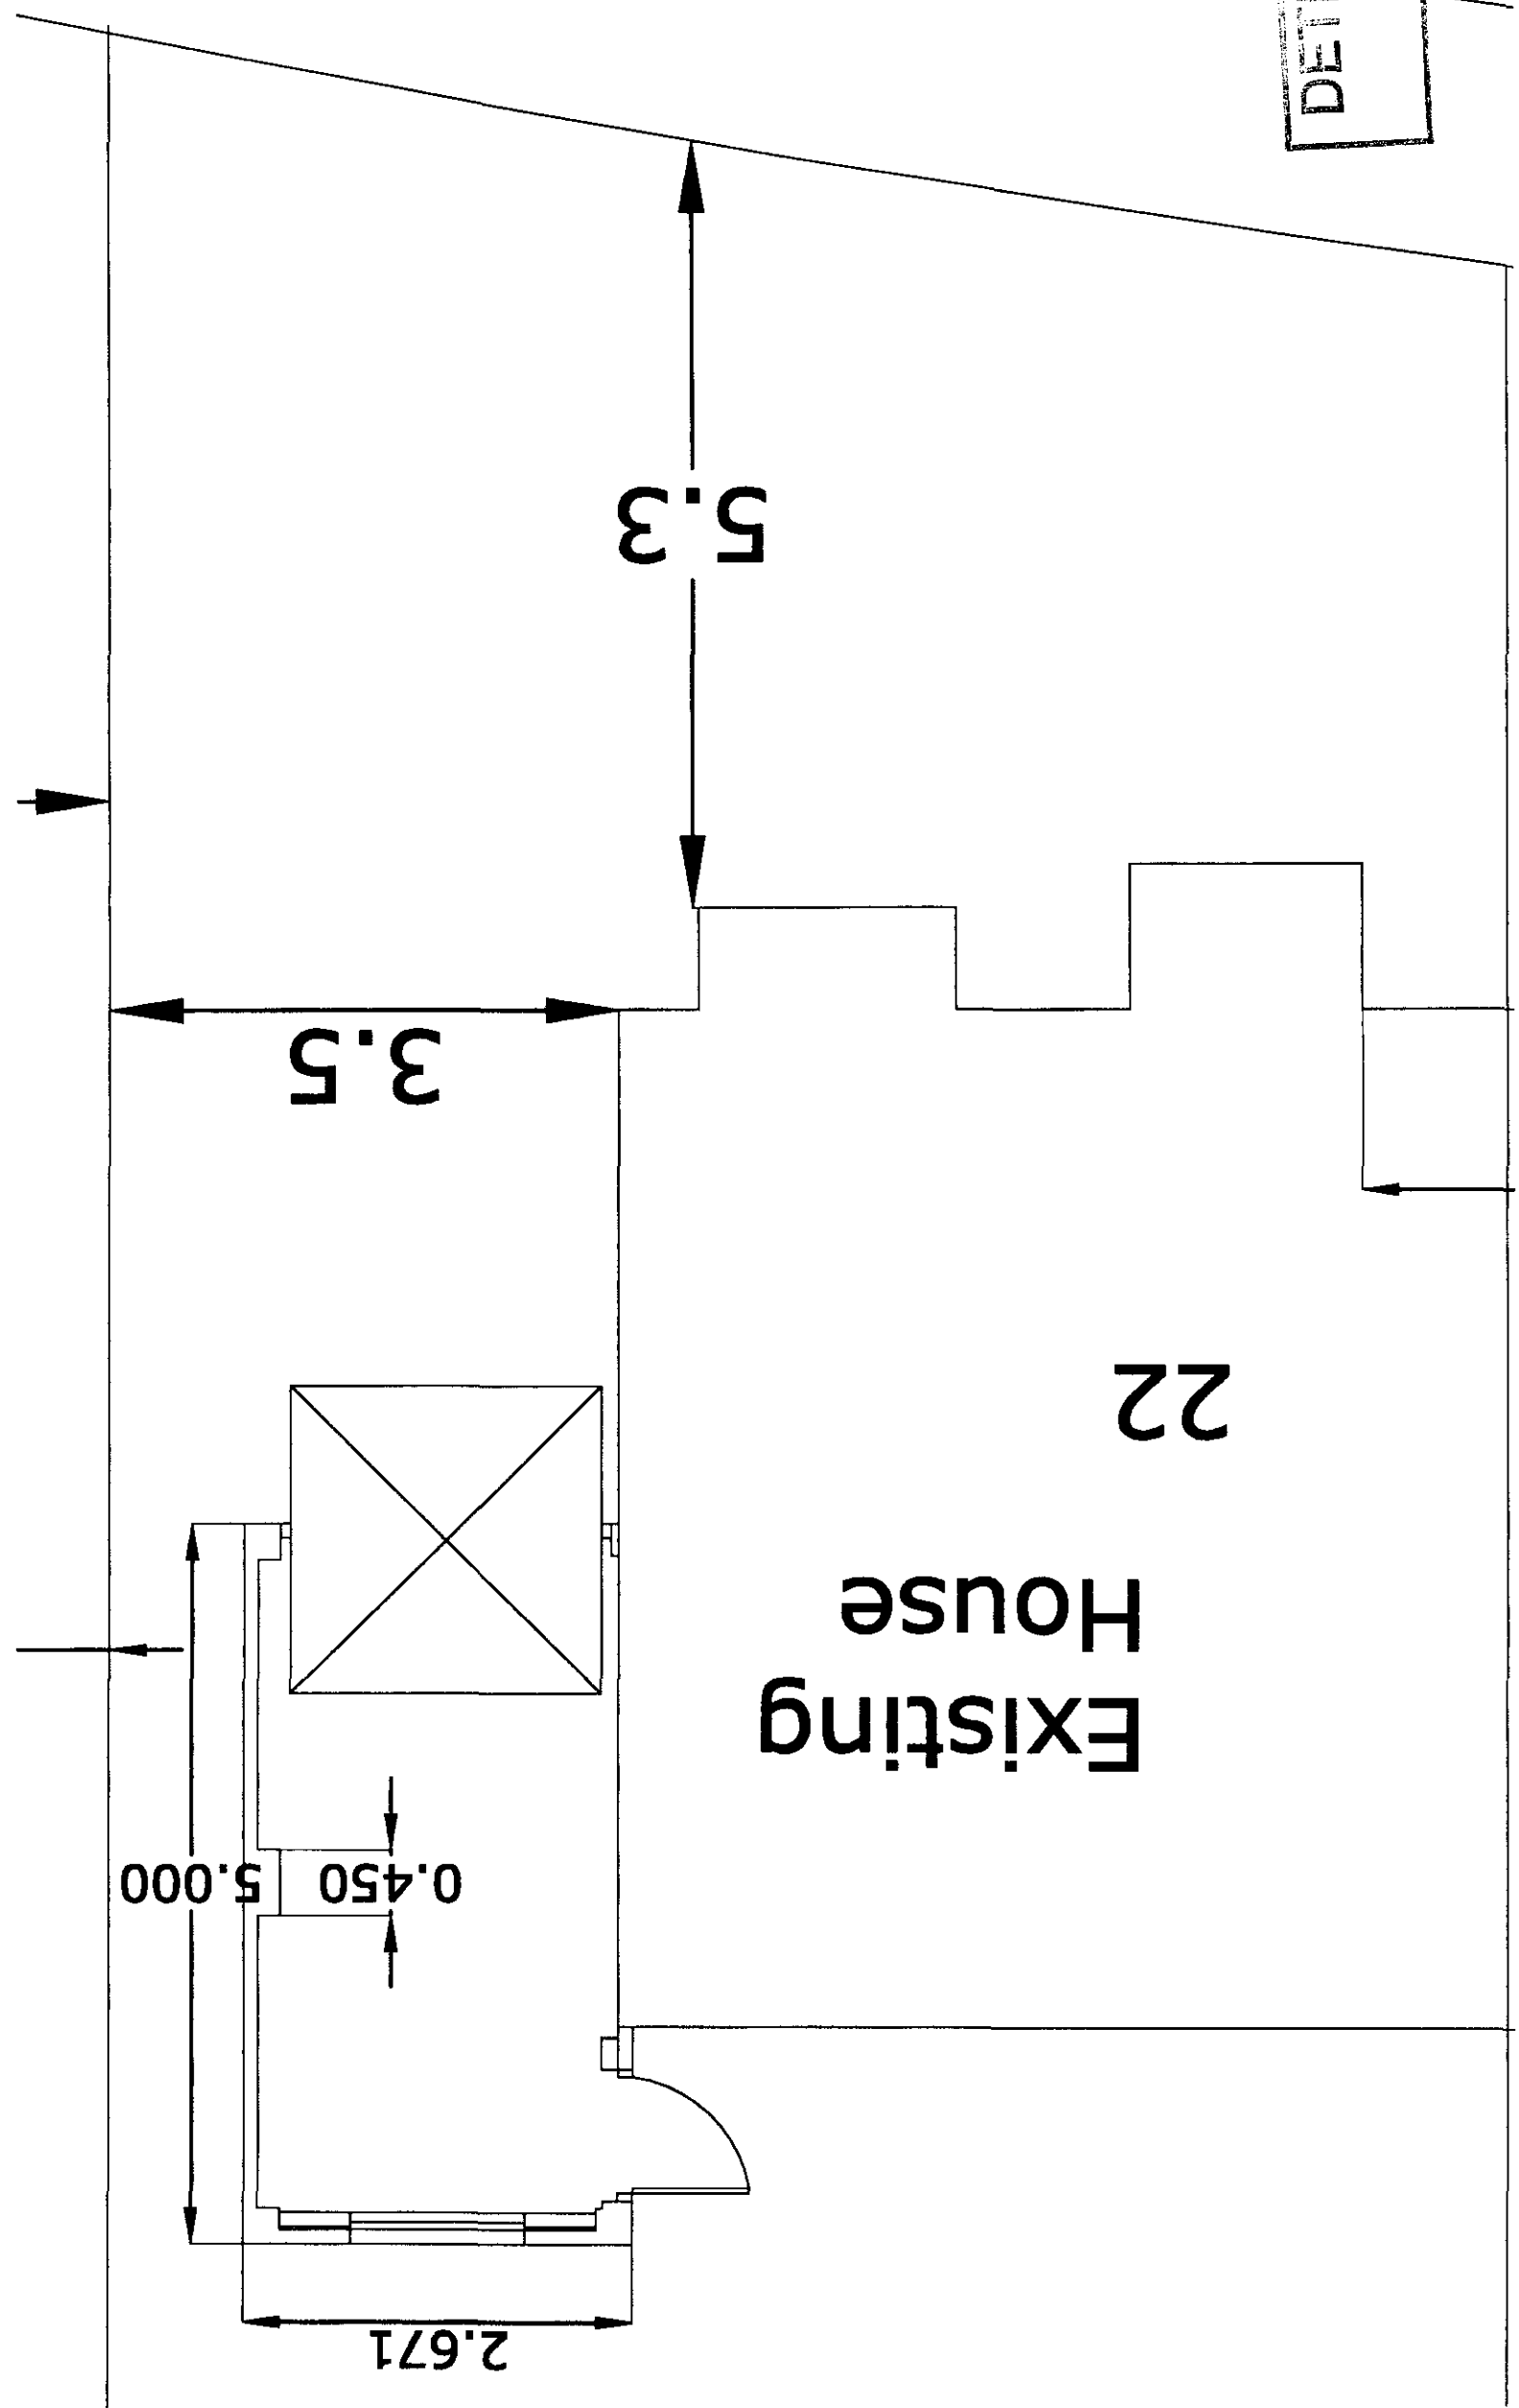

030718

DETERMINED
PLAN

LOCATION PLAN 1:250

