


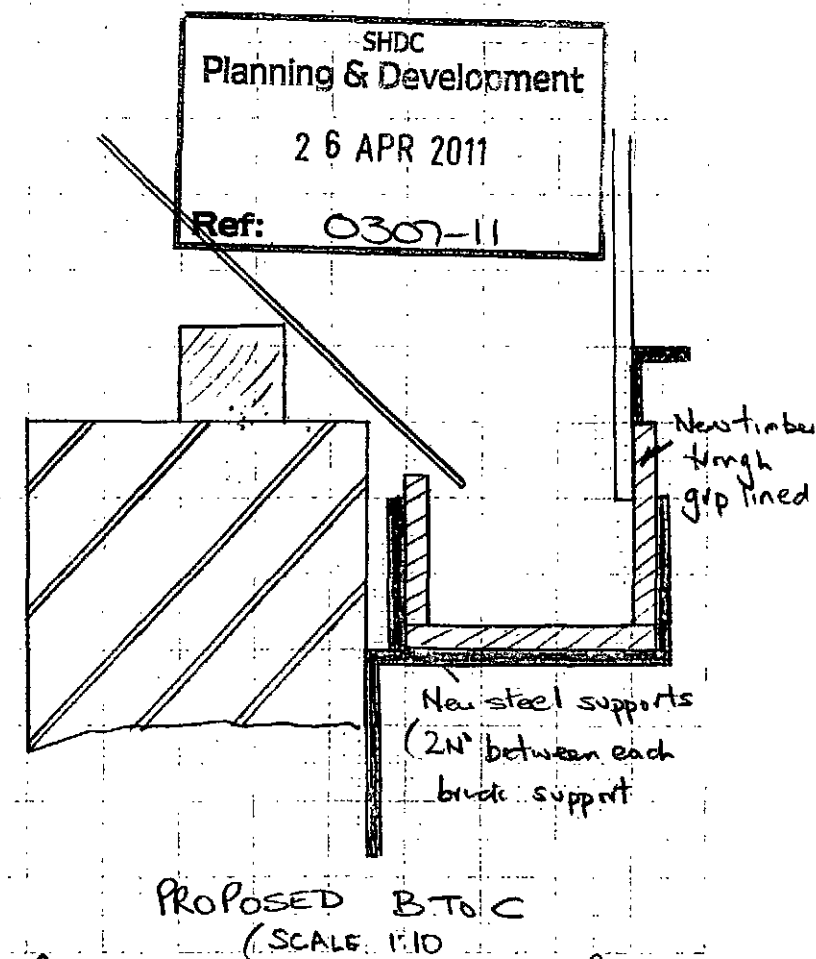
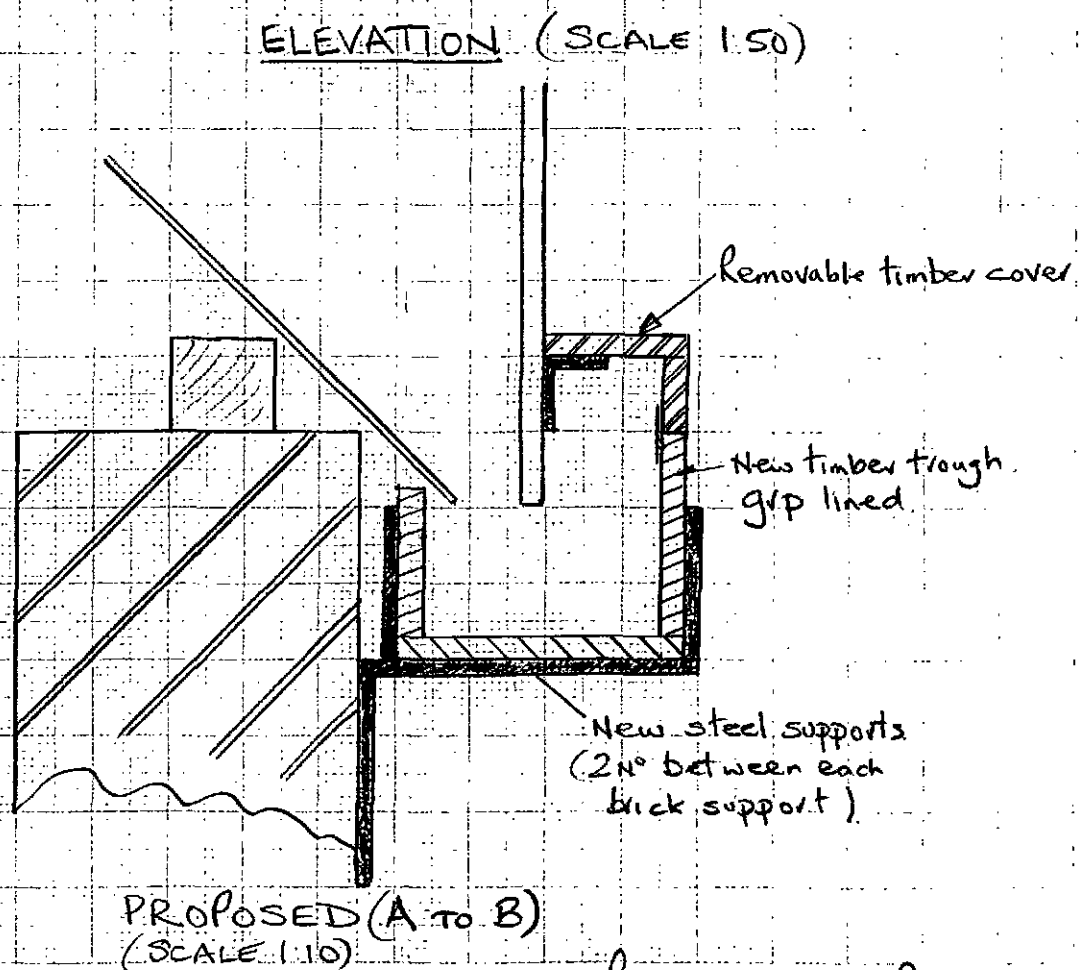
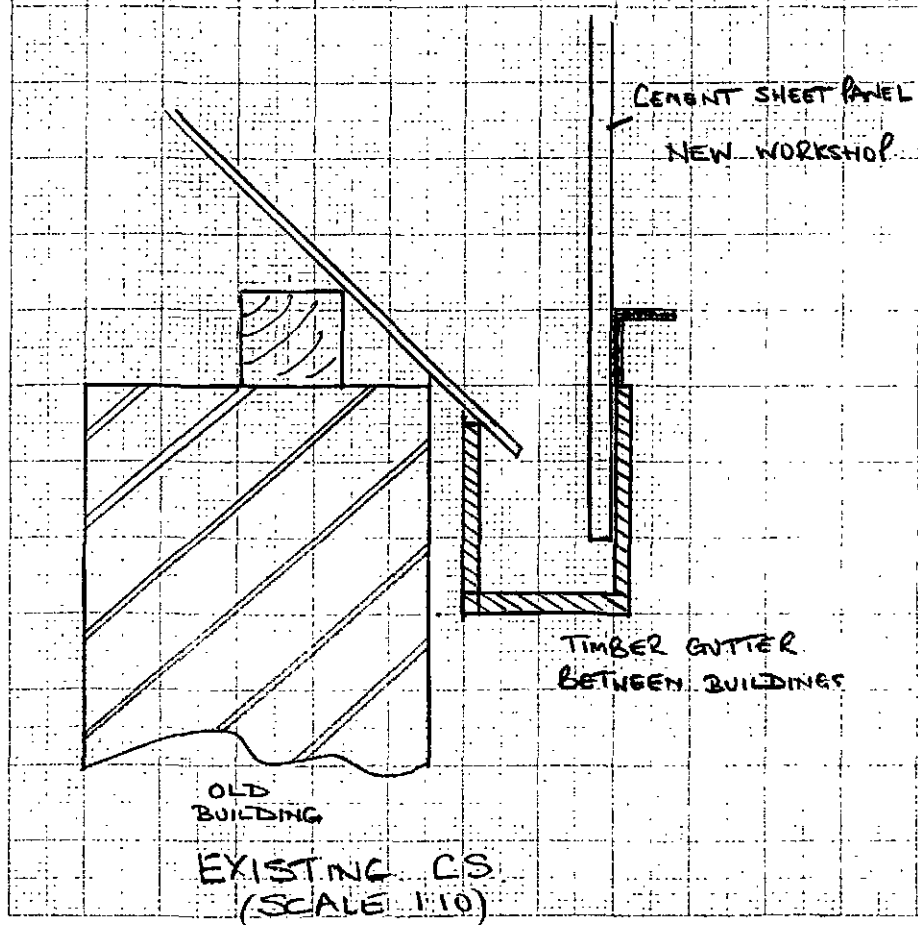
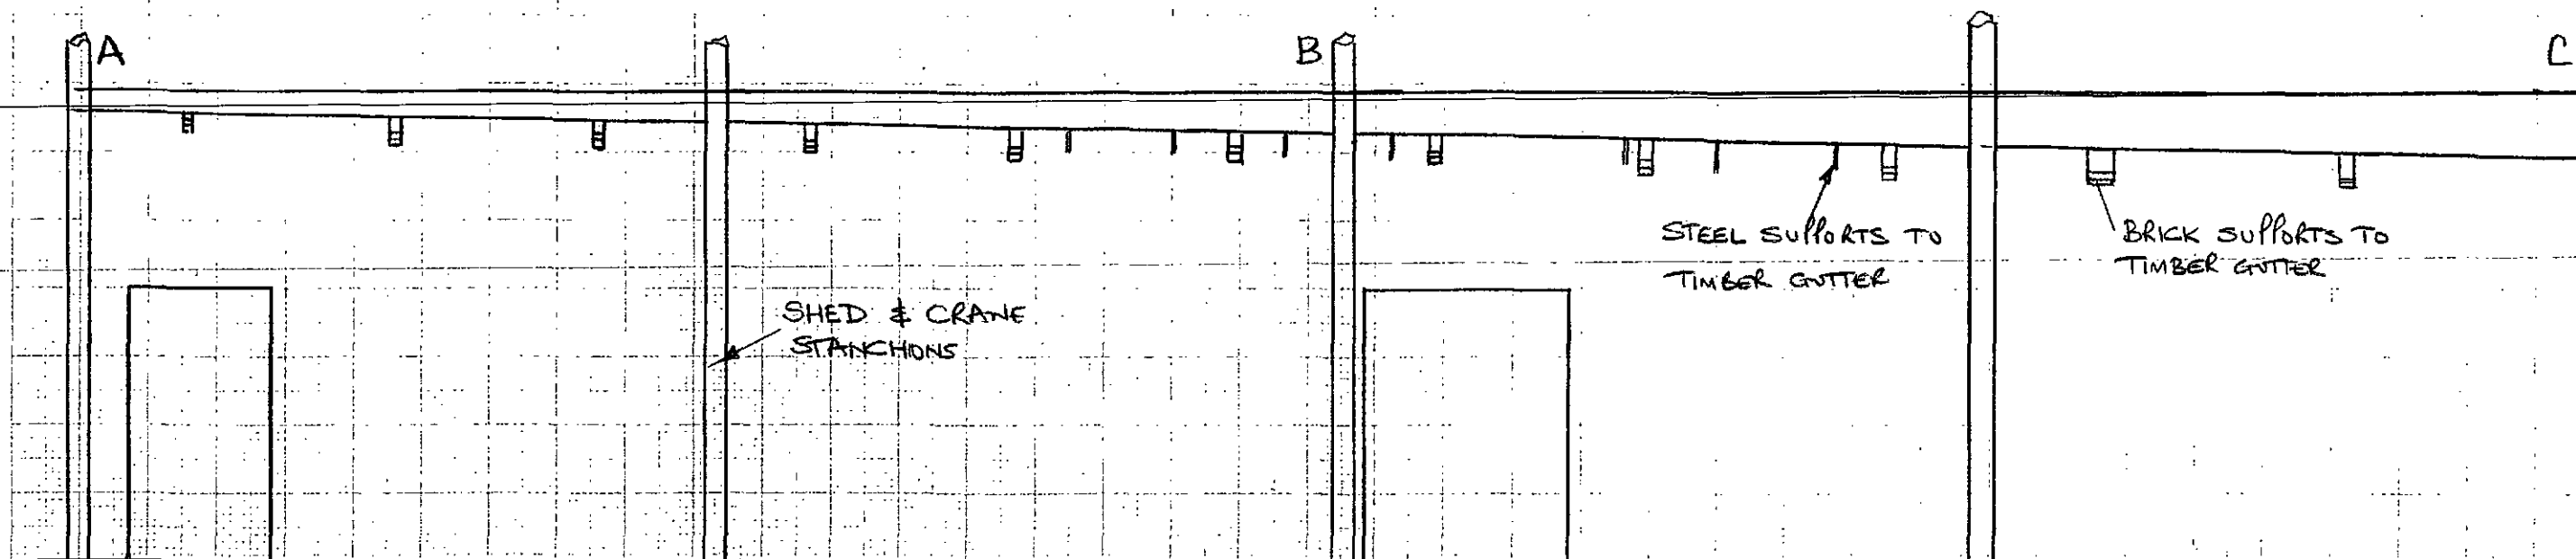


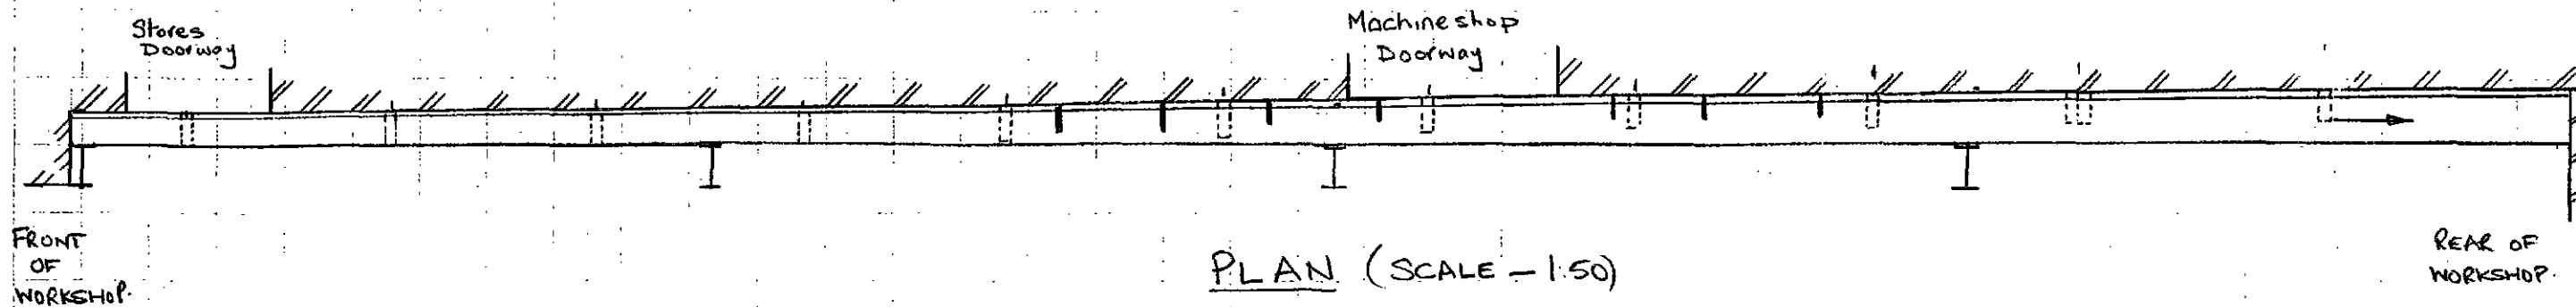

SHDC
Planning & Development
26 APR 2011
Ref: 0307-11

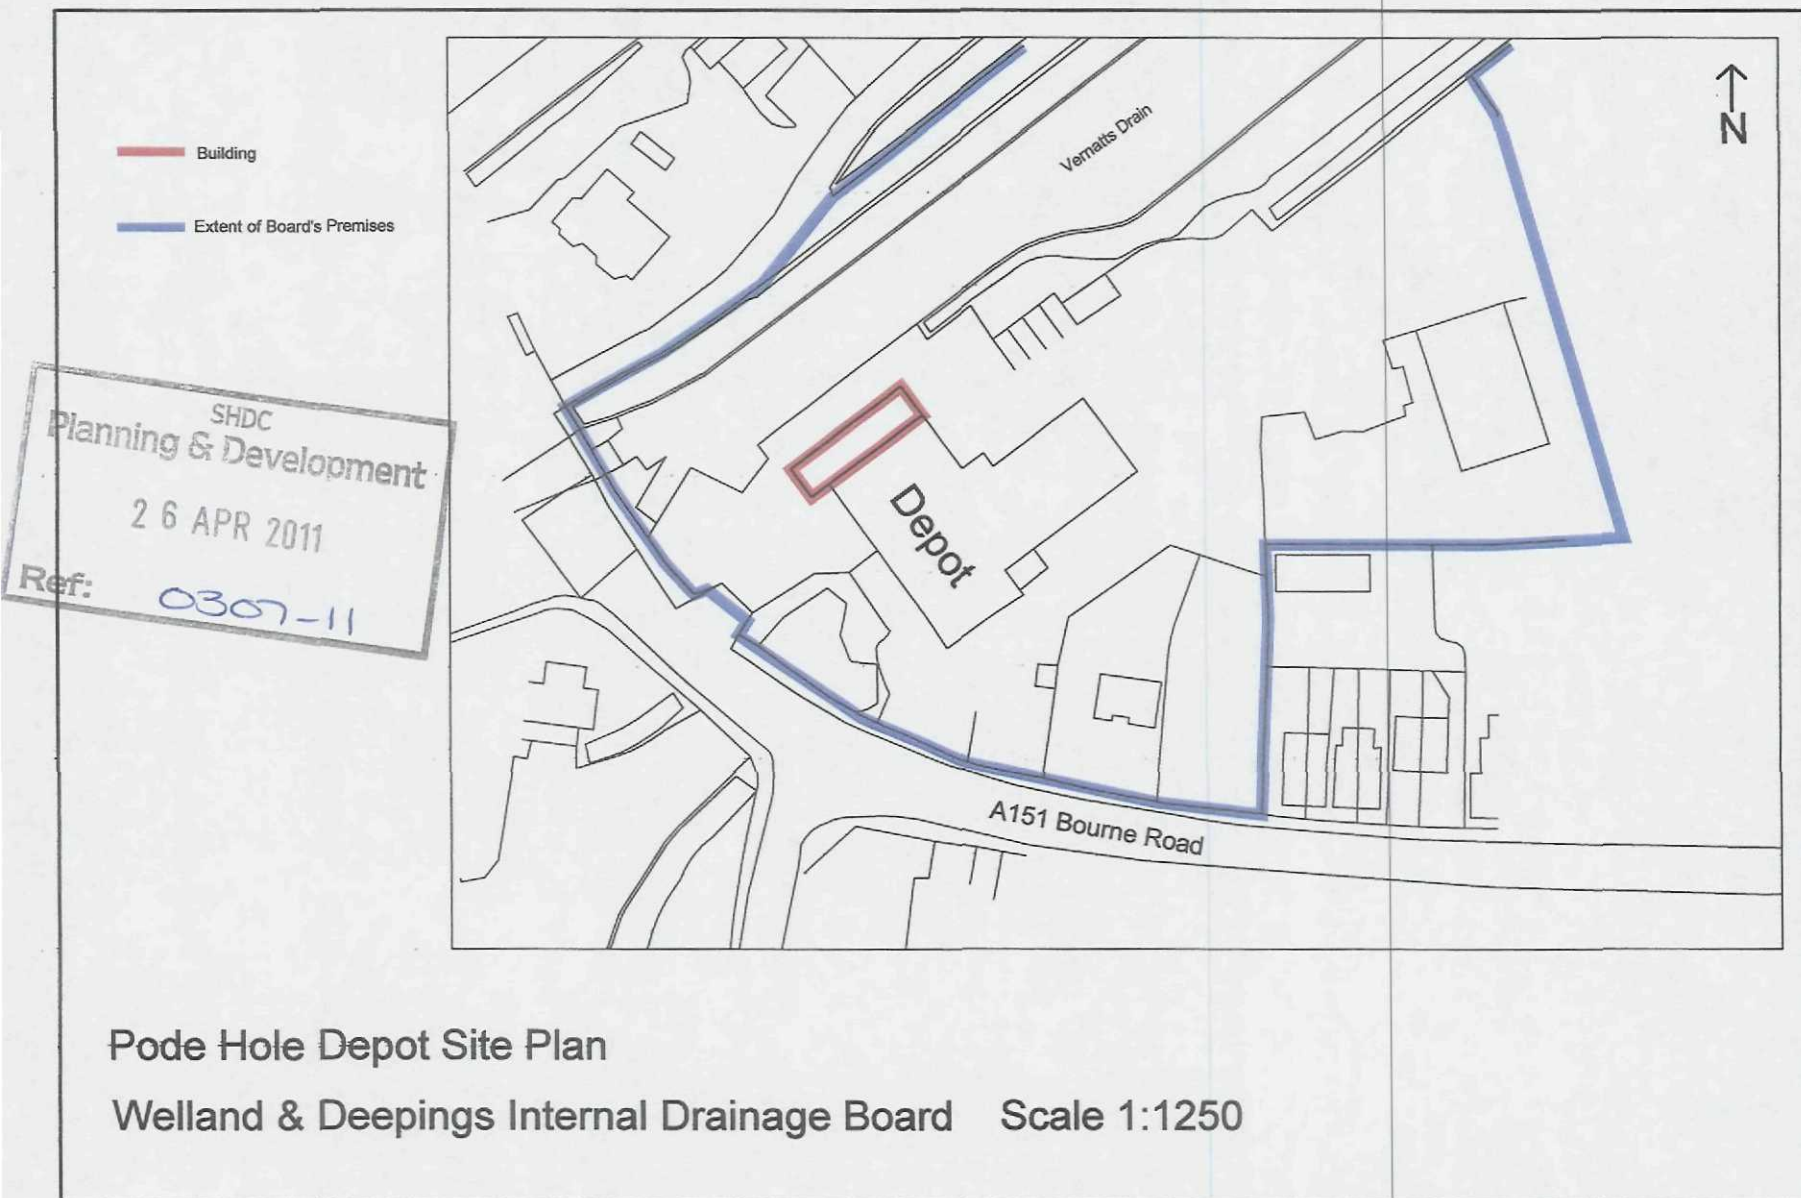

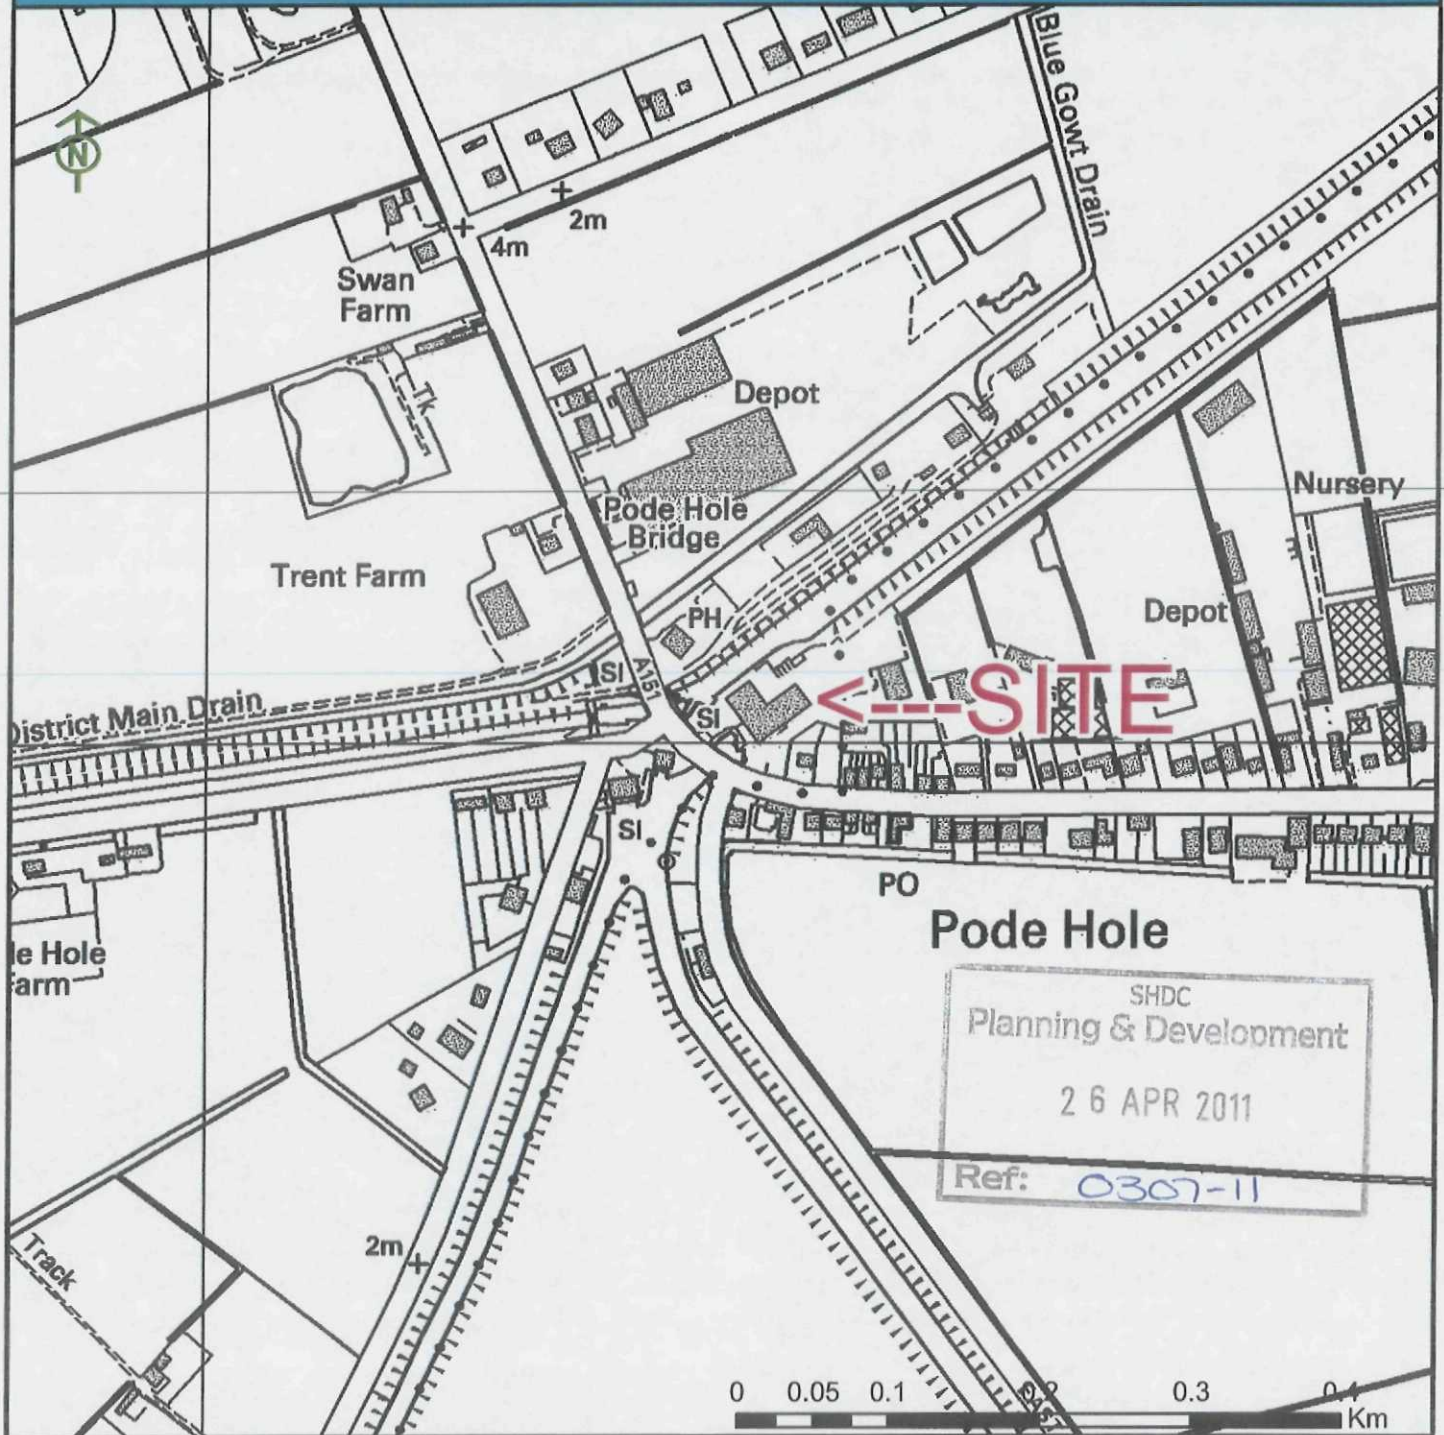

Pode Hole Depot Location Plan

1:5000

User: Nathan

Date: 21/04/2011



Welland & Deepings
Internal Drainage Board

Deeping House / Welland Terrace / Spalding
Lincolnshire / PE11 2TD

Chief Executive: Karen Daft
Engineer to the Board: Mr S W Pywell

Tel: 01775 725861

Fax: 01775 767689

www.wellandidb.org.uk

info@wellandidb.org.uk

Notes

Owing to the scale of this plan, watercourses and pipelines are approximate only and omit other service locations. To preserve the condition of infrastructure, locations of lines should be verified on site by an IDB engineer prior to any works commencing. Please consider other services may be present and that other 3rd party companies should be contacted to ascertain the position of plant.

Consent to alter, discharge to or relax byelaws to IDB watercourses is NOT permission to work within highways or to alter other utility's plant. Please contact your local highway authority or utility provider for more information.

Base plans reproduced by permission of Ordnance Survey on behalf of HMSO. Crown copyright and database right 2006. All rights reserved.
Ordnance Survey Licence number 10002490